

Malkin Farm
Brow Lane
Holmfirth
HD9 2RJ
07946872499

paul@paulmatthewsarchitectural.co.uk
www.paulmatthewsarchitectural.co.uk


Company Registration Number: 09898149 – Company
Registered in England and Wales

Do not scale from drawing, use figured
dimensions only.

All dimensions must be checked and verified on
site prior to commencement
of works and architect to be notified of any
discrepancies.


The copyright for these drawings remains the
property of Paul MatthewsArchitectural Ltd.
They must not be reproduced in any way without
prior written consent from the originator (Paul
MatthewsArchitecturalLtd).

South Elevation

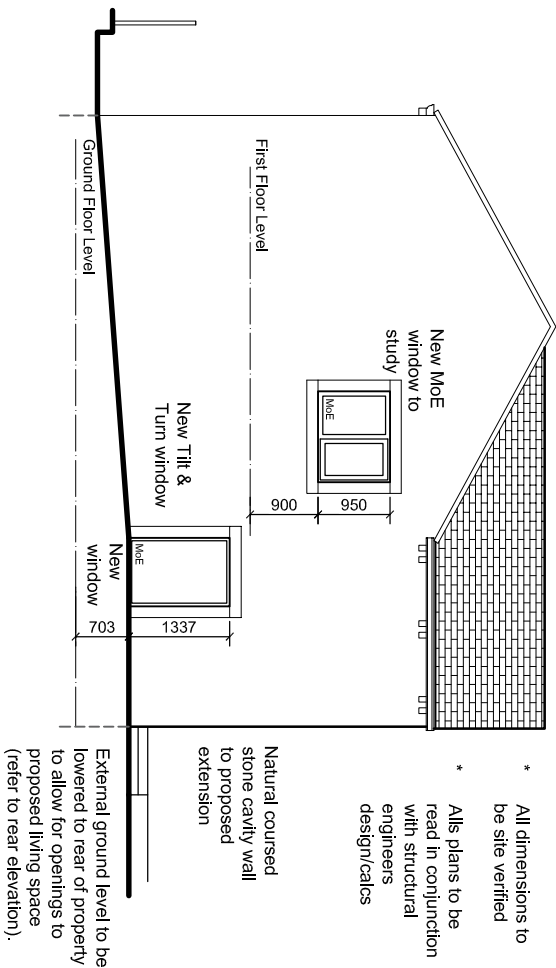

Existing GFL to be raised
by circa 150mm to enable
thermal insulation and DPM
to be incorporated.

West Elevation

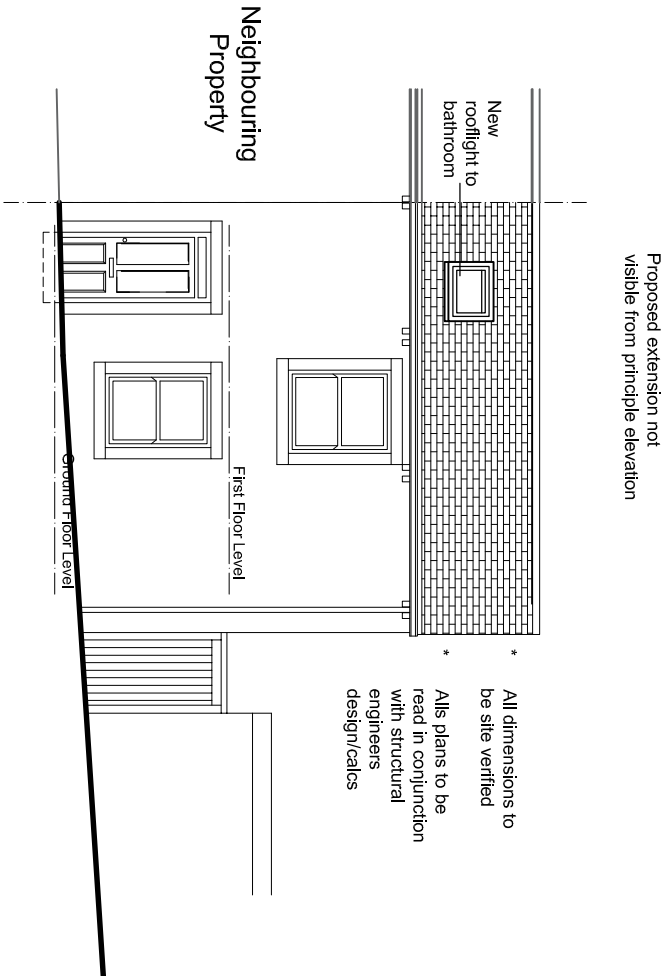

Project
2 Storey Rear Extension and Alterations to Dwelling
at 2 Scott Hill, Clayton West, Huddersfield, HD8 9PE


Client
Mr J Gunson

Drawing Title/Issue

Working Drawing Elevations

scale date sheet size dwg. no.
1:100 12/2023 A3 23/958/07a

East Elevation

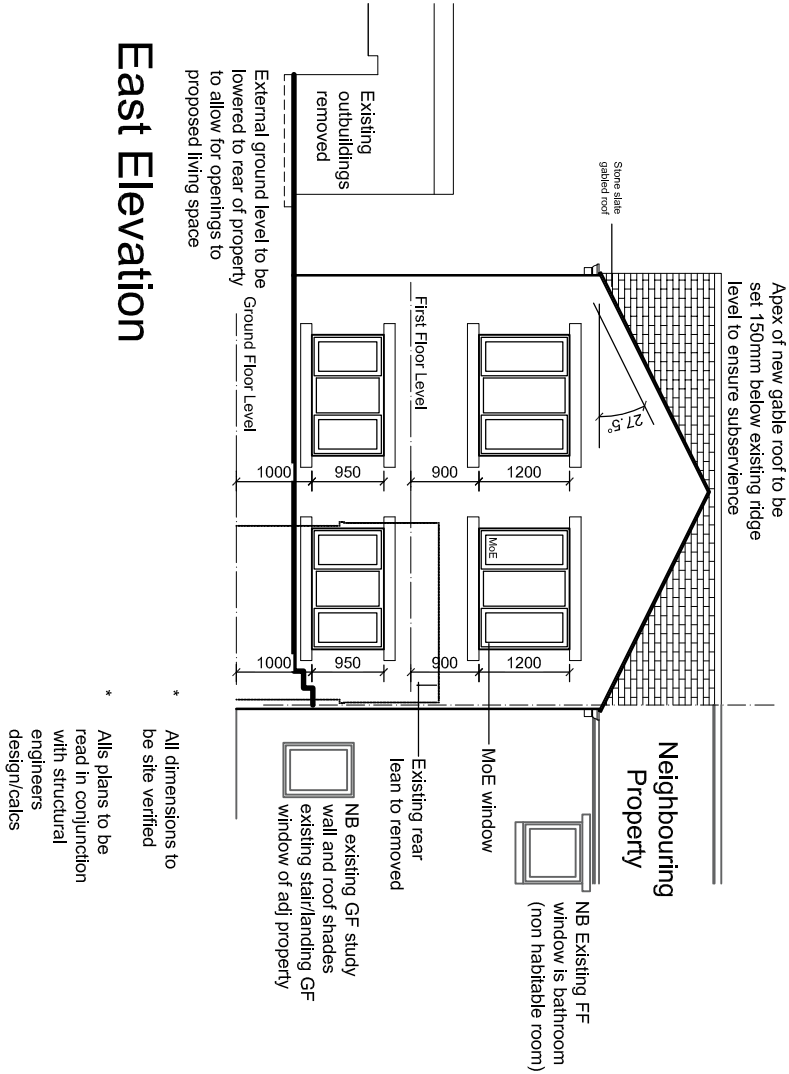

* All dimensions to be site verified
* Alls plans to be read in conjunction with structural engineers design/calcs

KEY	
Ⓢⓓ	Smoke alarm ~ mains powered and interconnected
Ⓜⓓ	Heat alarm ~ mains powered and interconnected
SG	Safety Glass
obs	Obscure Glazing
E	Extract Fan
F	Flue
SVP	Soil & Vent pipe
RWP	Rain water pipe
B.I.G	Back inlet gully
EW	Escape Window
●	FD30 Fire door
⊕	Mechanical Extract Fan

1:100

