


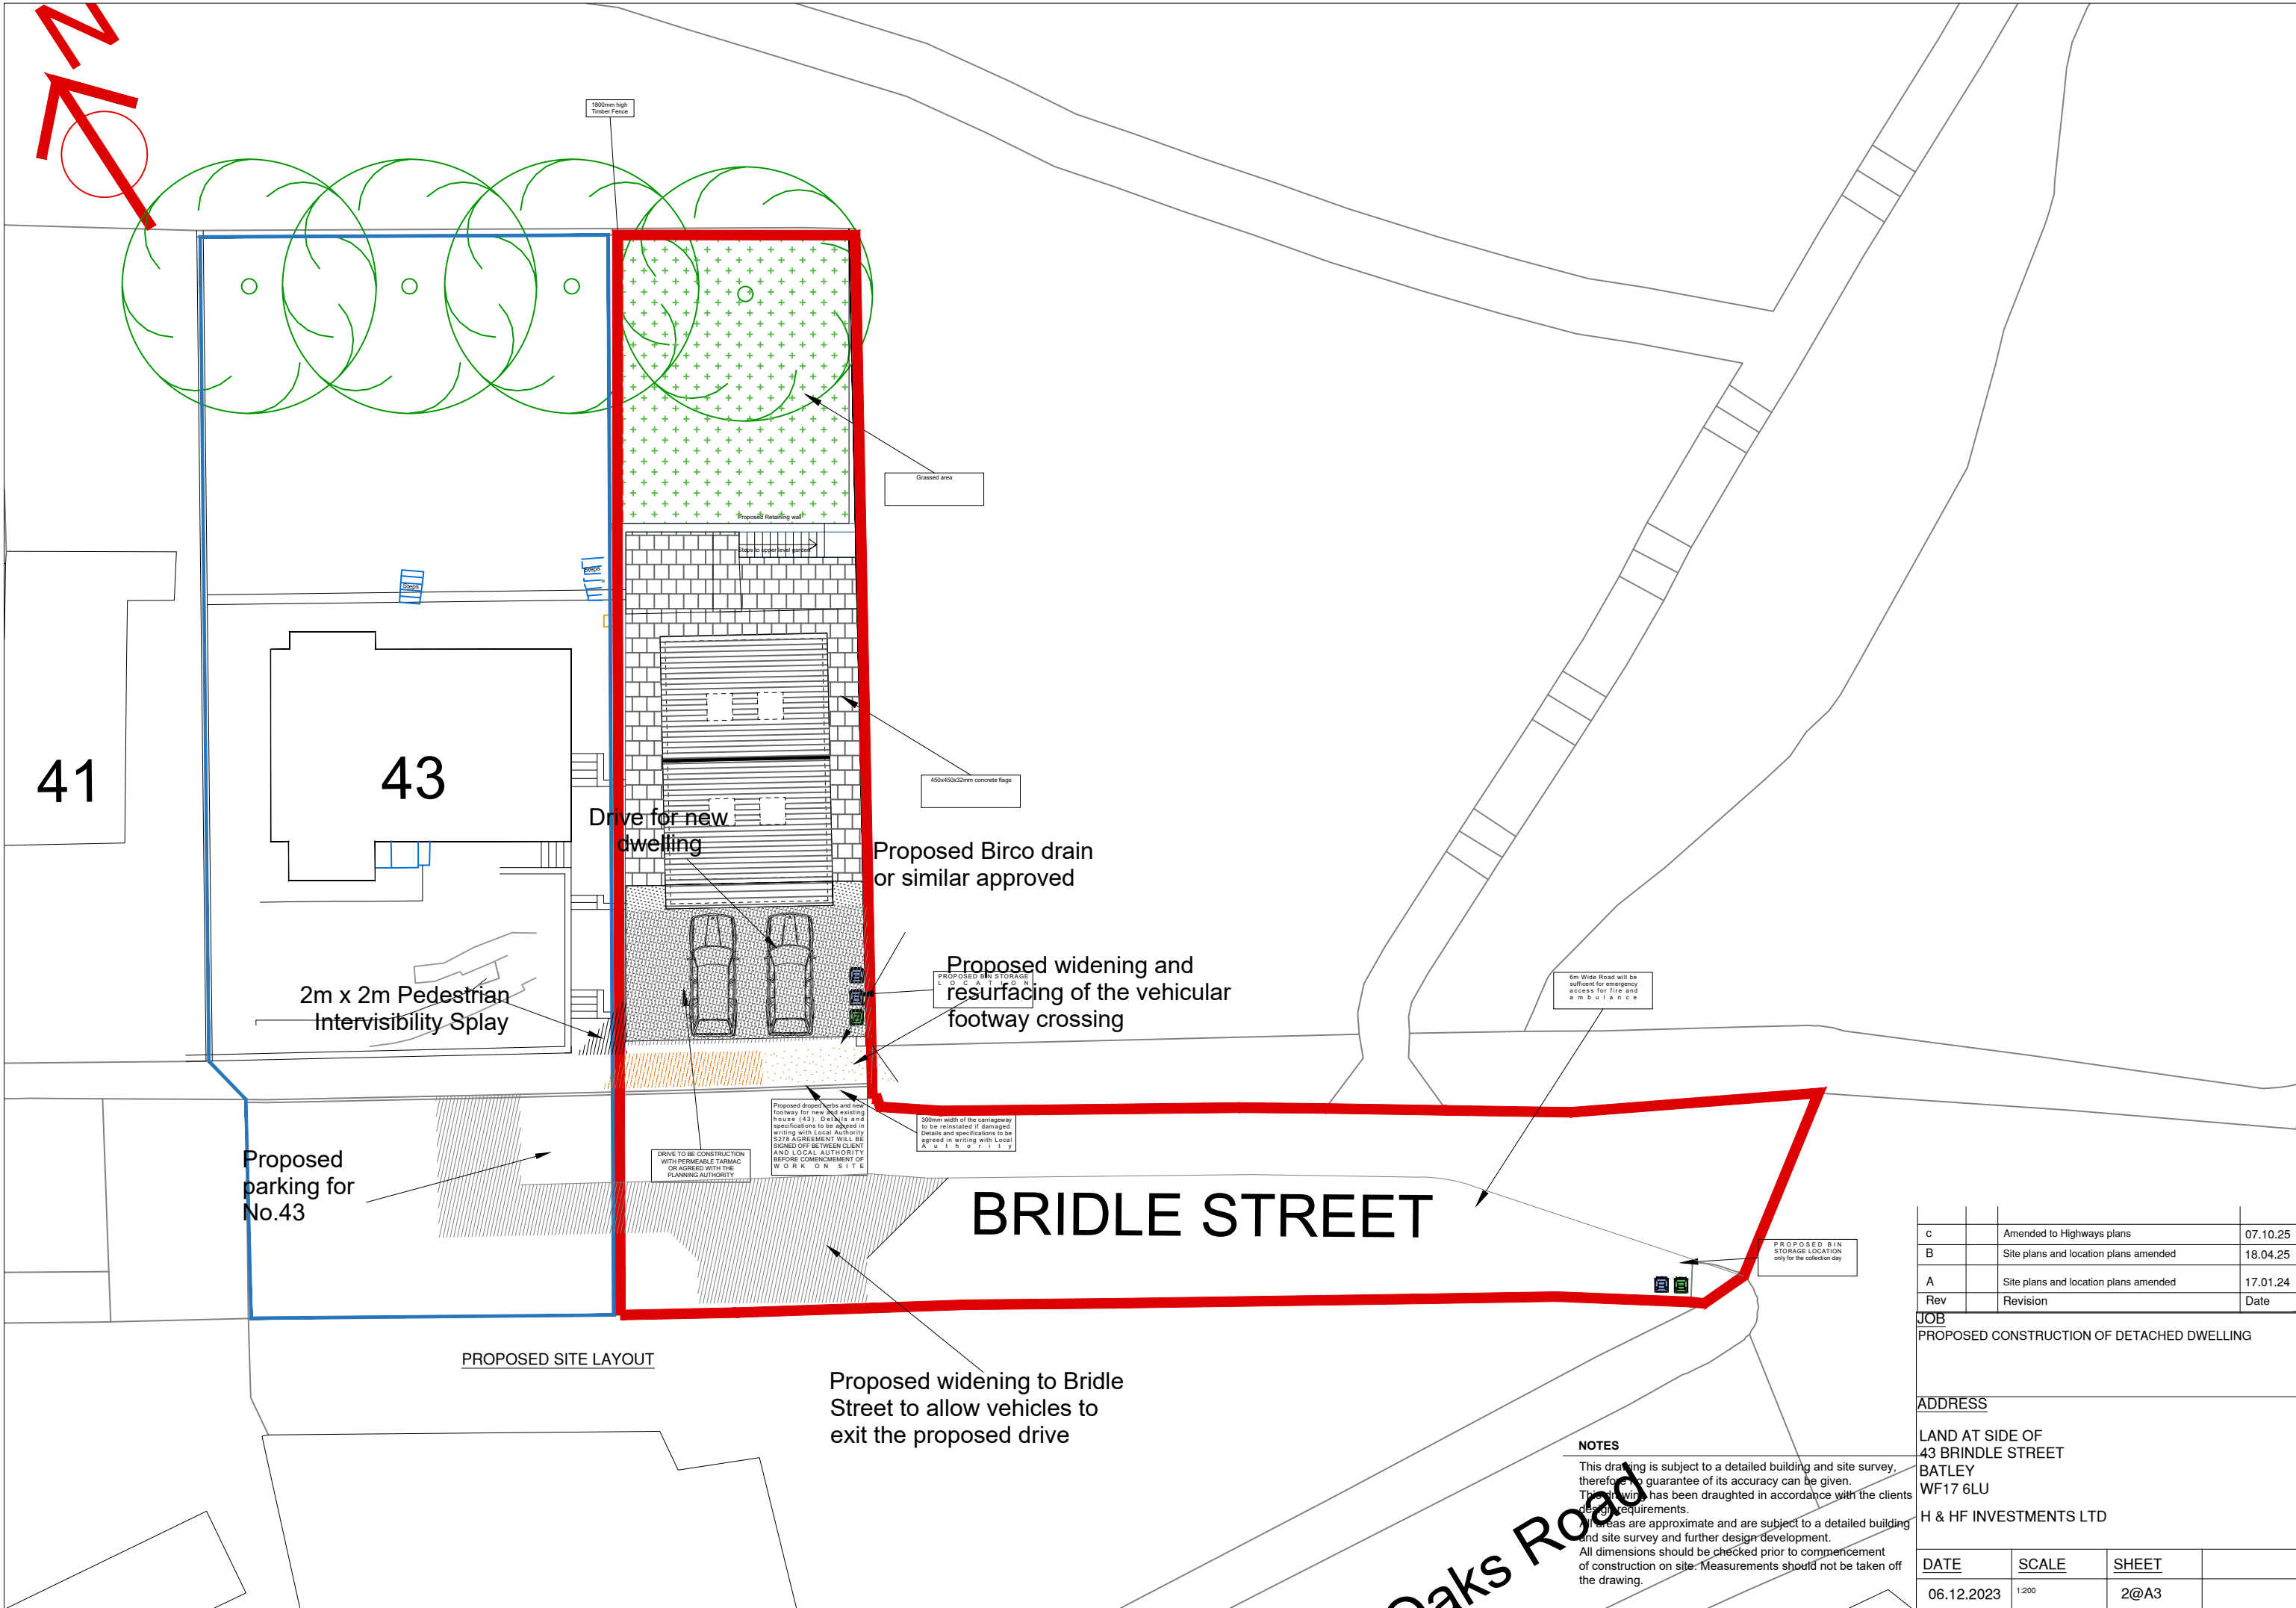

c	Amended to Highways plans	07.10.25
B	Site plans and location plans amended	18.04.25
A	Site plans and location plans amended	17.01.24
Rev	Revision	Date
JOB		
PROPOSED CONSTRUCTION OF DETACHED DWELLING		
ADDRESS		
LAND AT SIDE OF 43 BRINDLE STREET BATLEY WF17 6LU H & HF INVESTMENTS LTD		
DATE	SCALE	SHEET
06.12.2023	1:200	2@A3

NOTES

This drawing is subject to a detailed building and site survey, therefore no guarantee of its accuracy can be given. This drawing has been draughted in accordance with the clients design requirements.

Areas are approximate and are subject to a detailed building and site survey and further design development.

All dimensions should be checked prior to commencement of construction on site. Measurements should not be taken off the drawing.