


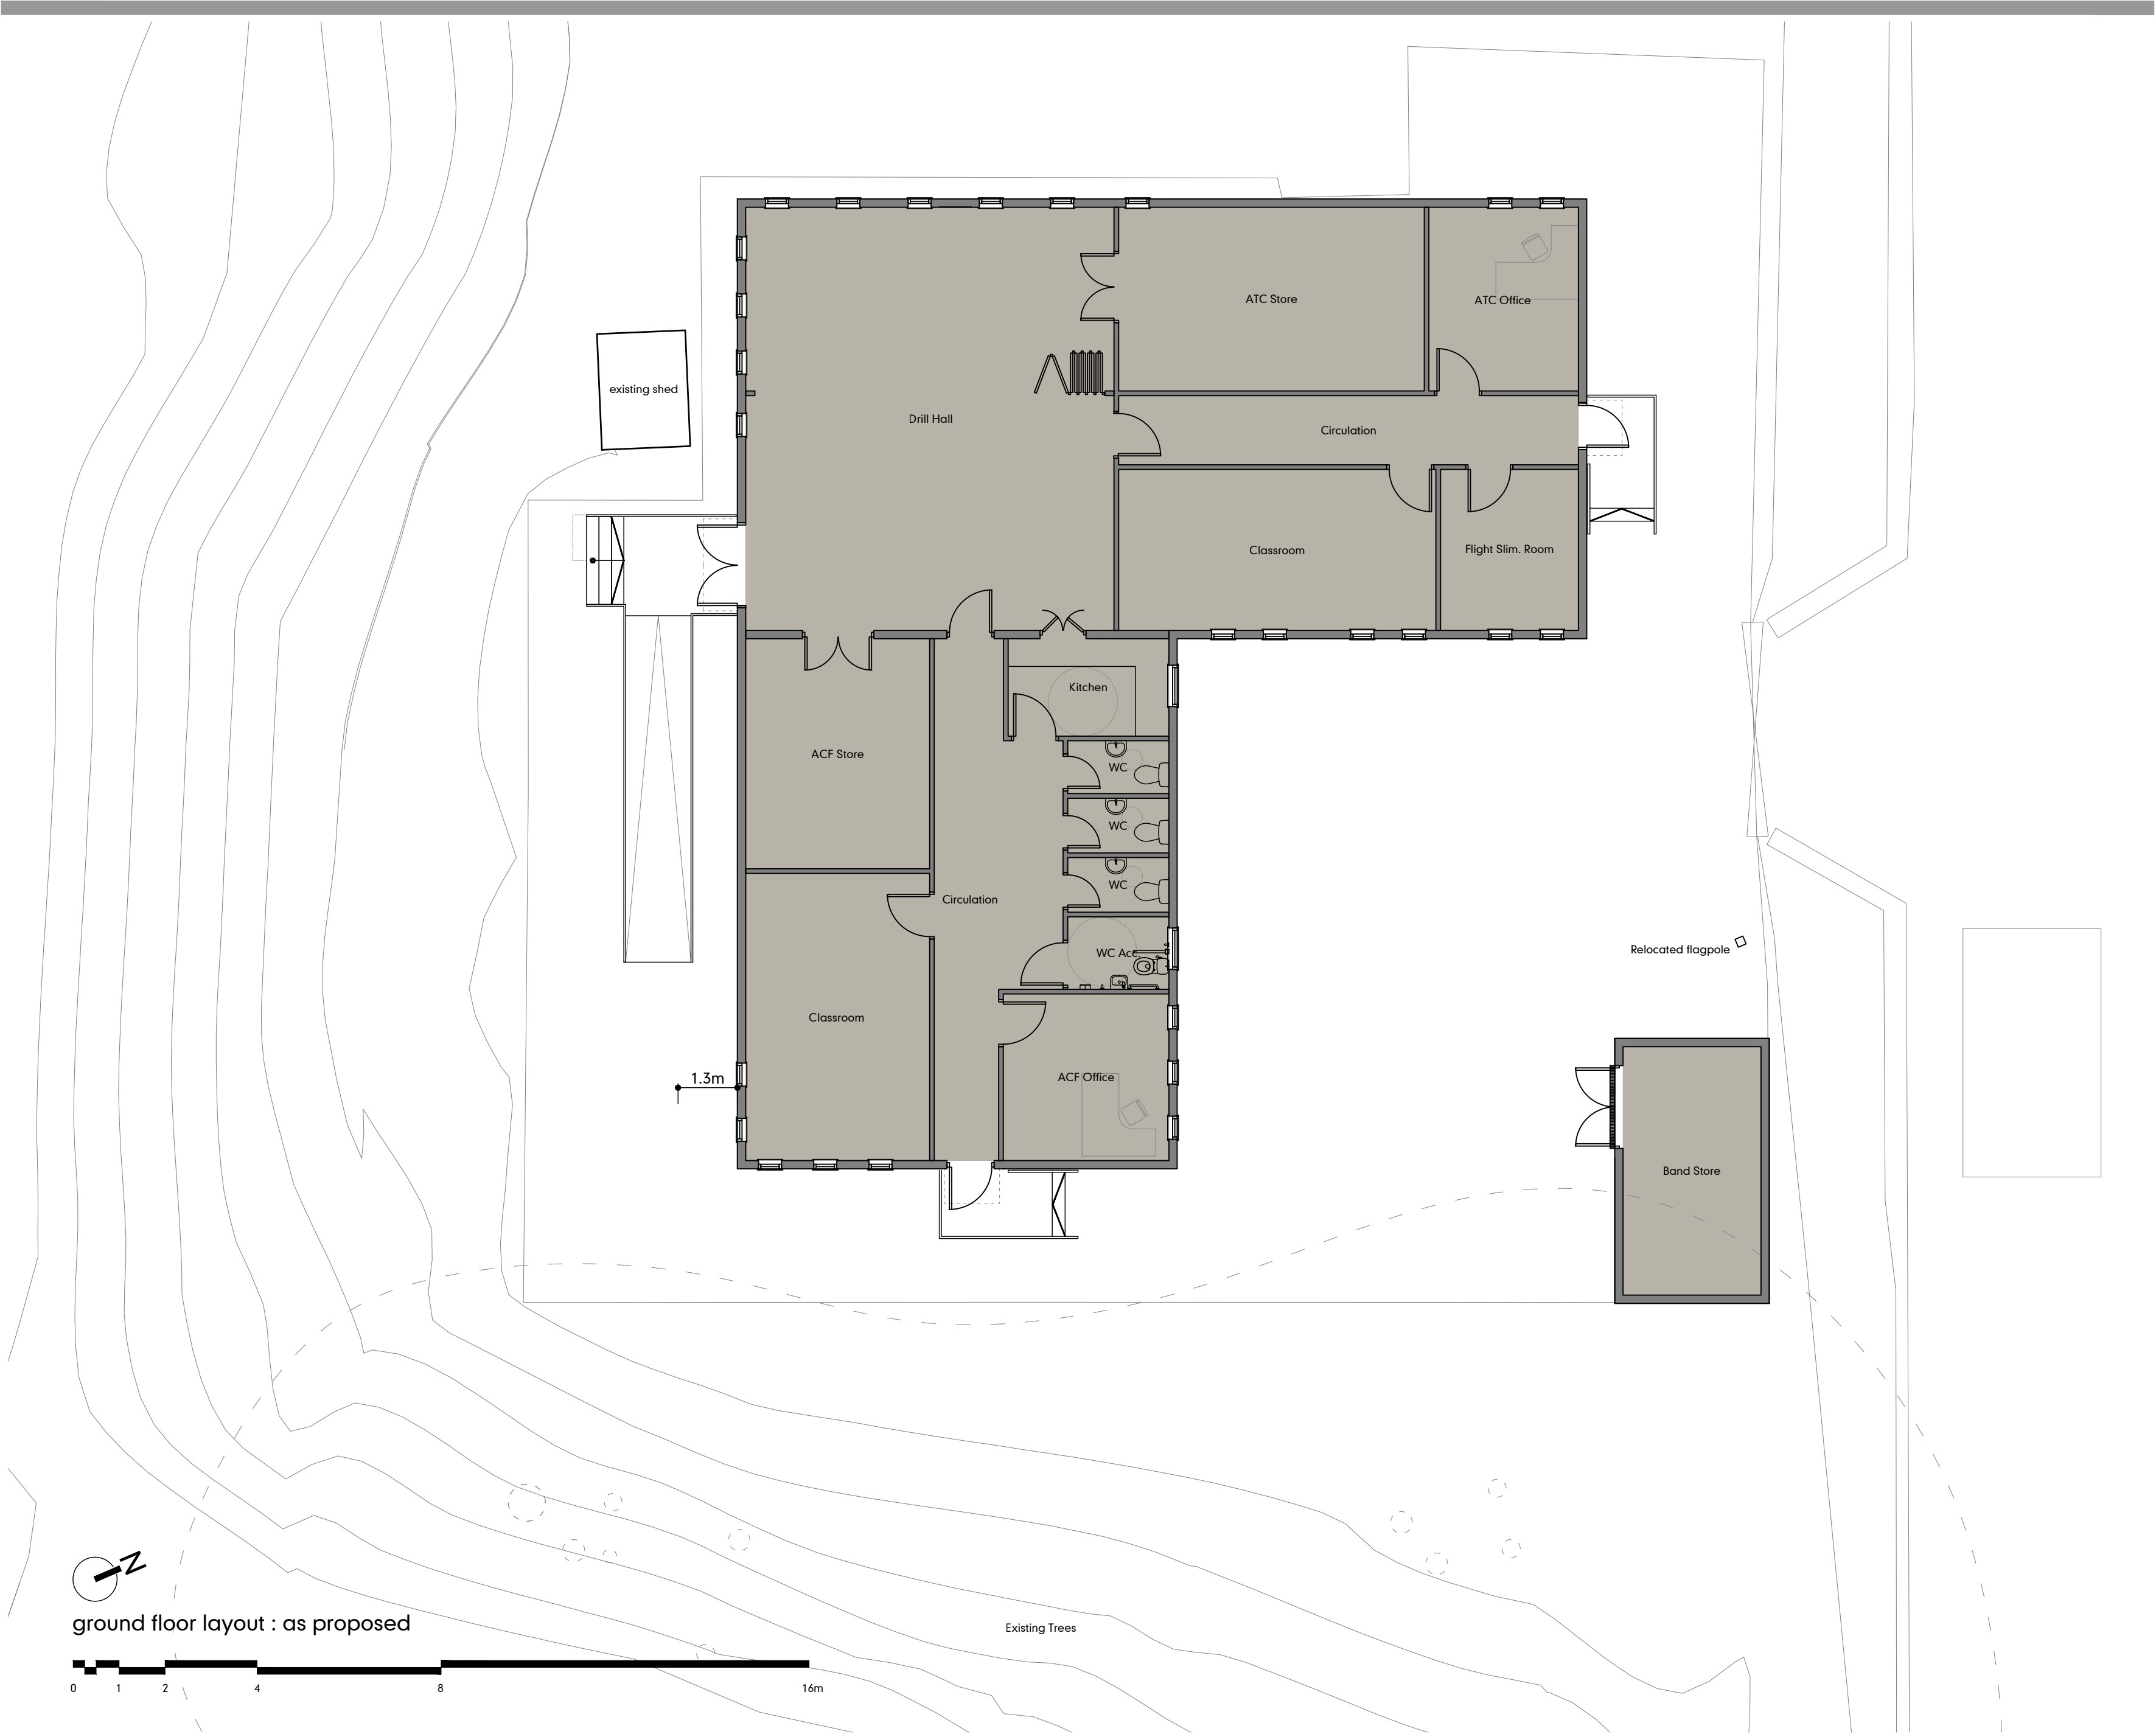

drawing N°

230711-016.03

status

Planning

notes

Do not scale from this drawing — use stated levels and dimensions only.

If in doubt, contact Williams Architects Ltd.

.03	Flagpole repositioned.	09apr24
.02	Northern exit steps reversed.	11dec23
ver	notes	date

integra

buildings

williamsarchitects

Williams-Architects Ltd

Studio 8, The Garage Studios

41-45 St Mary's Gate

The Lace Market

Nottingham NG1 1PU

0115 945 5691

enquiries@williams-architects.co.uk

www.williams-architects.co.uk

Registered in England & Wales. N° 5096848

this drawing and its contents, on paper and as the originating data file, remain the copyright of Williams-Architects Ltd

© Williams-Architects Ltd, 2024

client	Integra Buildings Ltd	created	28nov23
project	CRFCA Mirfield	job N°	230711
title	layout : proposed	scale	1:100 @ A2

drawing N°

230711-016.03

status

Planning