


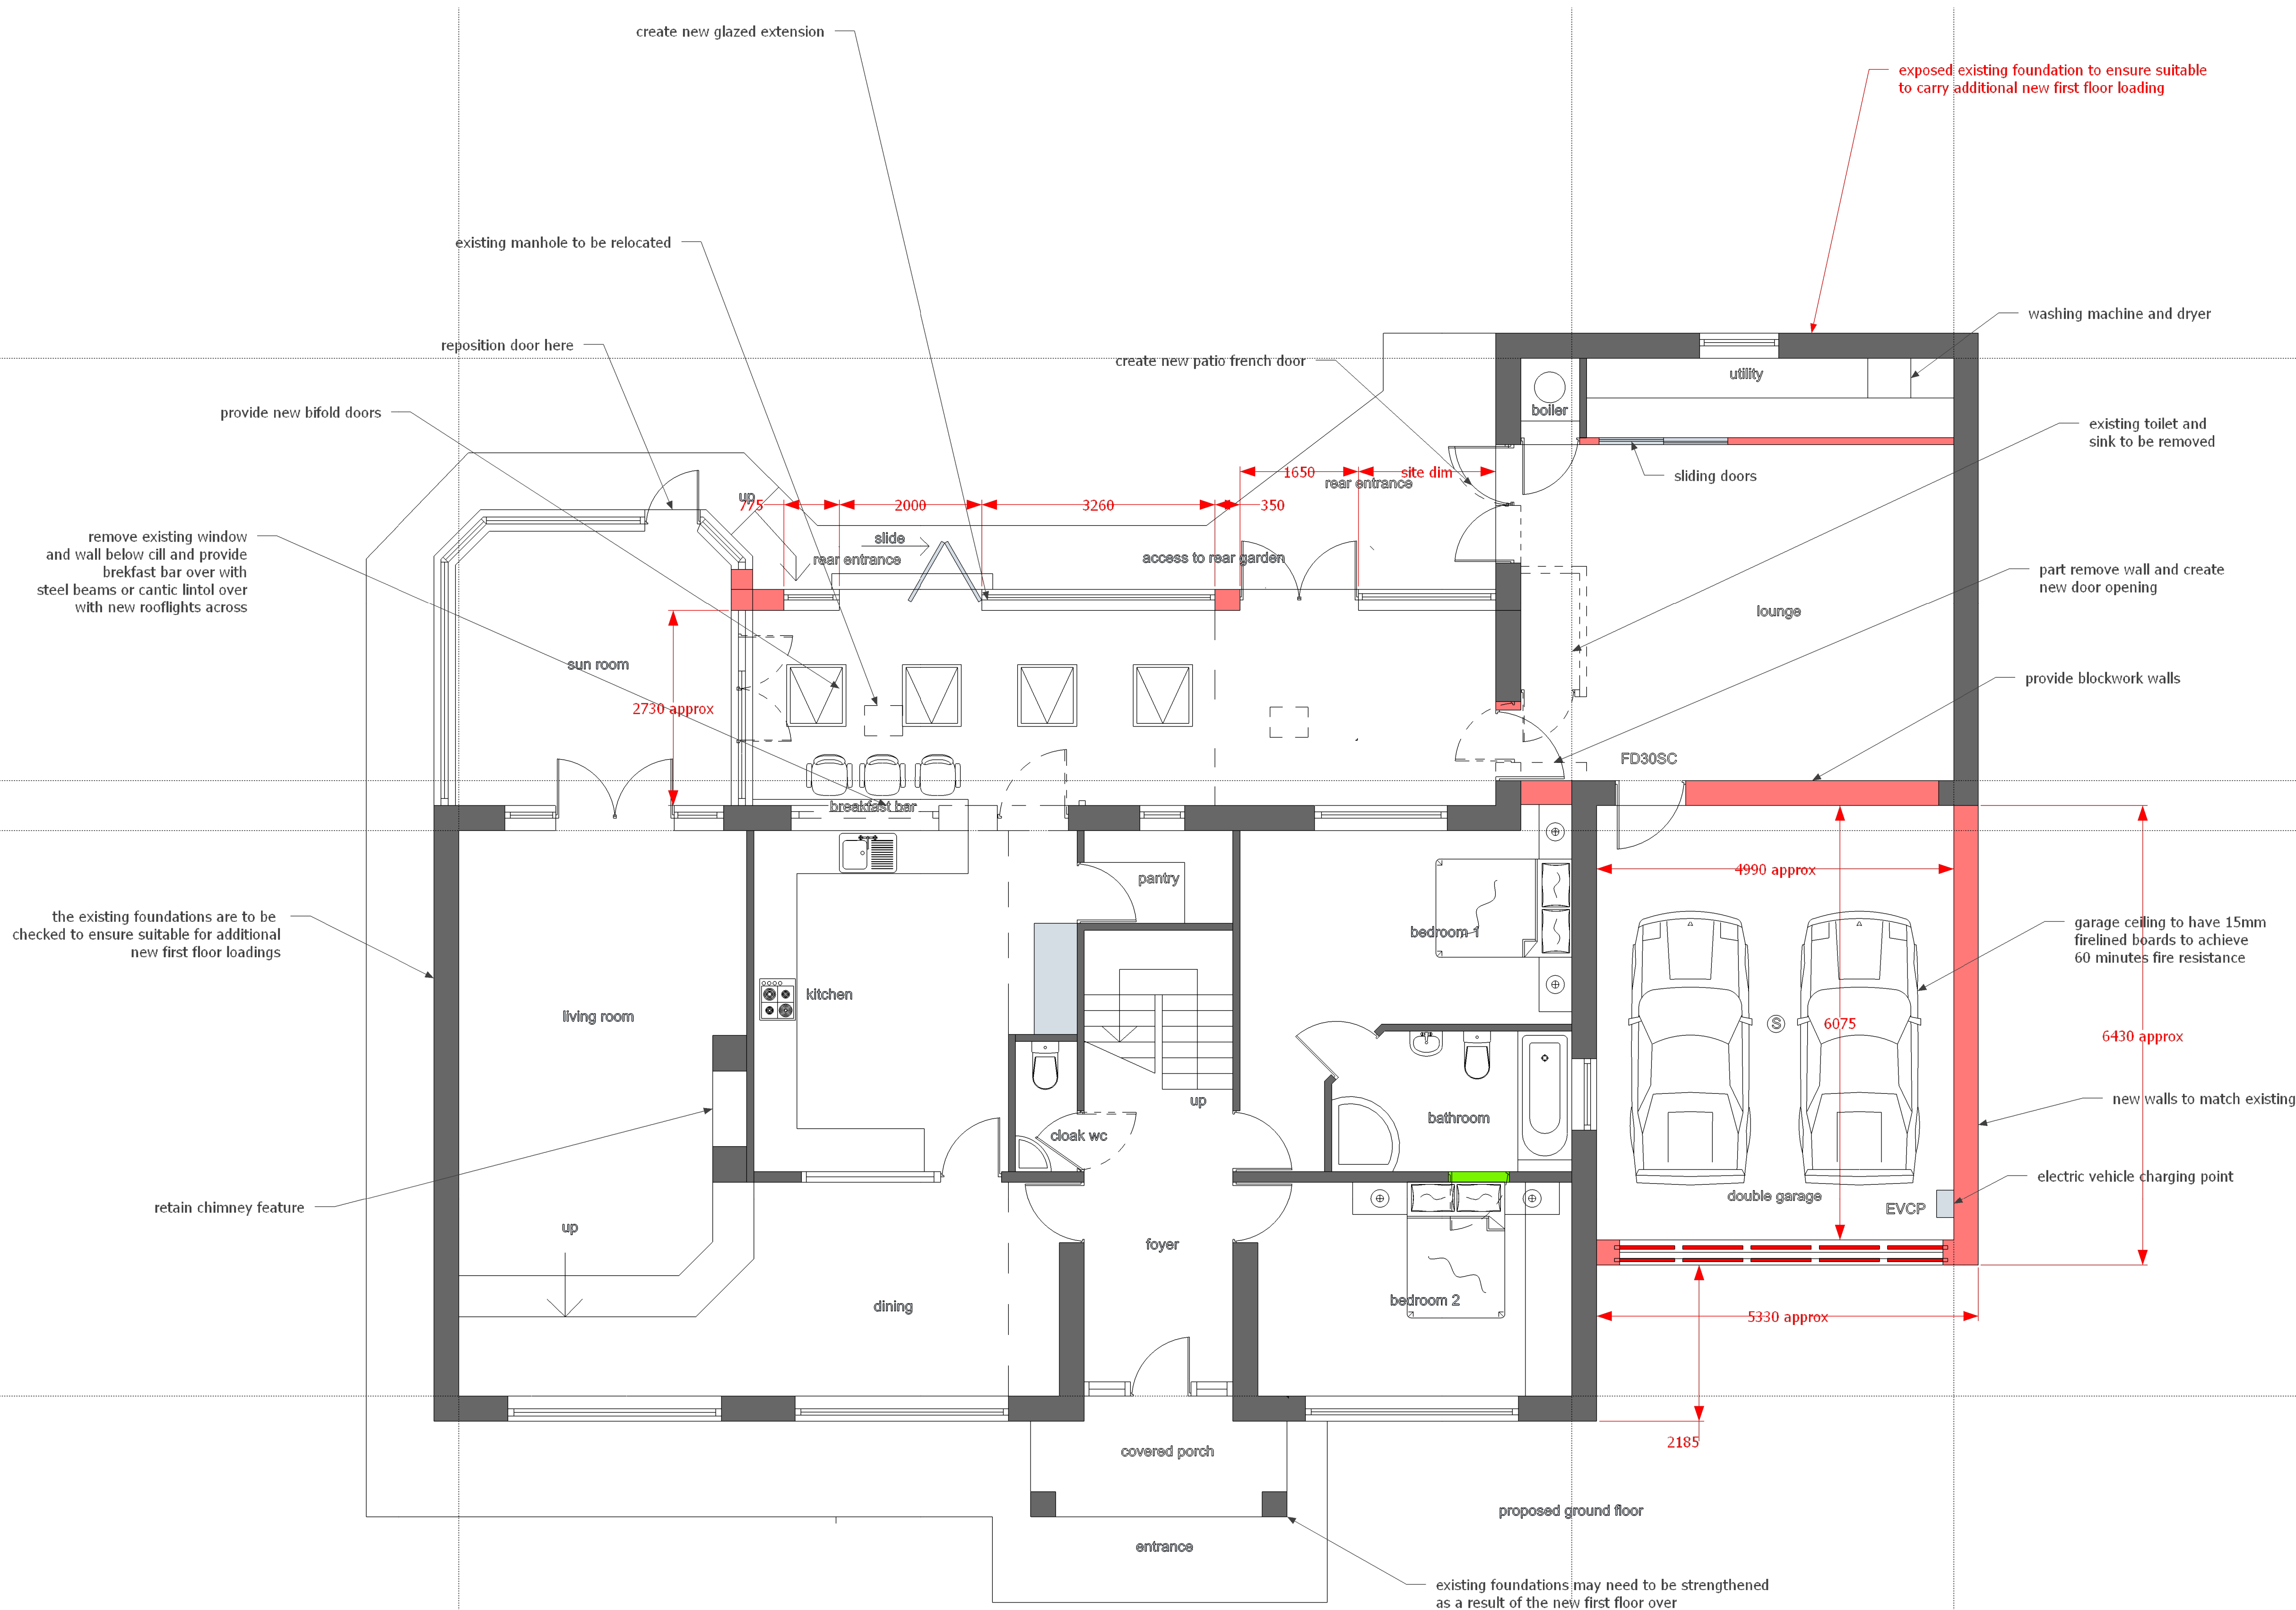

revisions
A 5-4-2024
first floor adjacent to no9 Inglewood Avenue has been set back
1500 from site boundary to respect the adjacent neighbour
B 2-7-2024
ground floor updated

Jade3 Architecture Ltd
Jade3 Architecture Ltd, Studio 12, Silver Street, Wakefield, WF1 1UY
Telephone : 01535 742097 www.jade3architecture.co.uk

7 Inglewood Avenue
Birkby
Huddersfield

Project No. 2020
Enquiry 55
Project Title
proposed ground with dimension

Drawn By
MC
Reviewed By
MC
Scale
1:50
@A1 size
Date
7/12/2023

Drawn No. 108
Reviewed Title
Revision B

Important Notice
Do not scale off this drawing. Critical dimensions should be checked on site prior to works commencing. Dimensional conflicts should be brought to the company's attention as soon as they become apparent. Failure to do so could render the company liable for subsequent losses. Copyright in this drawing and any work executed from this drawing remains the property of Jade3 Architecture Ltd.

© Copyright Jade3 Architecture Ltd.