




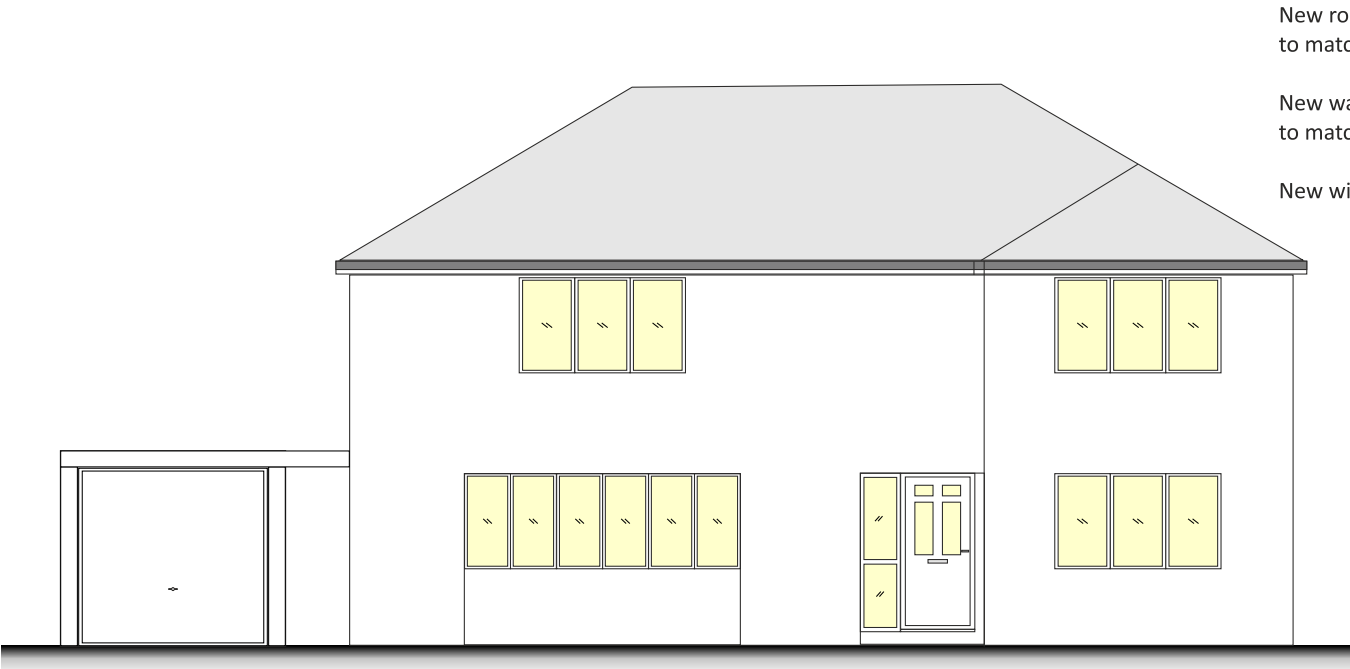


Existing Front Elevation Scale 1:100

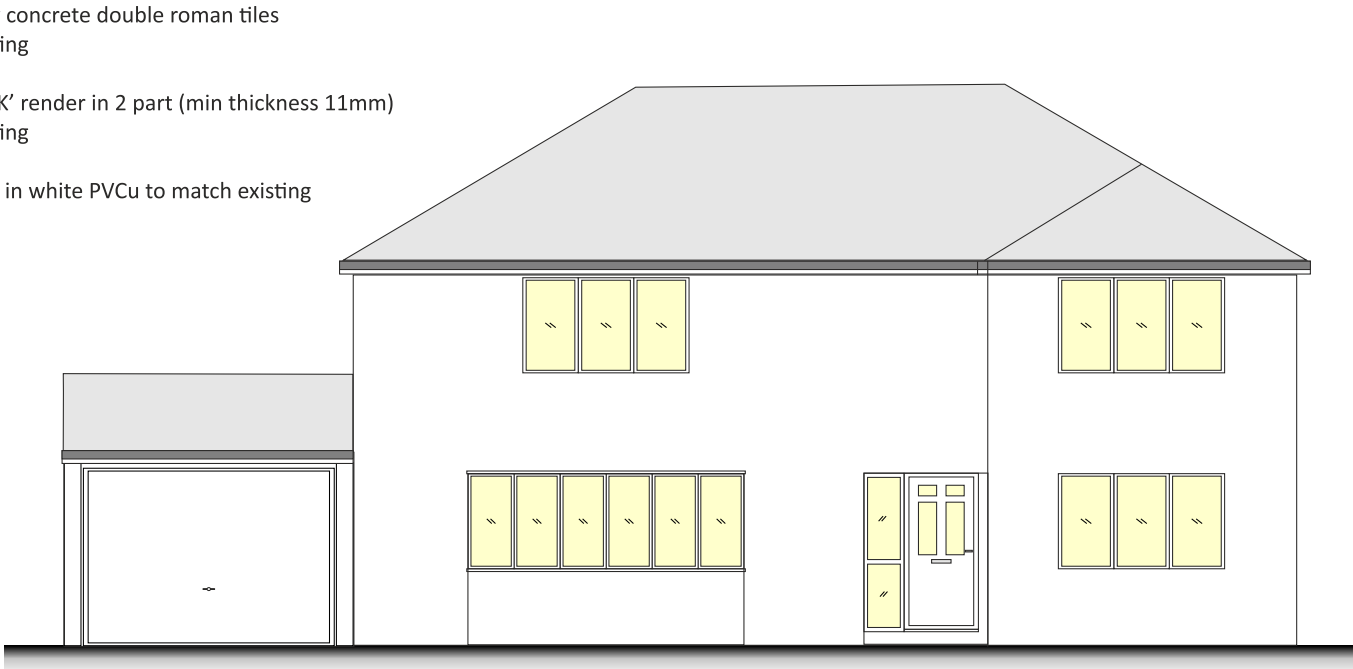

Proposed Front Elevation Scale 1:100

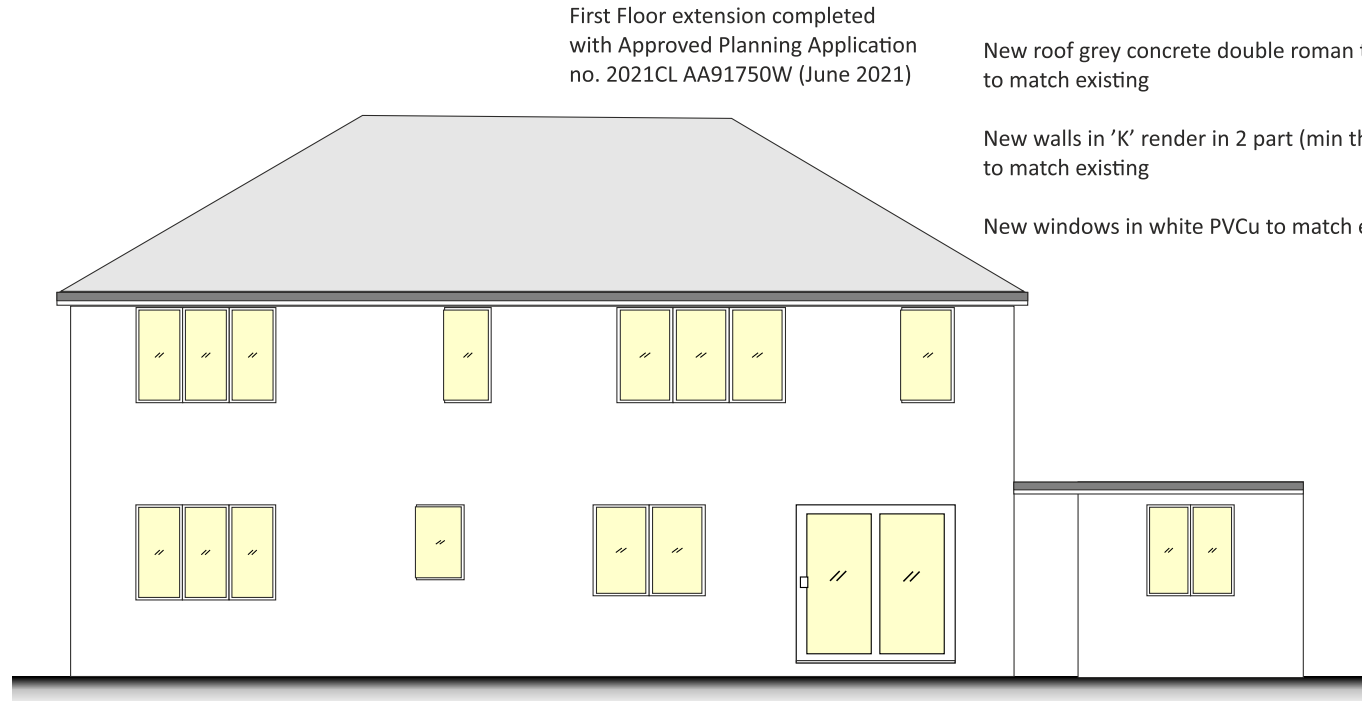

Existing Side Elevation Scale 1:100

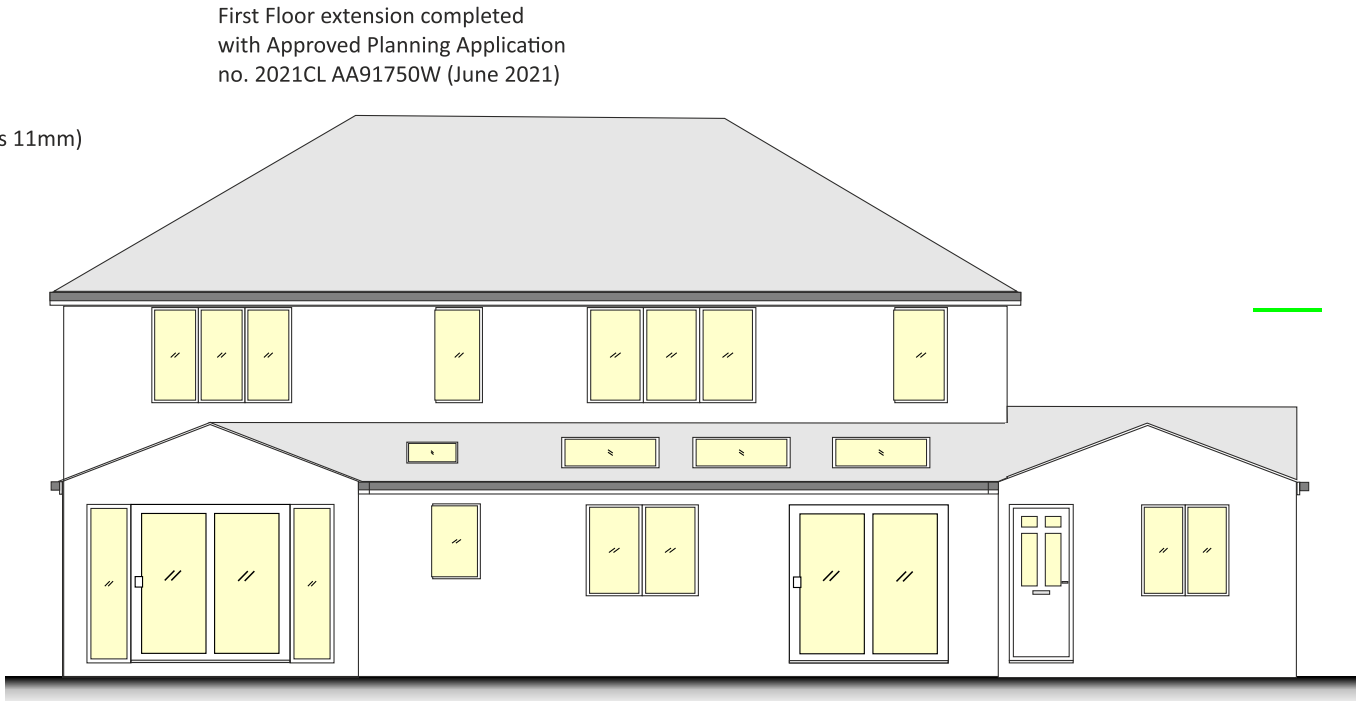

Proposed Rear Elevation Scale 1:100