







Location Plan - 1:1250

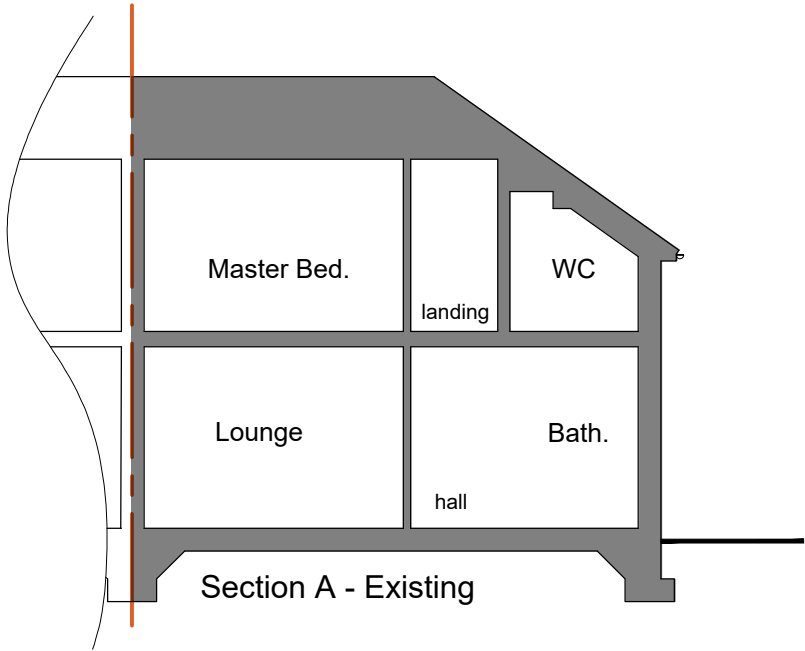

Front Elevation - Existing

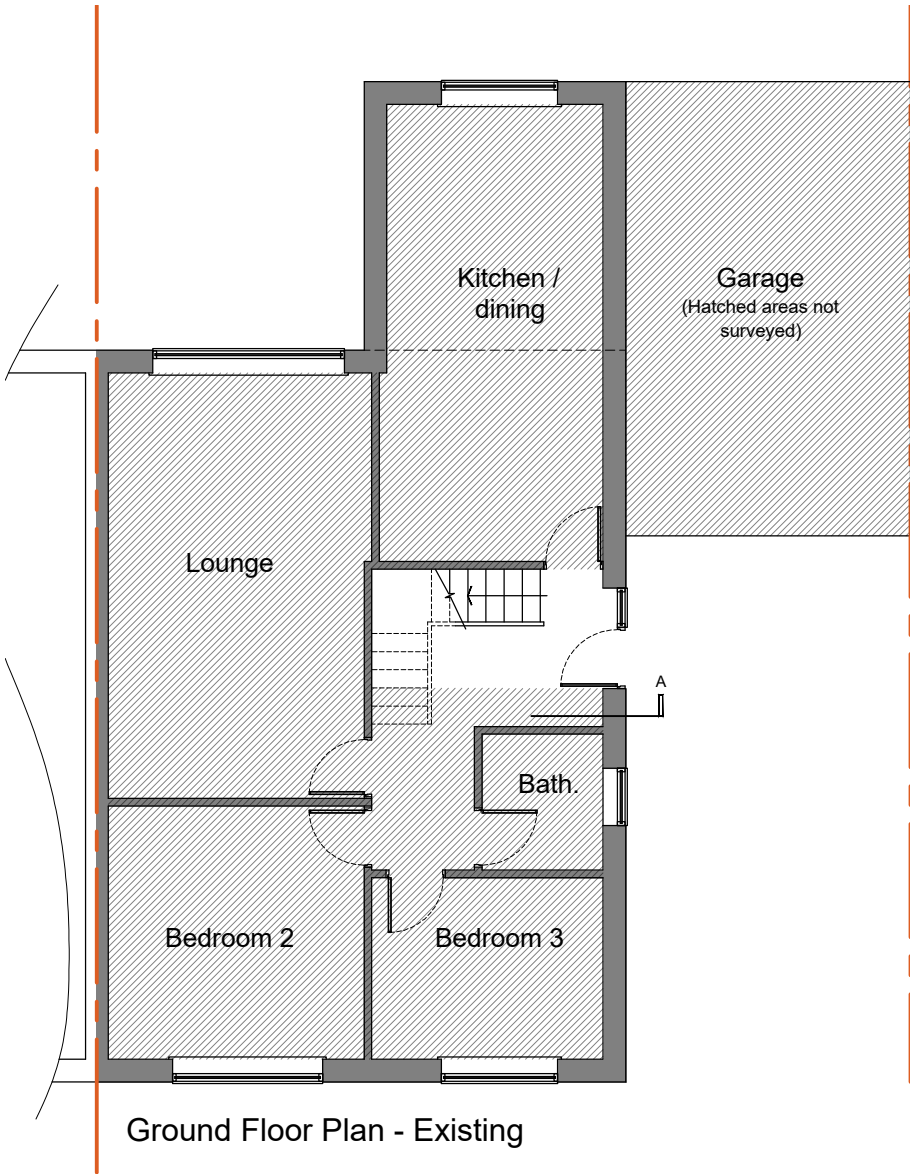

Side Elevation - Existing

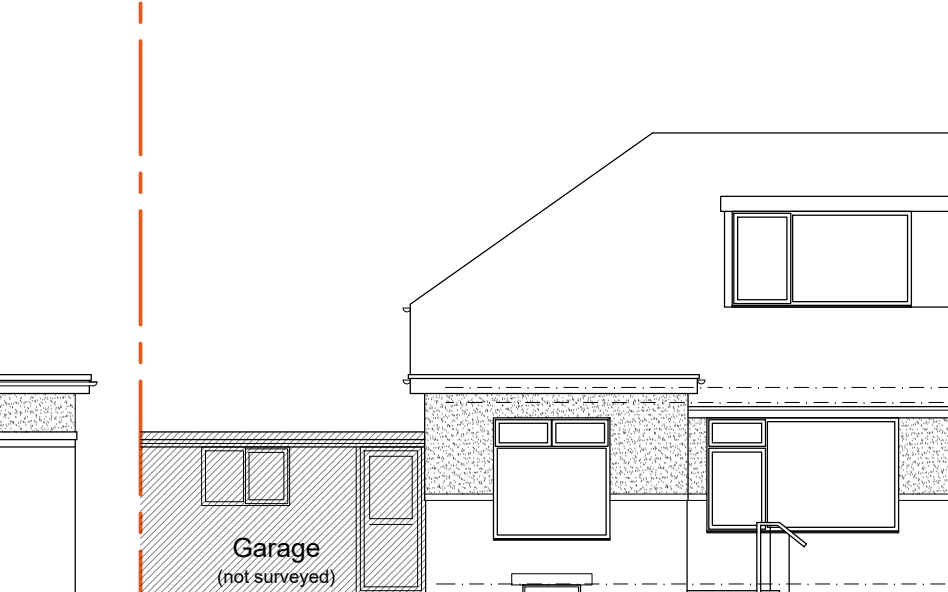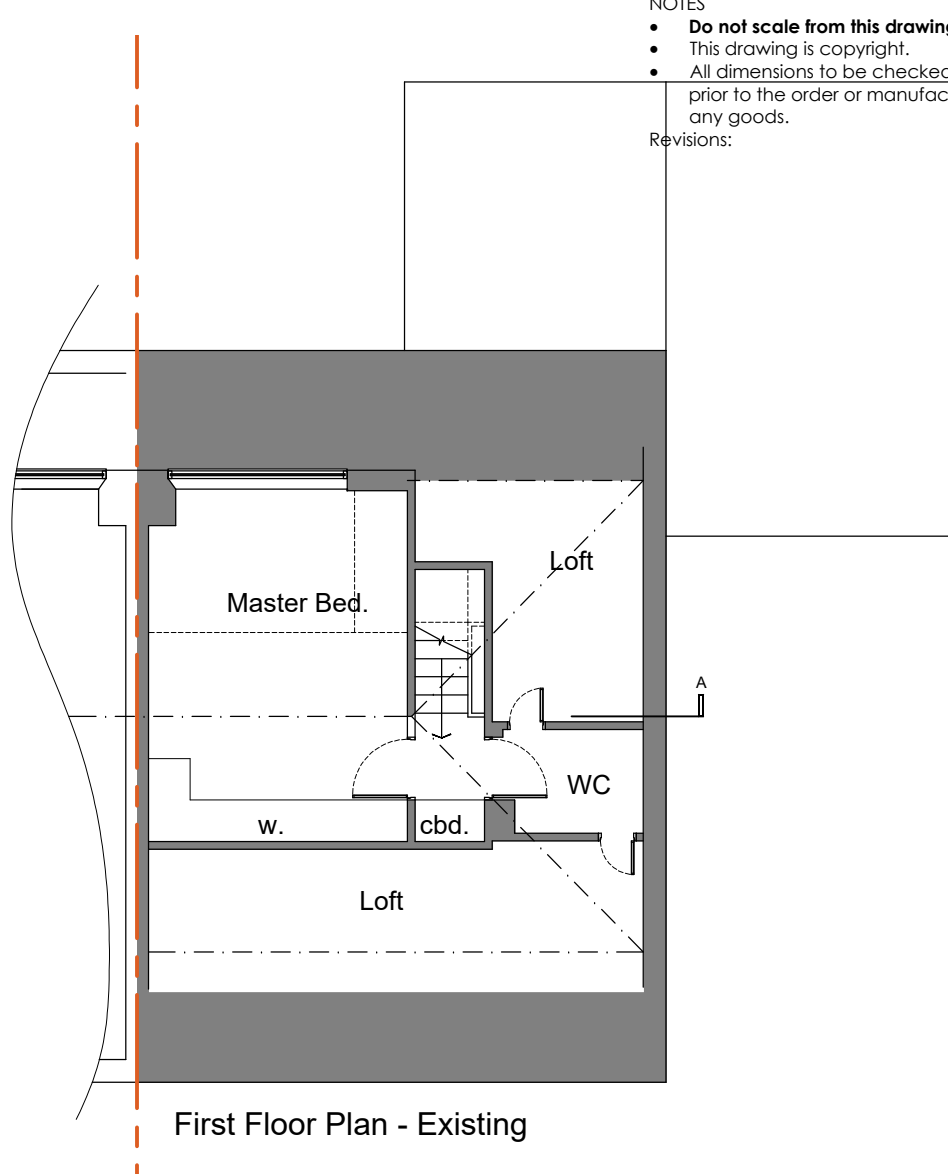

Rear Elevation - Existing

NOTES

- Do not scale from this drawing.
- This drawing is copyright.
- All dimensions to be checked on site prior to the order or manufacture of any goods.

Revisions: