
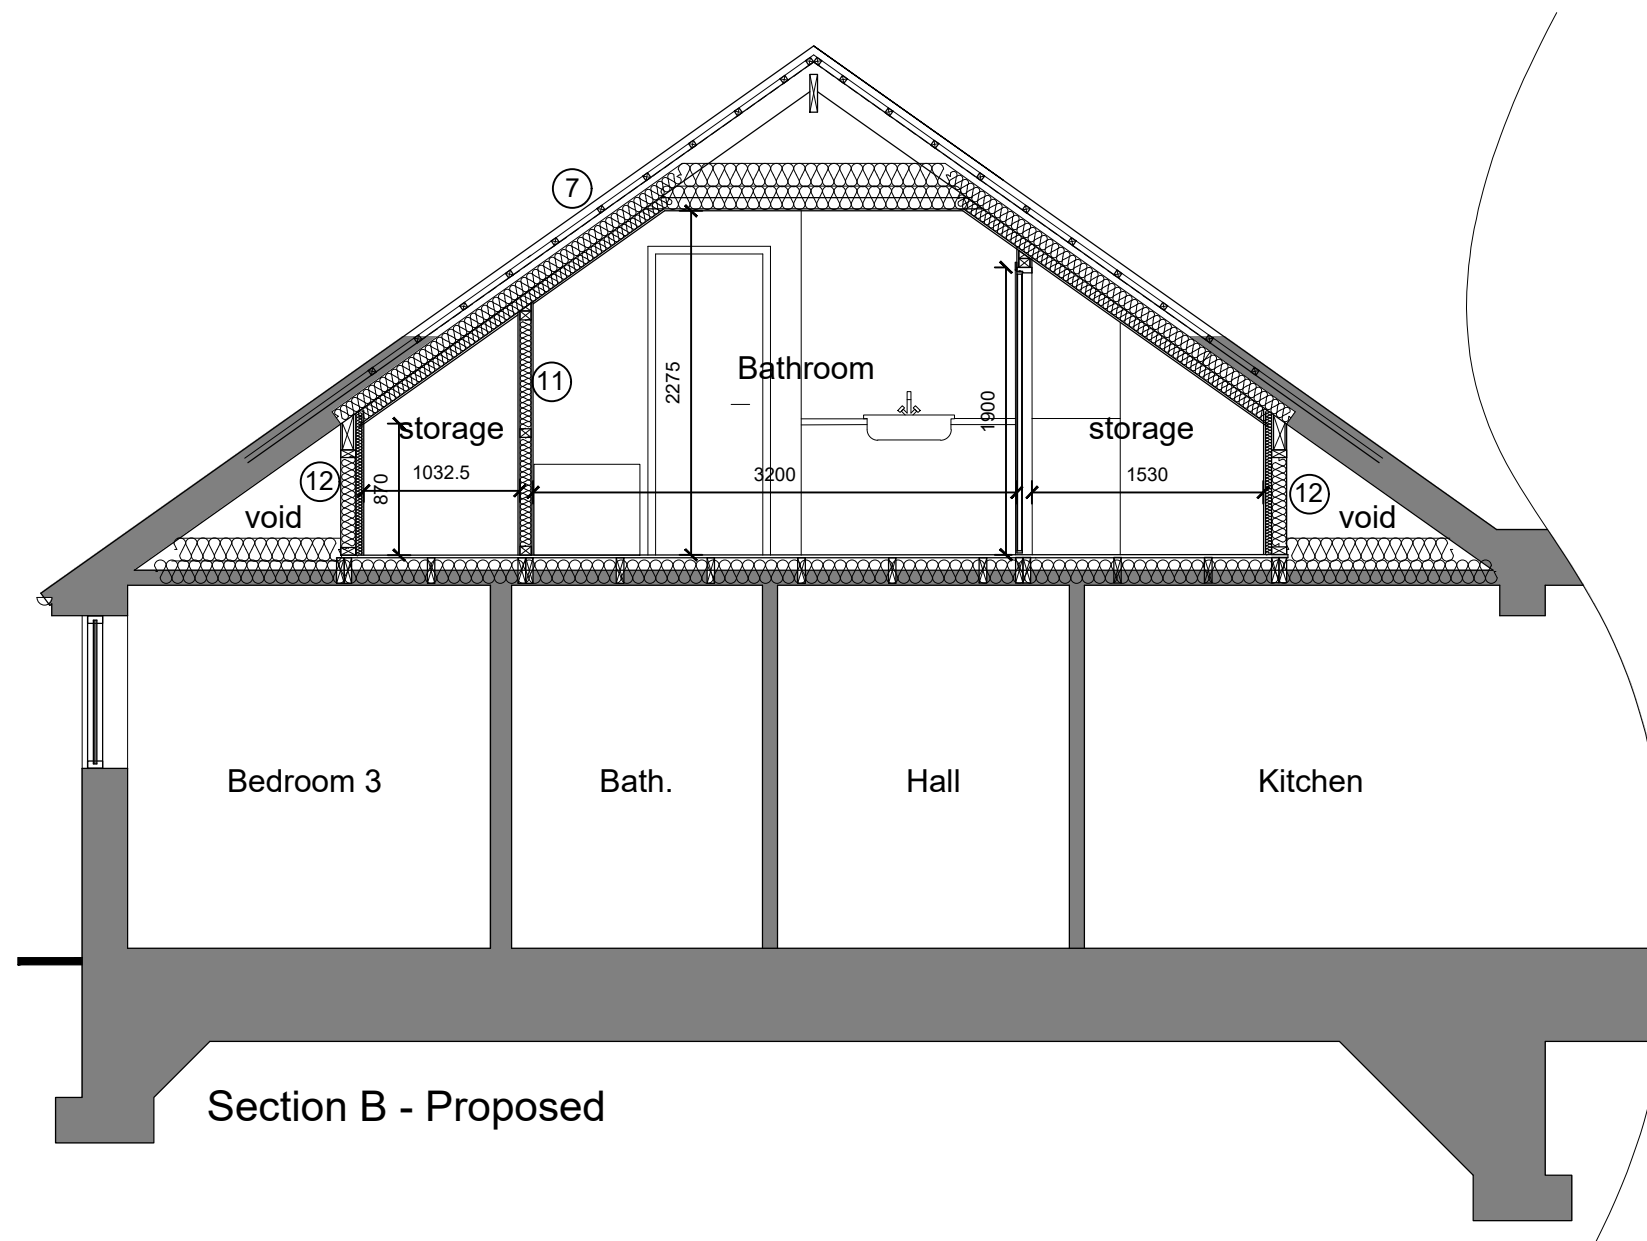


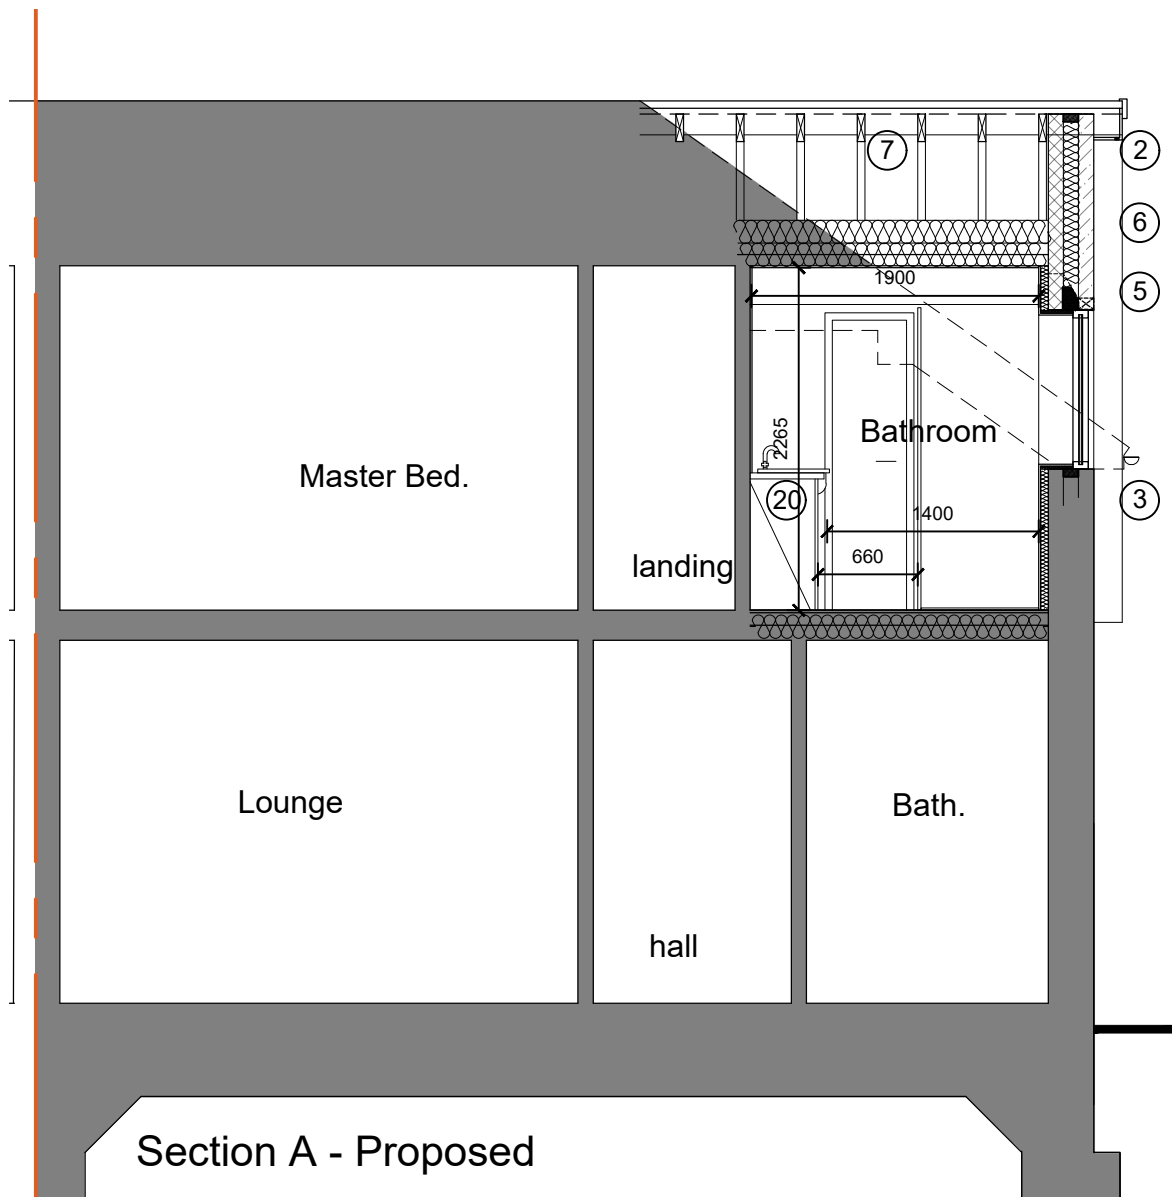

NOTES

- **Do not scale from this drawing.**
- This drawing is copyright.
- All dimensions to be checked on site prior to the order or manufacture of any goods.

Revisions: