



- Notes:
1. Setting out to be the responsibility of contractor.
 2. Contractor to pay particular attention to pitch of roof and headroom at stairs.
 3. Any discrepancies to be reported to Colne Valley Design.

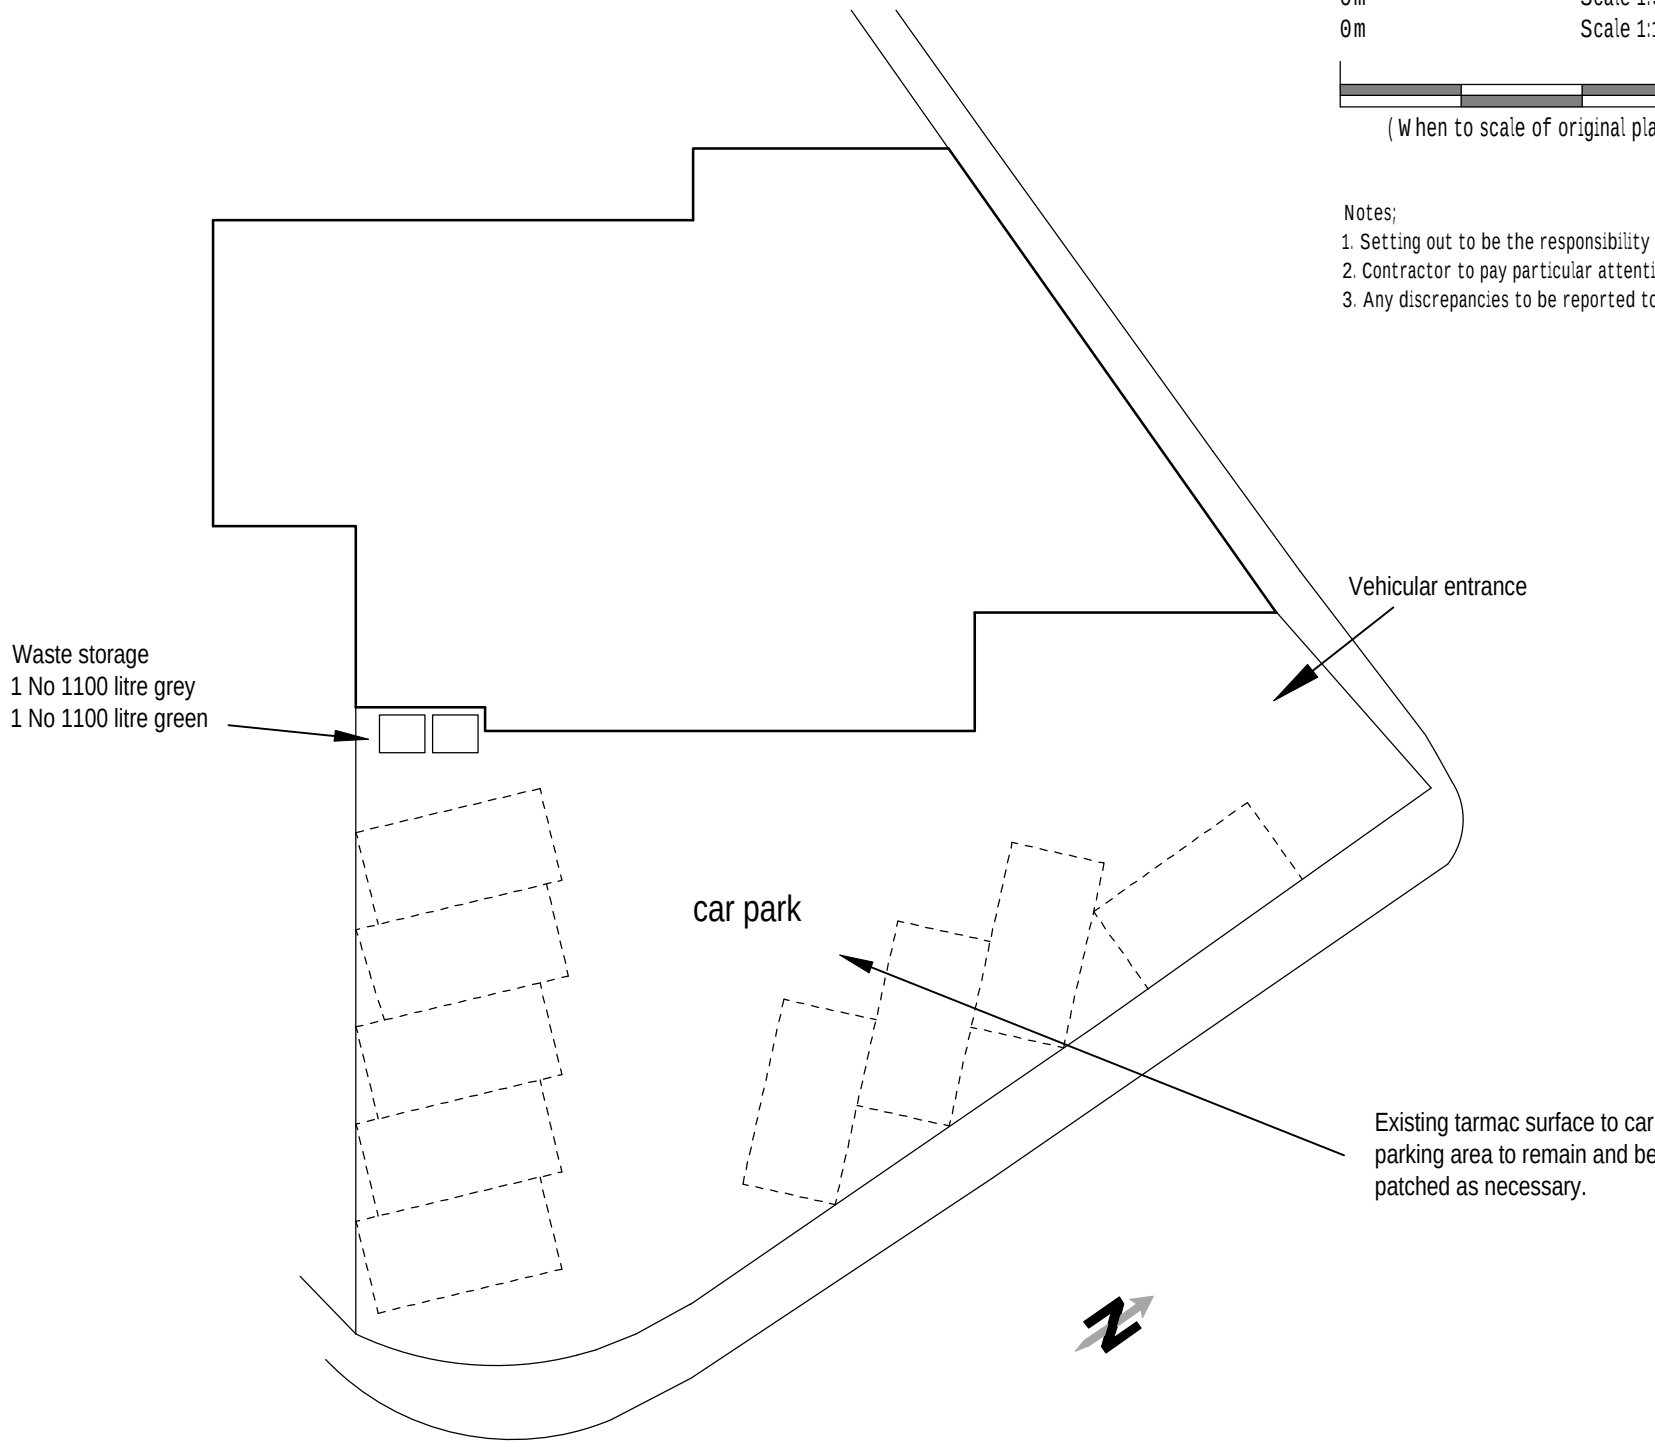

Proposed Block Plan (1:200 @ A1).

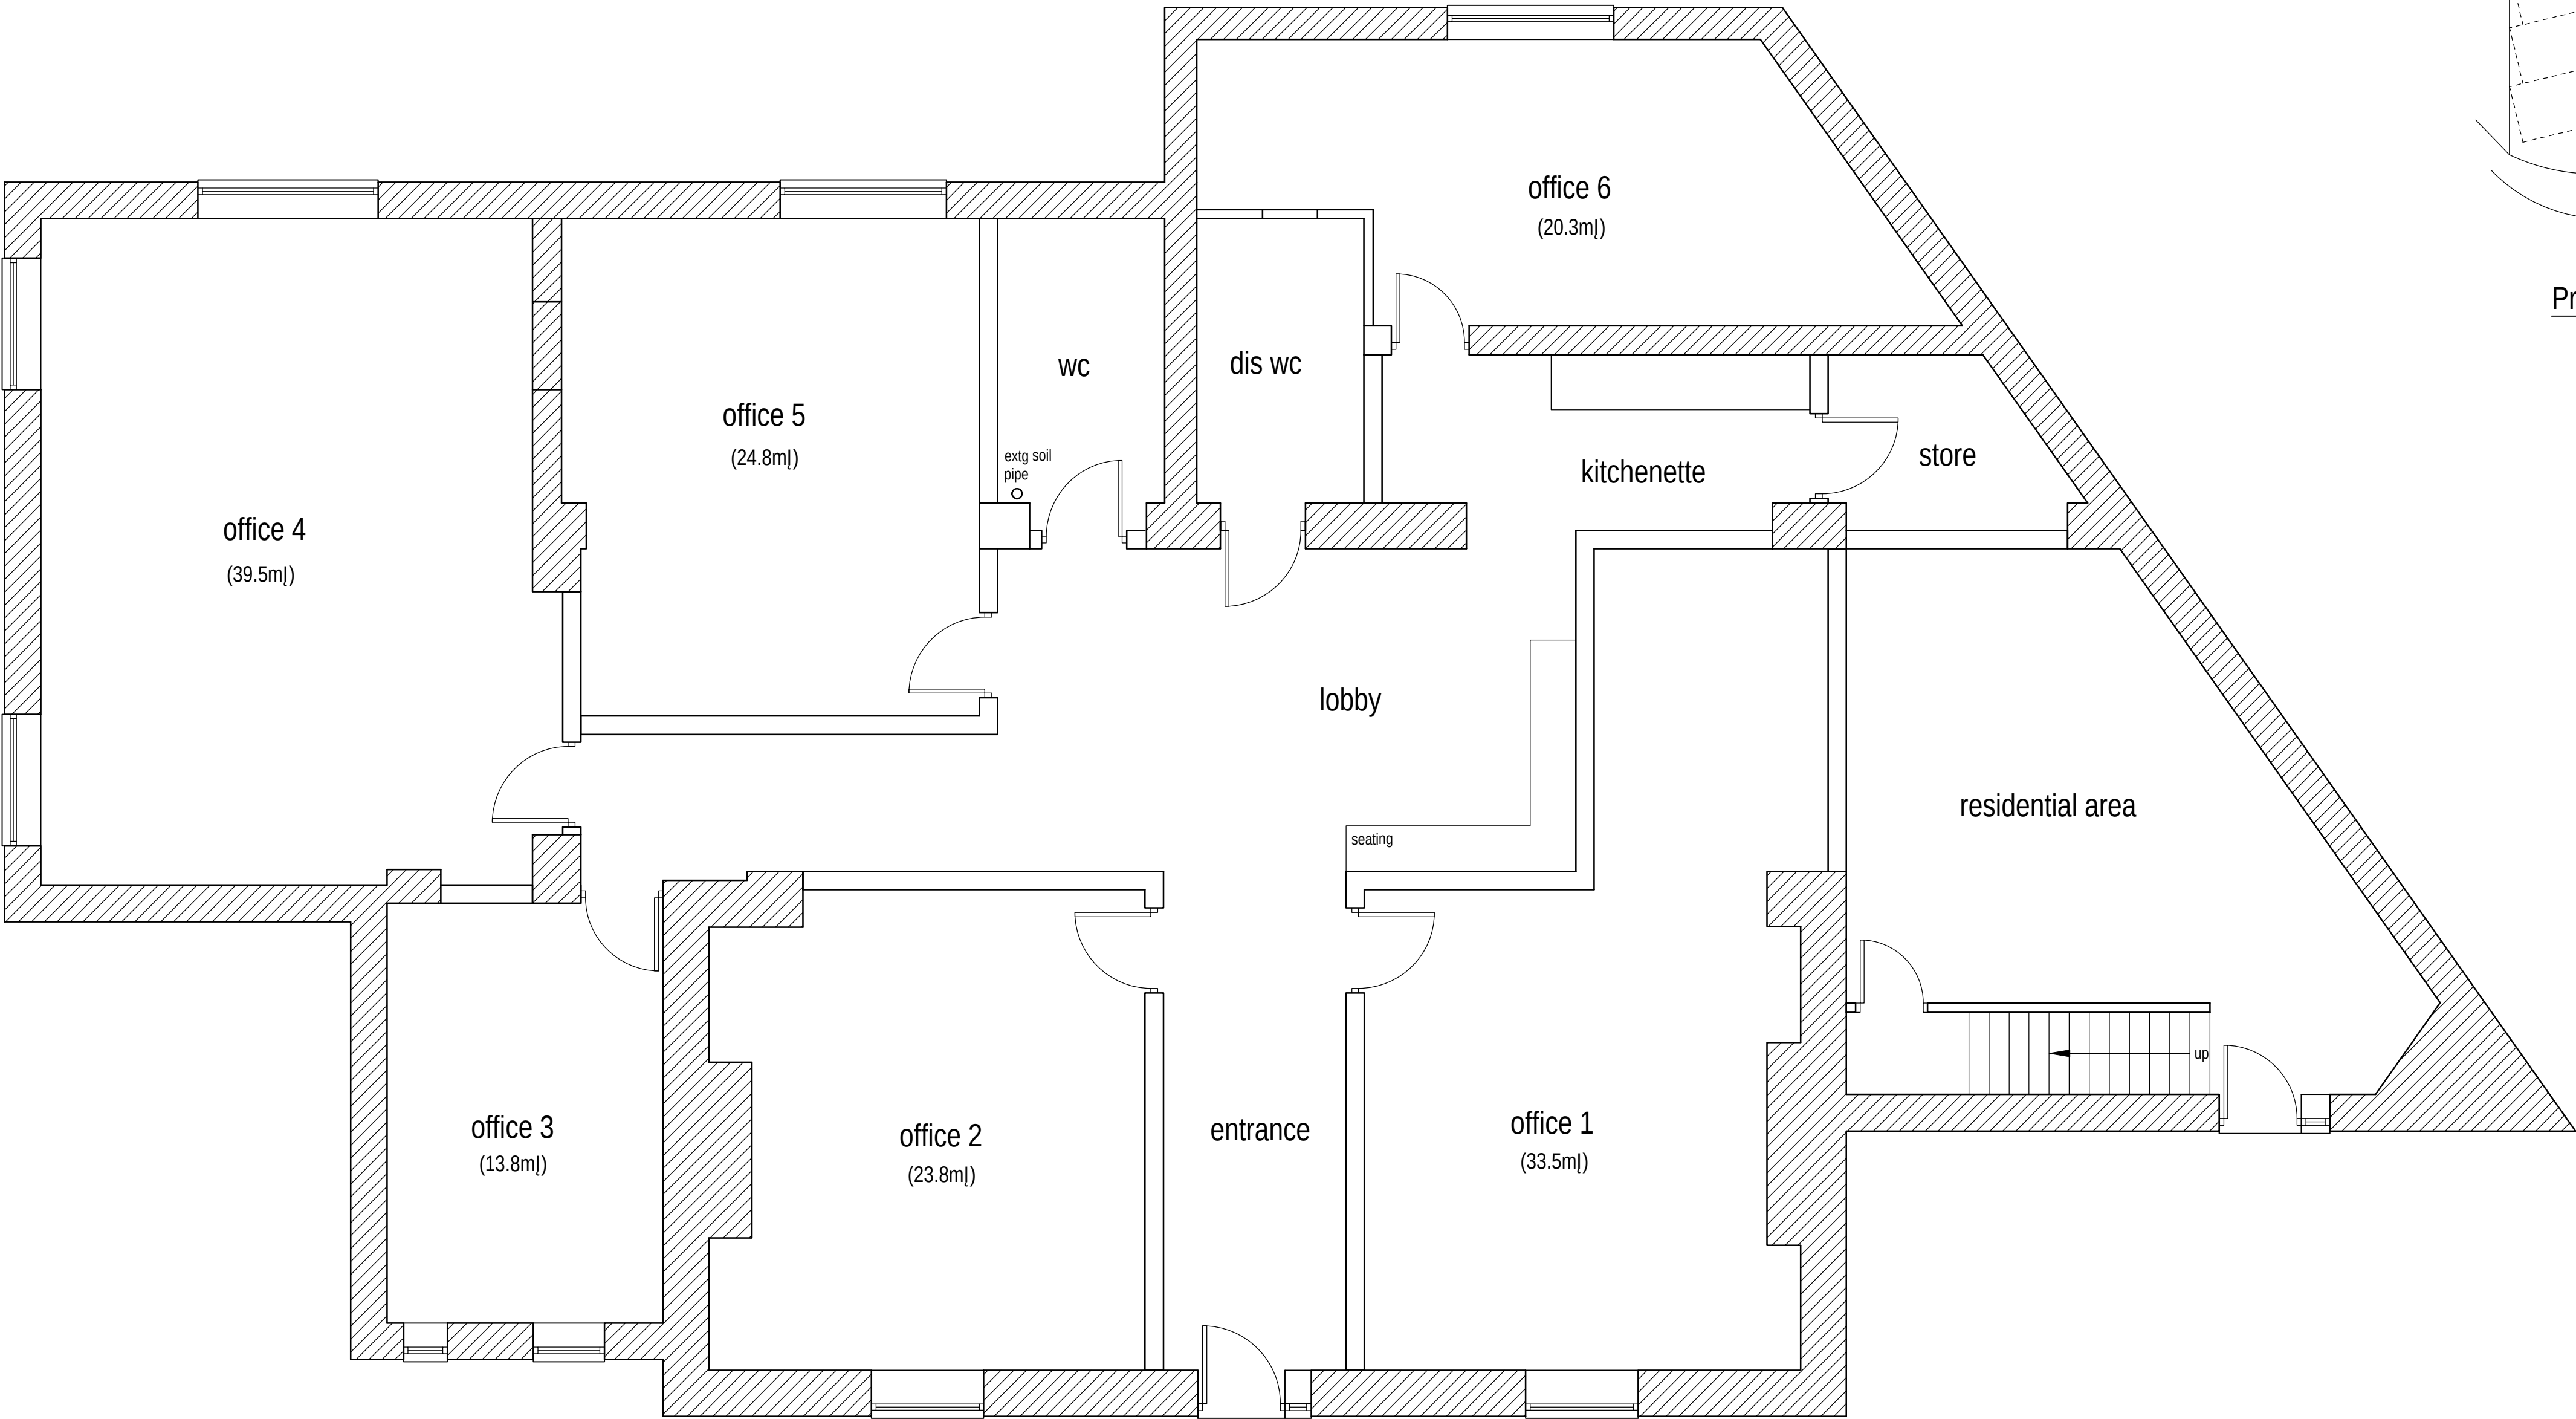

Proposed Ground Floor Layout Plan (1:50 @ A1).

- Rev C: 20/02/2024 Block plan added.
Rev B: 23/01/2024 Layout amended.
Rev A: 02/01/2024 Layout amended.



Colne Valley Design
8 Meadow Lane
Slaithwaite
Huddersfield HD7 5EX

Tel: 01484 842097
Mobile: 07867 803312
E-mail: mitchell@sbhomes.co.uk

Proprietor: S.A. Mitchell (ACIOB)

Project

Proposed change of use.

For

Mr Z

Address

Former Top Club
15 Church Street
Moldgreen
HD5 9DL.

Title

Proposed Ground Floor Layout Plan.

Job No.

23 J 60.

Drawing number

02 C.

Date

Dec 2023.