


NOTES


- Do not scale from this drawing.
- Due the nature of the project (existing property) dimensions may vary on site to those shown.
- The contractor and any specialist designers are responsible for checking all dimensions, tolerances etc before works commence or any materials are ordered / manufactured
- Any discrepancies to be referred to the designer.
- Refer to structural engineers drawings for all structural elements. Structural elements denoted on this drawing are for information only.
- All dimensions are structural i.e. before plaster or other finishes unless stated otherwise
- This drawing is copyright of Stonehouse Architectural Ltd and must not be reproduced without authorisation.



1 00 Site Plan - Existing
1 : 200

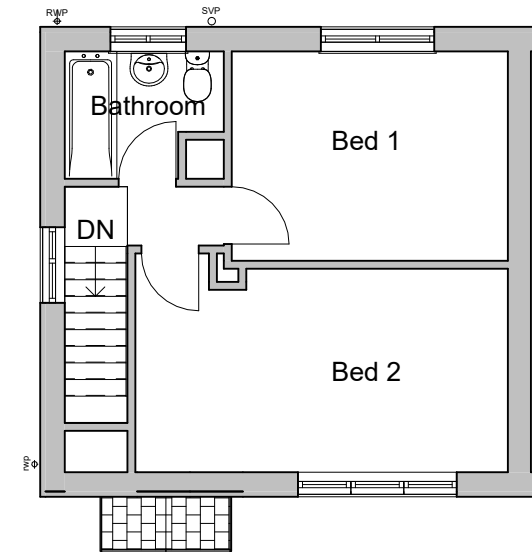

3 03a FF Existing
1 : 100

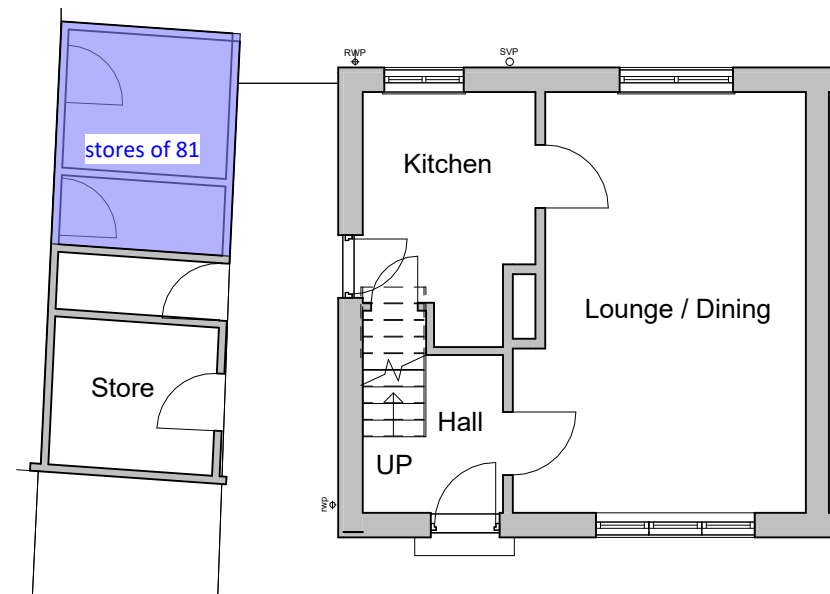

2 02a GF Existing
1 : 100

STONEHOUSE & CO
ARCHITECTURAL DESIGN

T:07745 806369
E:ben@stonehouseandco.co.uk
W:www.stonehouseandco.co.uk

No.	Description	Date

PURPOSE OF ISSUE
Planning

PROJECT
83 Keldregate


SHEET
Existing Sht 1

CLIENT
Mr & Mrs Kamuche


Date 18.01.24	Project number J24-006	Scale (@ A3) As indicated
Drawn by bl	DRAWING NUMBER P00	REV

NOTES

- Do not scale from this drawing.
- Due to the nature of the project (existing property) dimensions may vary on site to those shown.
- The contractor and any specialist designers are responsible for checking all dimensions, tolerances etc before works commence or any materials are ordered / manufactured
- Any discrepancies to be referred to the designer.
- Refer to structural engineers drawings for all structural elements. Structural elements denoted on this drawing are for information only.
- All dimensions are structural i.e. before plaster or other finishes unless stated otherwise
- This drawing is copyright of Stonehouse Architectural Ltd and must not be reproduced without authorisation.

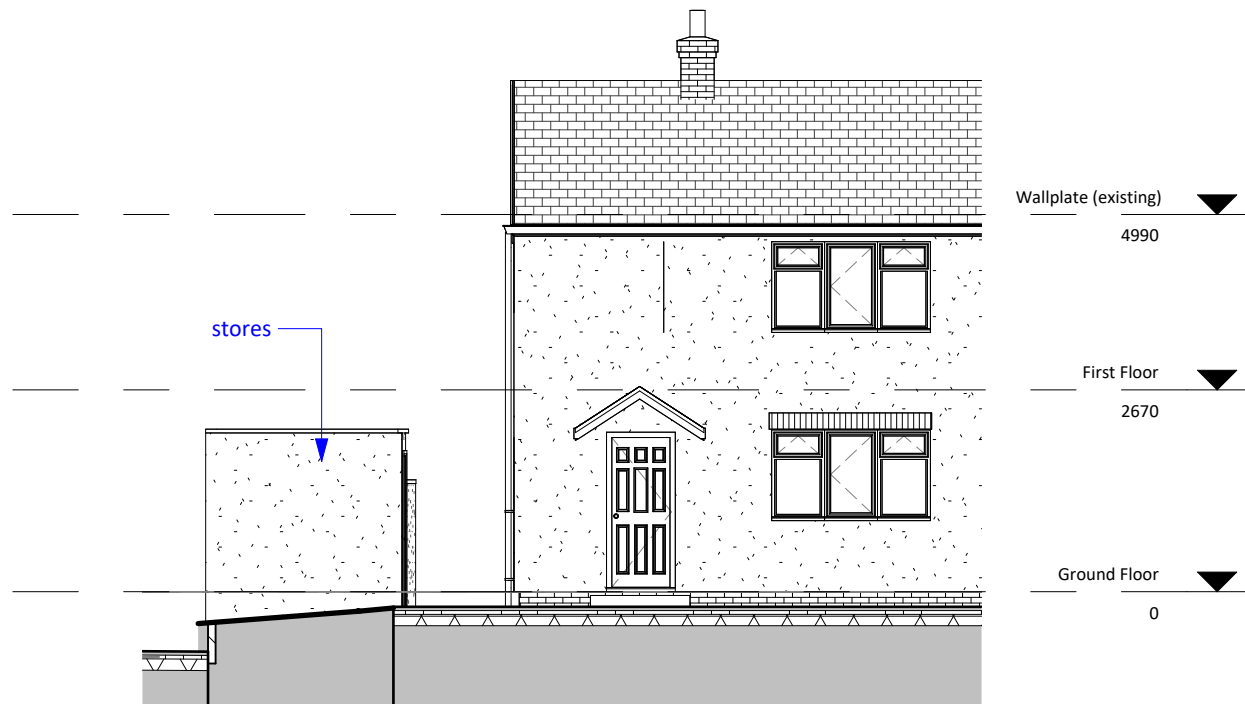

1 10 North East Existing
1 : 100

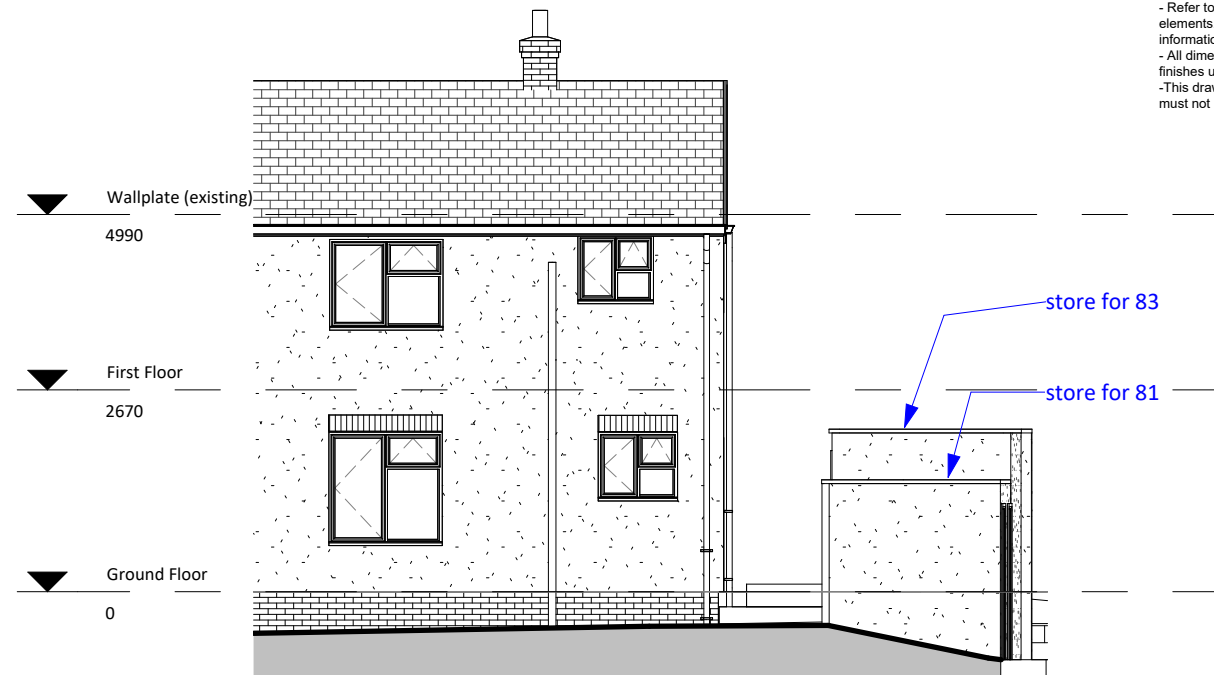

2 10 South West Existing
1 : 100



3 10 North West Existing
1 : 100

STONEHOUSE & CO
ARCHITECTURAL DESIGN

T:07745 806369
E:ben@stonehouseandco.co.uk
W:www.stonehouseandco.co.uk

No.	Description	Date

PURPOSE OF ISSUE
Planning

PROJECT
83 Keldregate


SHEET
Existing Sheet 2

CLIENT
Mr & Mrs Kamuche

Date 18.01.24	Project number J24-006	Scale (@ A3) 1 : 100
Drawn by bl	DRAWING NUMBER P01	REV

NOTES

- Do not scale from this drawing.
- Due to the nature of the project (existing property) dimensions may vary on site to those shown.
- The contractor and any specialist designers are responsible for checking all dimensions, tolerances etc before works commence or any materials are ordered / manufactured
- Any discrepancies to be referred to the designer.
- Refer to structural engineers drawings for all structural elements. Structural elements denoted on this drawing are for information only.
- All dimensions are structural i.e. before plaster or other finishes unless stated otherwise
- This drawing is copyright of Stonehouse Architectural Ltd and must not be reproduced without authorisation.

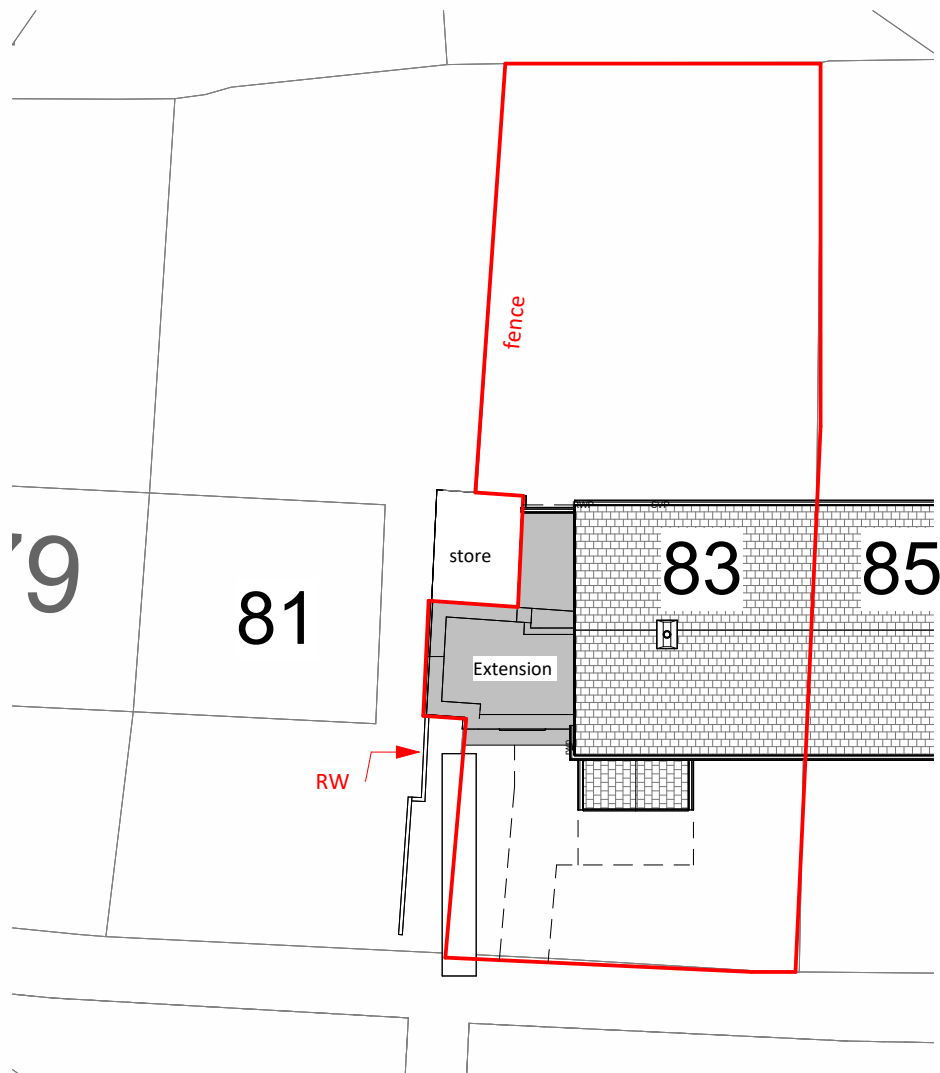

1 00 Site Plan - Proposed

1 : 200



I3 Front Isometric



I4 Rear Isometric

STONEHOUSE & CO
ARCHITECTURAL DESIGN

T:07745 806369
E:ben@stonehouseandco.co.uk
W:www.stonehouseandco.co.uk

No.	Description	Date
1	updated with planners comments	12.03.24

PURPOSE OF ISSUE
Planning

PROJECT
83 Keldregate


SHEET
Proposed Sheet 1

CLIENT
Mr & Mrs Kamuche


Date 18.01.24	Project number J24-006	Scale (@ A3) 1 : 200
Drawn by bl	DRAWING NUMBER P10	REV 1

NOTES


- Do not scale from this drawing.
- Due to the nature of the project (existing property) dimensions may vary on site to those shown.
- The contractor and any specialist designers are responsible for checking all dimensions, tolerances etc before works commence or any materials are ordered / manufactured
- Any discrepancies to be referred to the designer.
- Refer to structural engineers drawings for all structural elements. Structural elements denoted on this drawing are for information only.
- All dimensions are structural i.e. before plaster or other finishes unless stated otherwise
- This drawing is copyright of Stonehouse Architectural Ltd and must not be reproduced without authorisation.

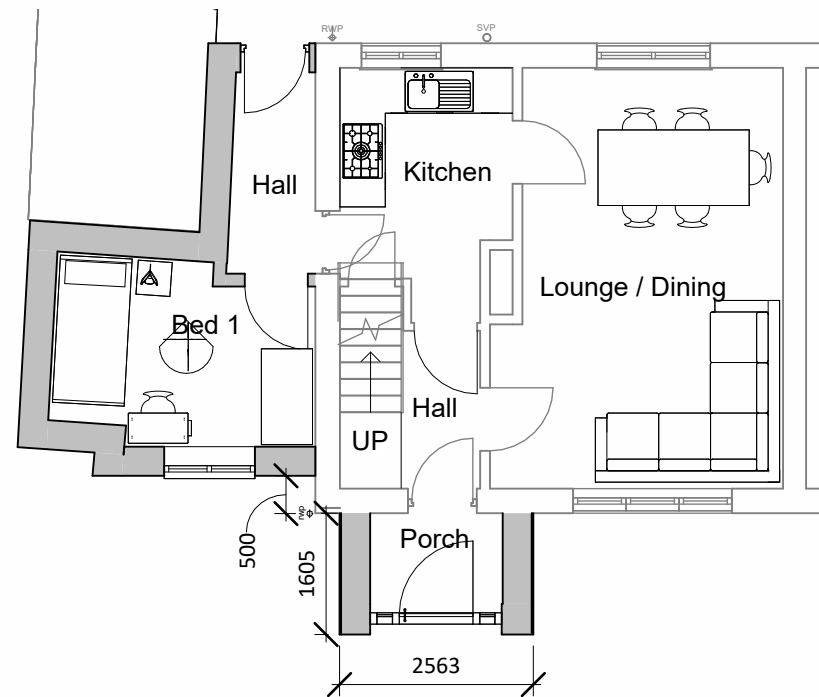

1 02b GF Proposed
1 : 100

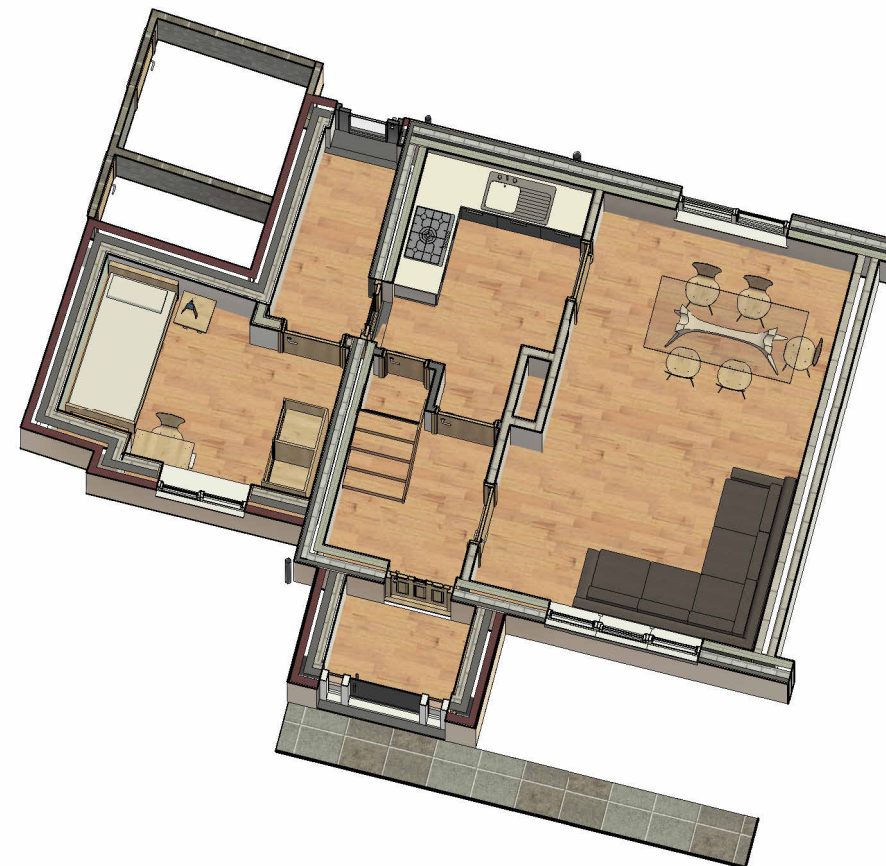

2 I1 Ground Floor Isometric

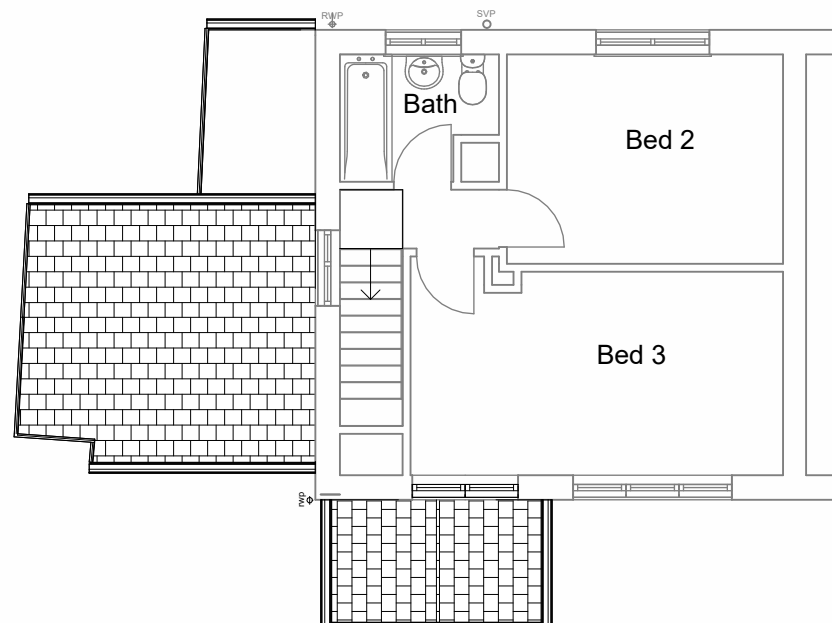

3 03b FF Proposed
1 : 100

STONEHOUSE & CO
ARCHITECTURAL DESIGN

T:07745 806369
E:ben@stonehouseandco.co.uk
W:www.stonehouseandco.co.uk

No.	Description	Date
1	updated with planners comments	12.03.24

PURPOSE OF ISSUE
Planning

PROJECT
83 Keldregate


SHEET
Proposed Sheet 2

CLIENT
Mr & Mrs Kamuche

Date 18.01.24	Project number J24-006	Scale (@ A3) 1 : 100
Drawn by Author	DRAWING NUMBER P11	REV 1

NOTES

- Do not scale from this drawing.
- Due to the nature of the project (existing property) dimensions may vary on site to those shown.
- The contractor and any specialist designers are responsible for checking all dimensions, tolerances etc before works commence or any materials are ordered / manufactured
- Any discrepancies to be referred to the designer.
- Refer to structural engineers drawings for all structural elements. Structural elements denoted on this drawing are for information only.
- All dimensions are structural i.e. before plaster or other finishes unless stated otherwise
- This drawing is copyright of Stonehouse Architectural Ltd and must not be reproduced without authorisation.

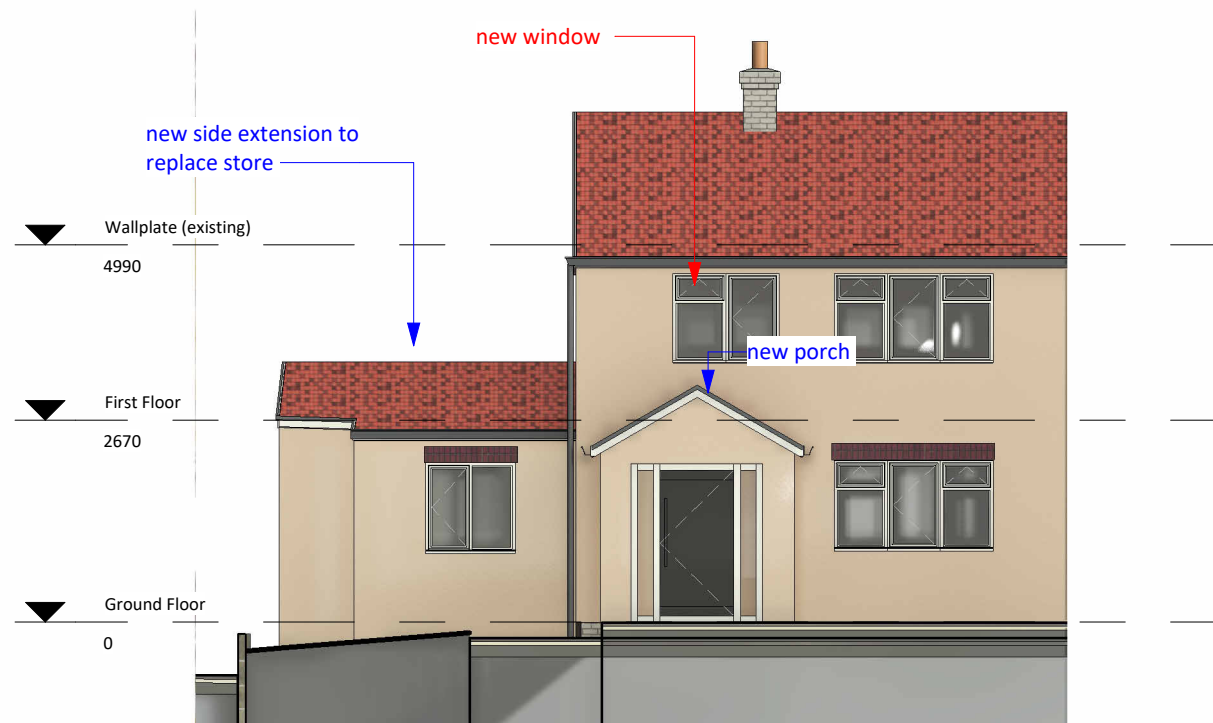

1 **11 North East Proposed**
1 : 100



2 **11 North West Proposed**
1 : 100



3 **11 South West Proposed**
1 : 100

STONEHOUSE & CO
ARCHITECTURAL DESIGN

T:07745 806369
E:ben@stonehouseandco.co.uk
W:www.stonehouseandco.co.uk

No.	Description	Date
1	updated with planners comments	12.03.24

PURPOSE OF ISSUE
Planning

PROJECT
83 Keldregate

SHEET
Proposed Sheet 3

CLIENT
Mr & Mrs Kamuche

Date 18.01.24	Project number J24-006	Scale (@ A3) 1 : 100
Drawn by bl	DRAWING NUMBER P12	REV 1