






NORTH-EAST ELEVATION

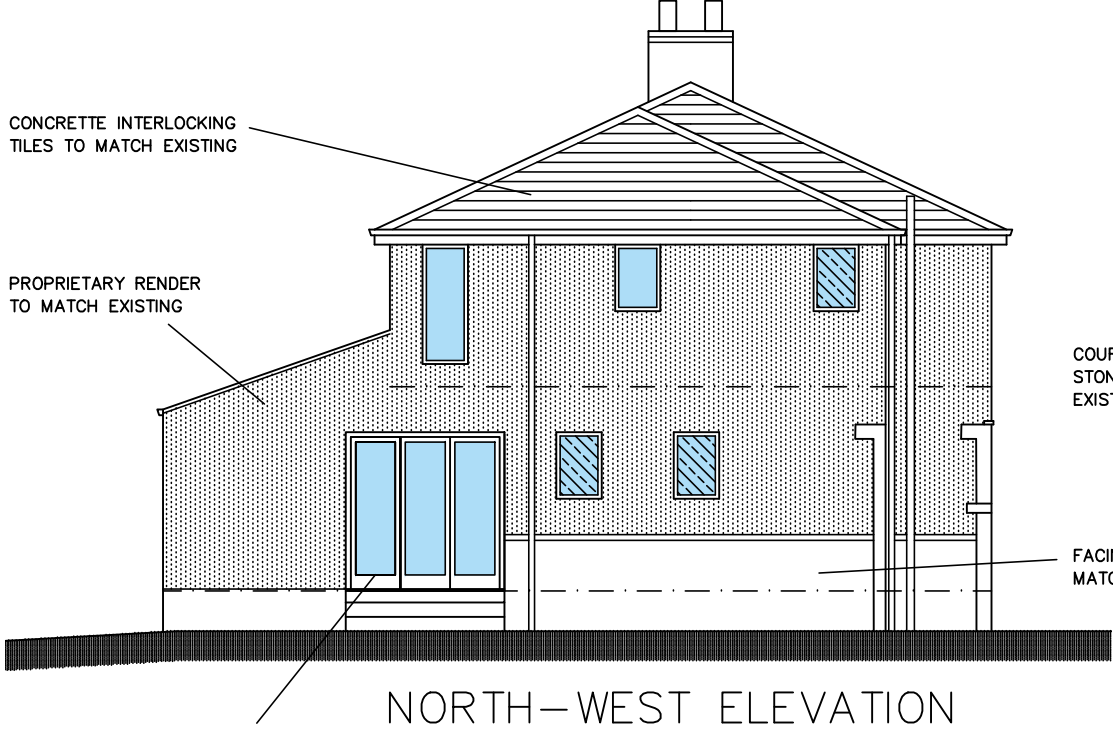


NORTH-WEST ELEVATION



SOUTH-WEST ELEVATION

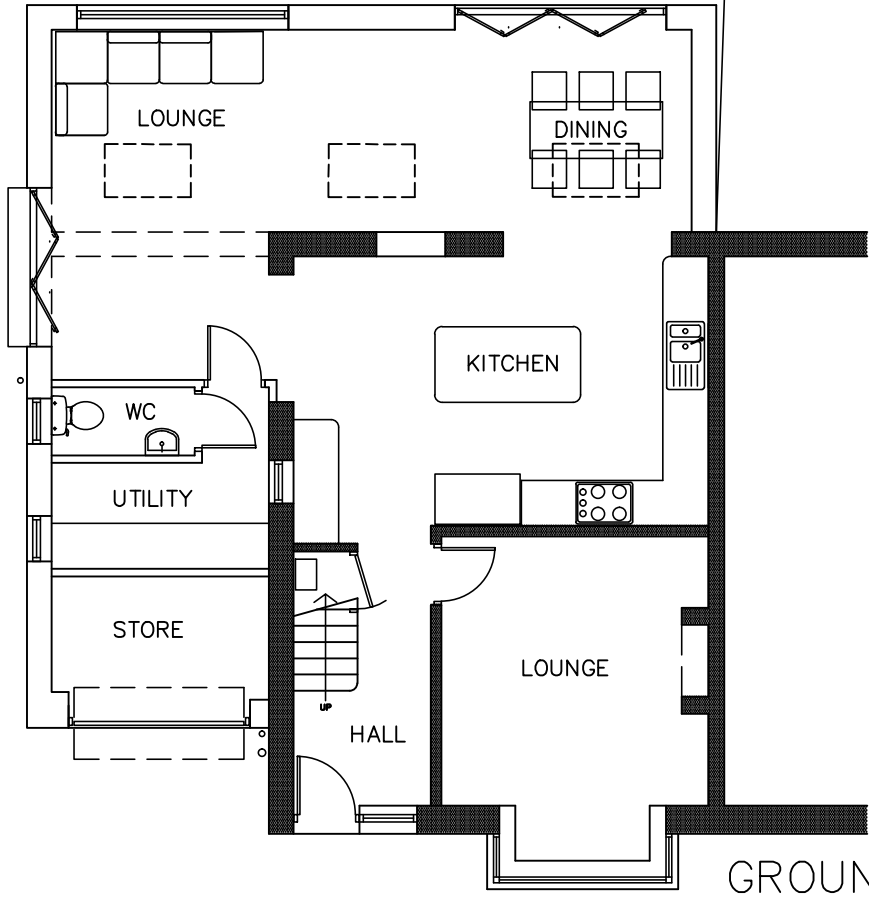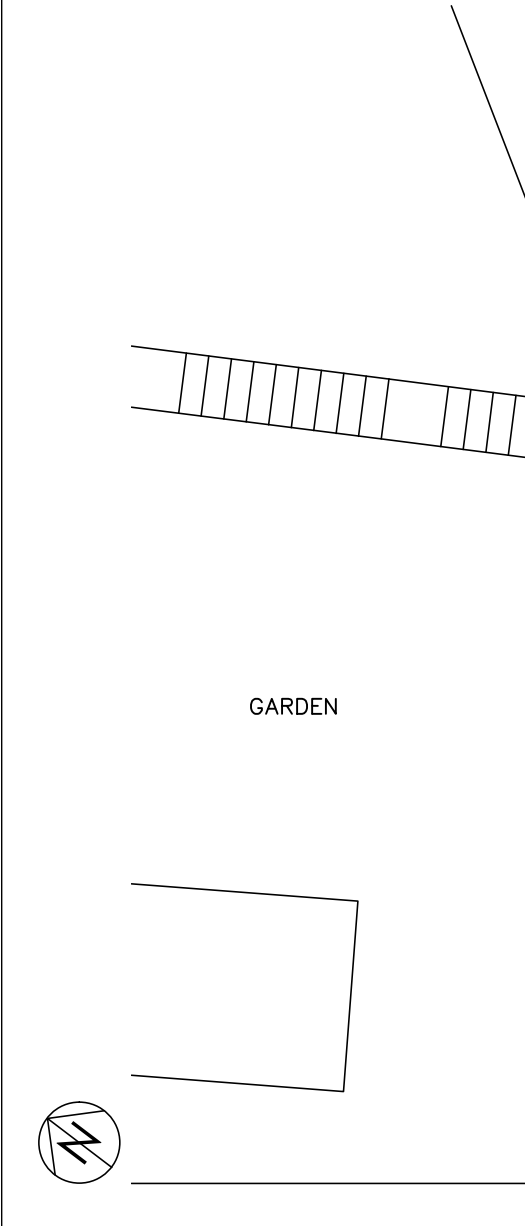

GROUND FLOOR PLAN

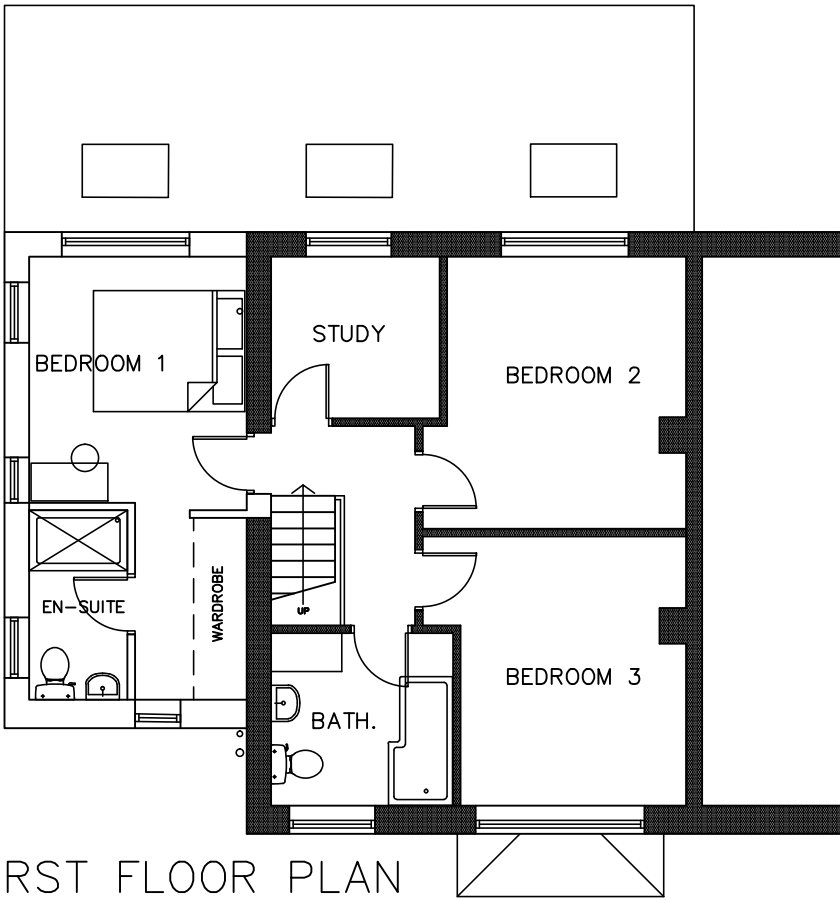

FIRST FLOOR PLAN