
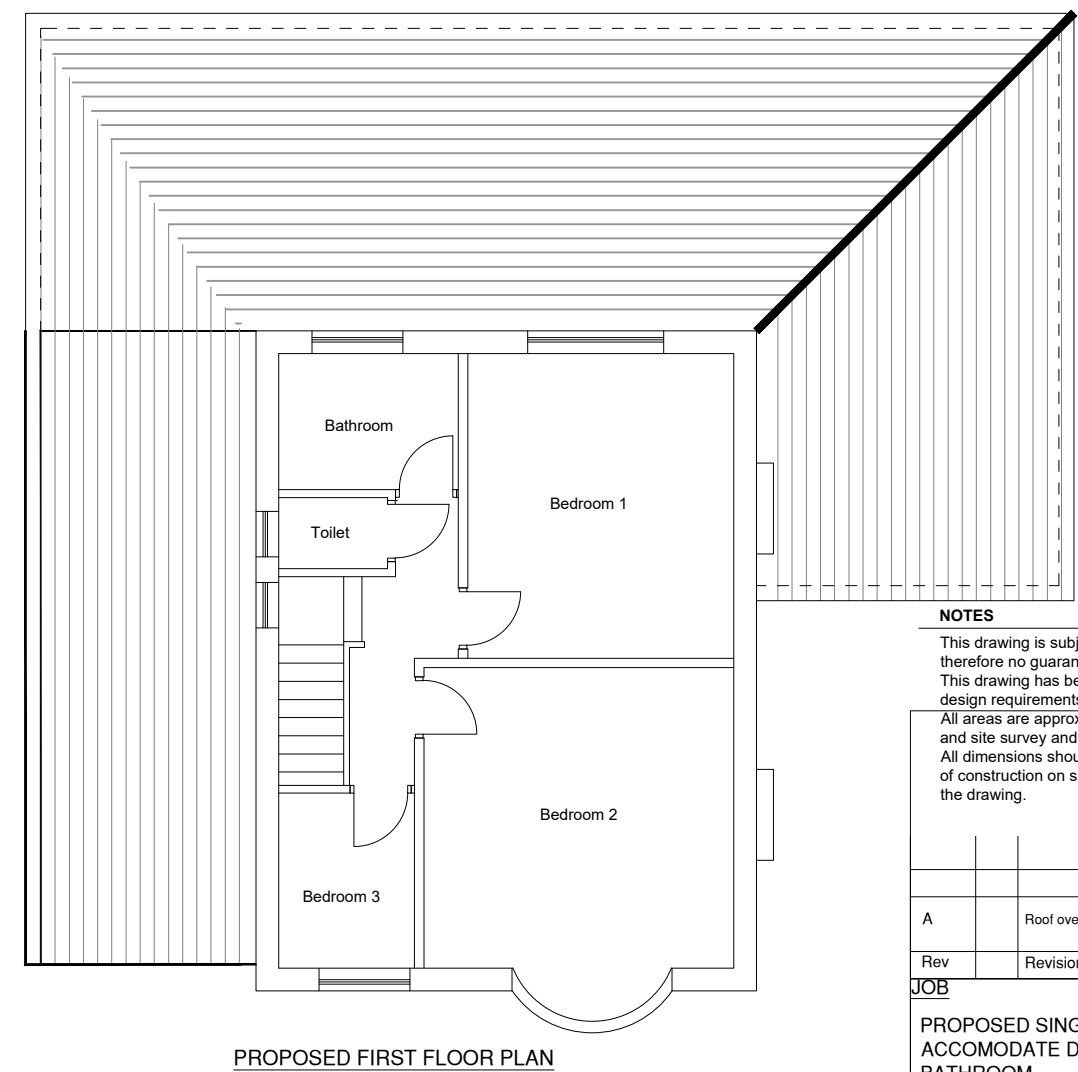


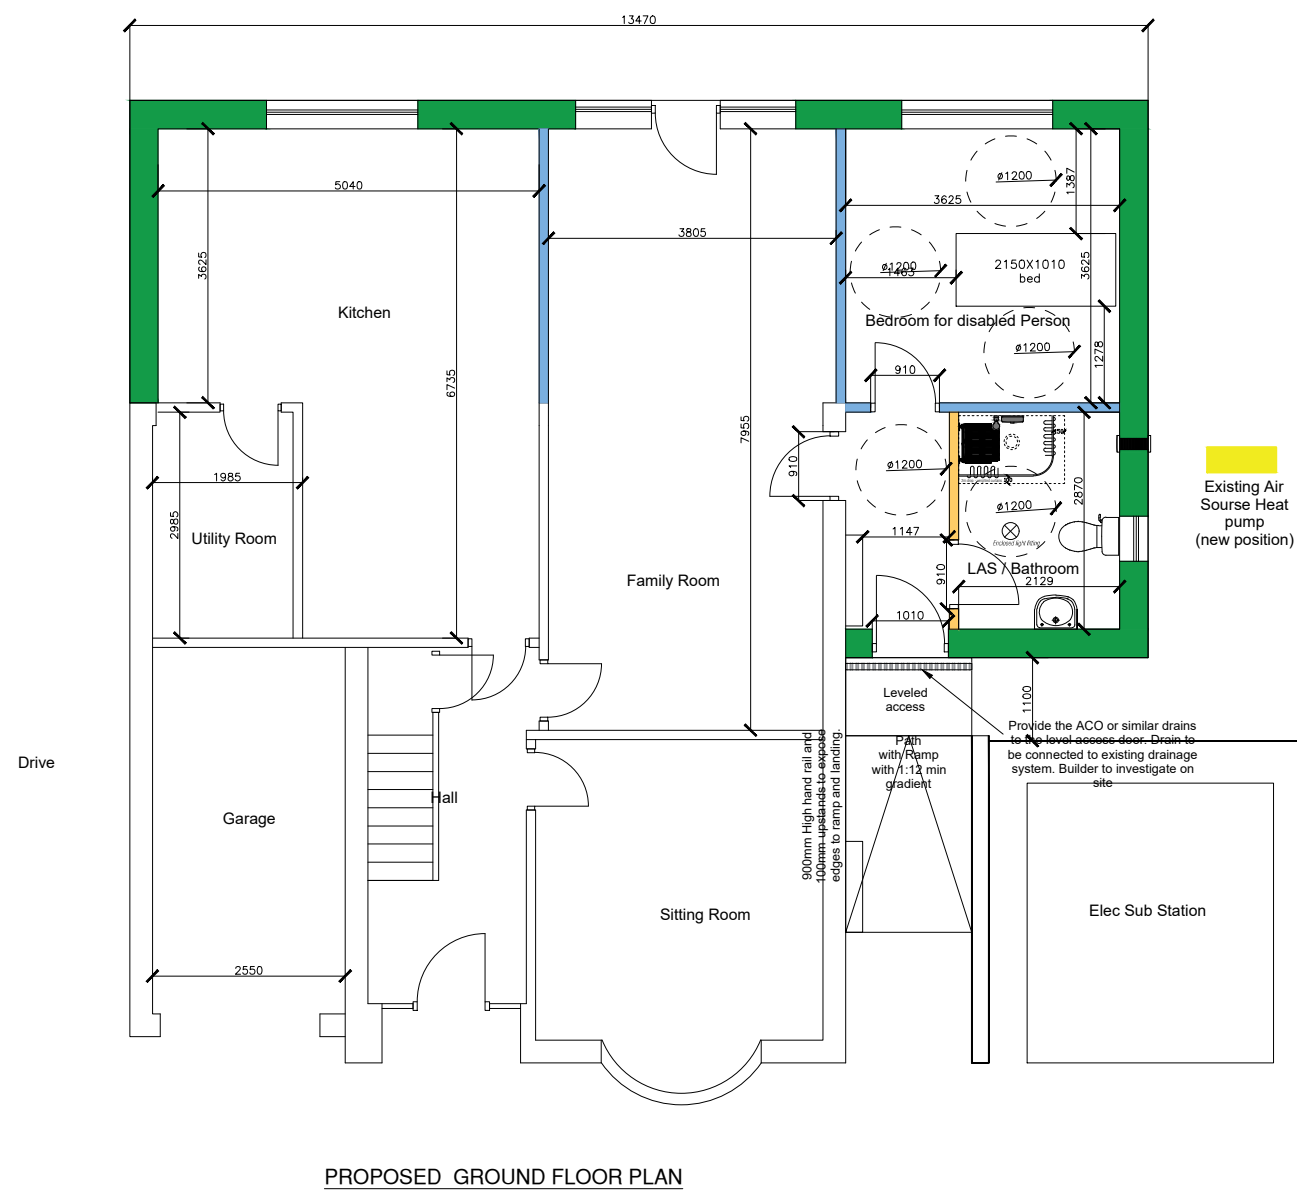

NOTES

This drawing is subject to a detailed building and site survey,
therefore no guarantee of its accuracy can be given.
This drawing has been draughted in accordance with the clients
design requirements.

All areas are approximate and are subject to a detailed building and site survey and further design development.
All dimensions should be checked prior to commencement of construction on site. Measurements should not be taken off the drawing.

A		Roof over garage has been changed to pitched roof	13/03/24
Rev		Revision	Date

JOB
PROPOSED SINGLE STOREY REAR EXTENSION TO ACCOMMODATE DISABLED PERSON BEDROOM AND BATHROOM

ADDRESS
452 LEEDS ROAD DEWSBURY WF12 7QE

MR ZEESHAAN ALI WAHEED

<u>DATE</u>	<u>SCALE</u>	<u>SHEET</u>	
29.01.2024	1:100	3@A3	