


13 CRESCENT WALK

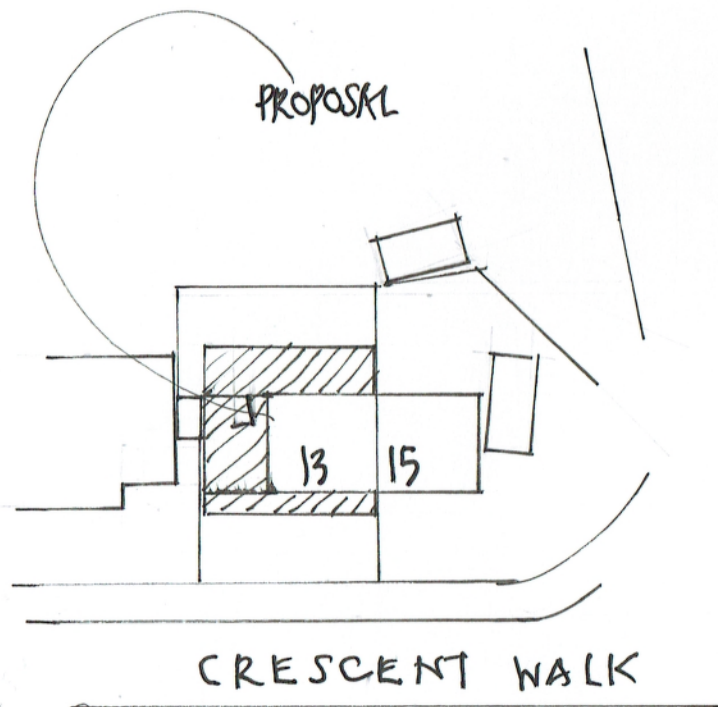

BLOCK PLAN

SCALE 1:500