






Existing front elevation (1:100)

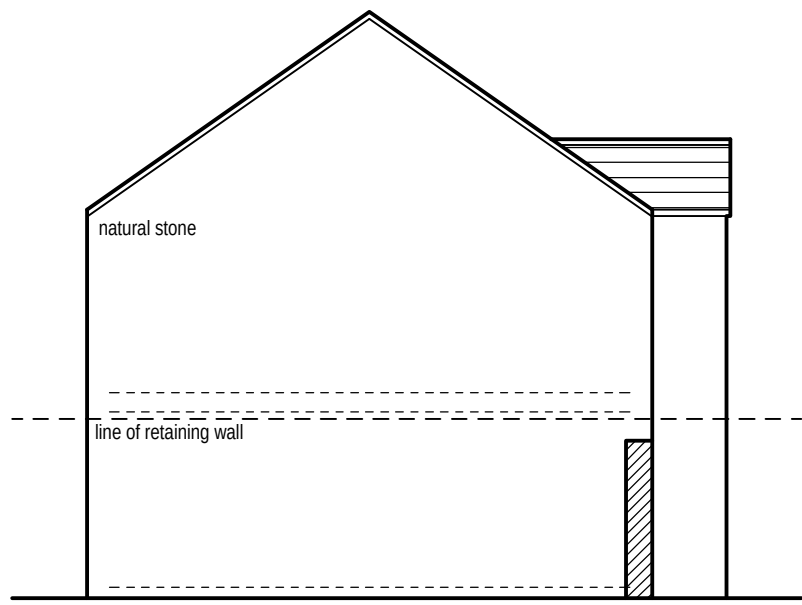


Existing side elevation (1:100)

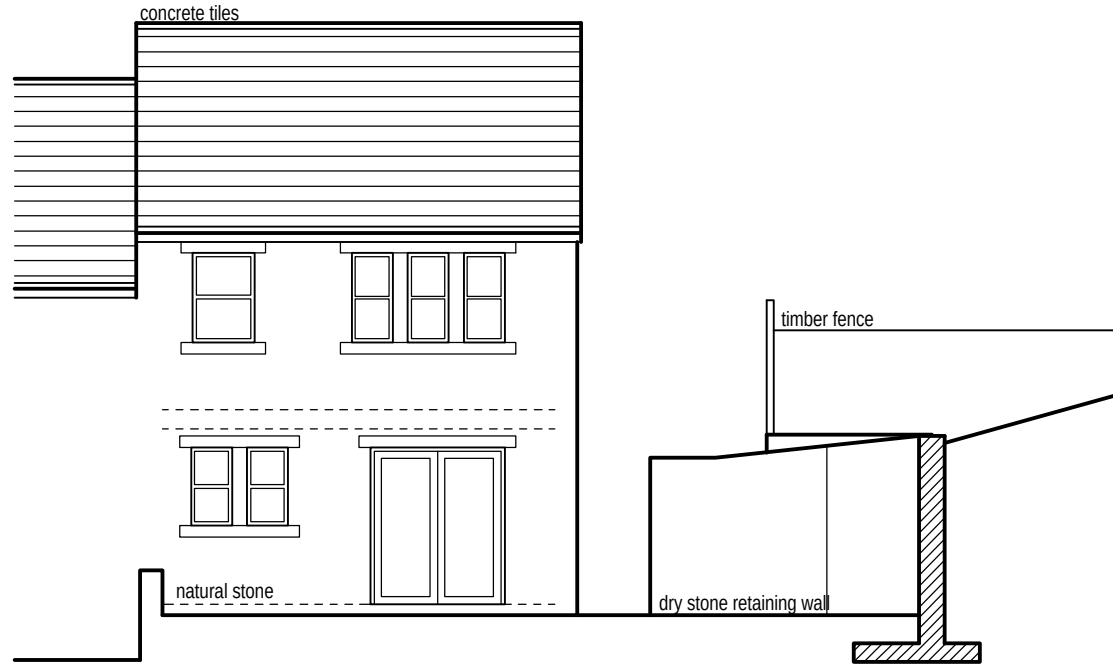

Existing rear elevation (1:100)

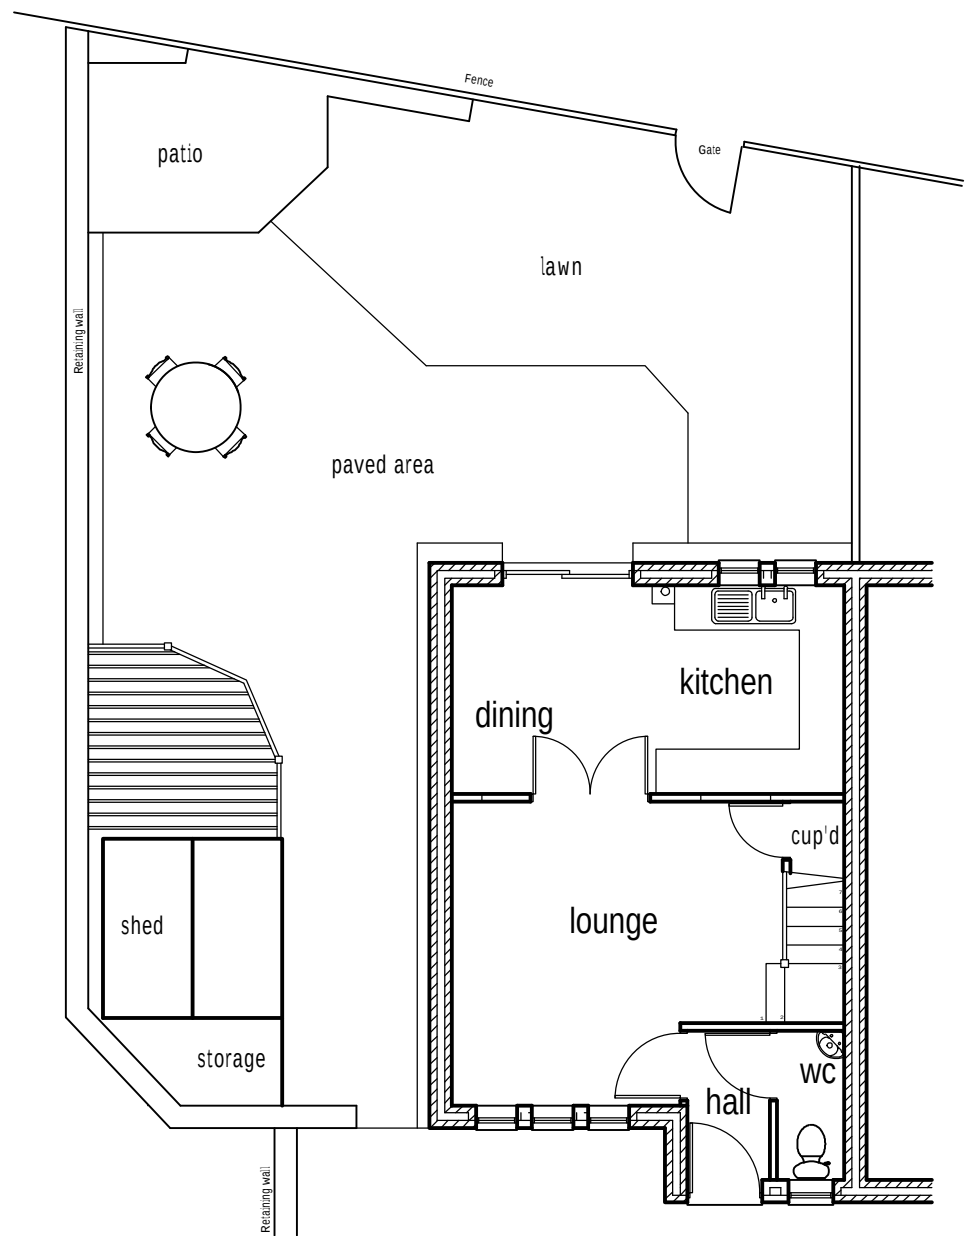


Existing Ground Floor Layout (1:100)

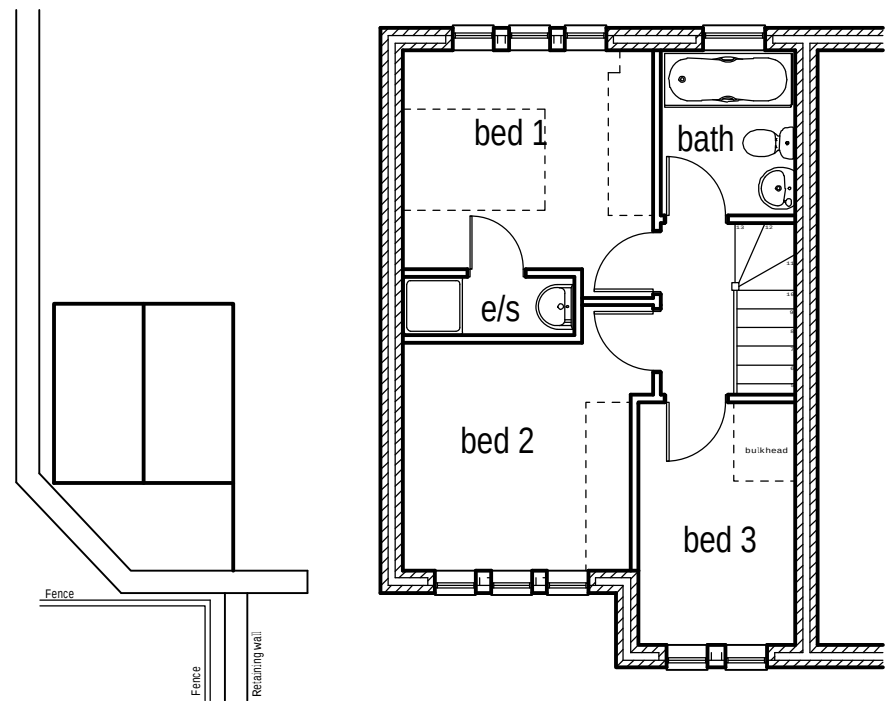

Existing First Floor Layout (1:100)



Existing block plan (1:500)

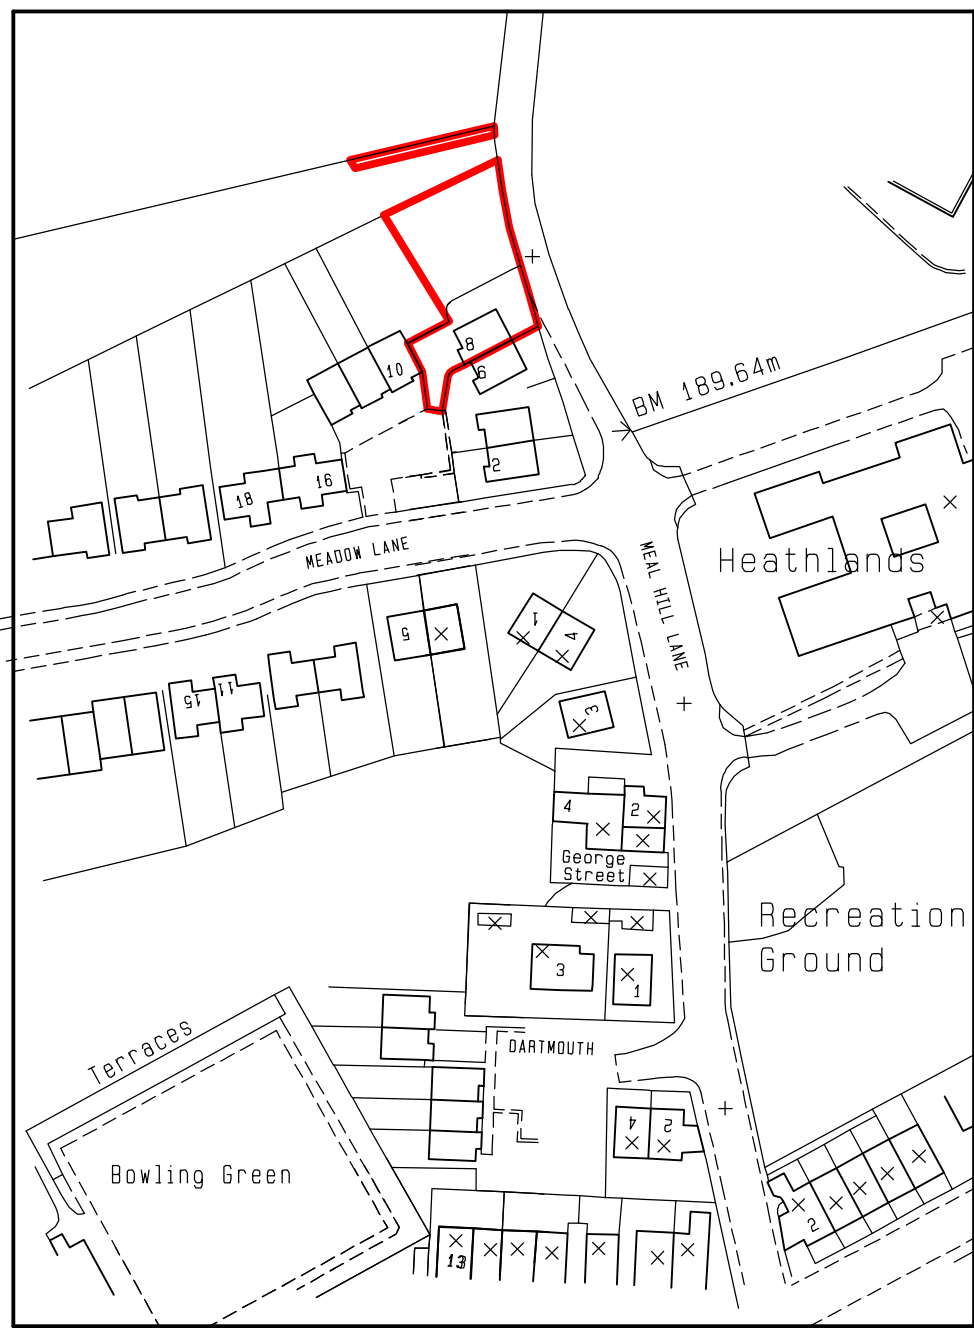

Location plan (1:1250)



Colne Valley Design
8 Meadow Lane
Slaithwaite
Huddersfield HD7 5EX

Tel: 01484 842097
Mobile: 07867 803312
E-mail: mitchell@sbhomes.co.uk

Proprietor: S.A. Mitchell (A/CIOB)

Project
Proposed extension.

For
Mr S Mitchell.

Address
8 Meadow Lane
Slaithwaite
HD7 5EX.

Title
Existing layouts and elevations.

Job No.

Drawing number
P 01.

Date
Feb 2024.