




SIDE ELEVATION

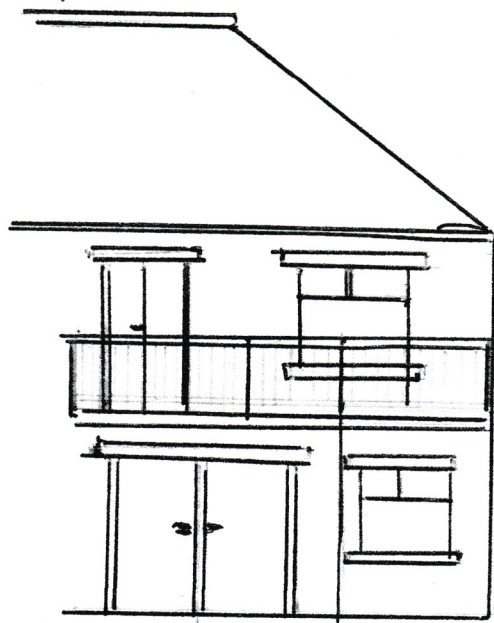

REAR ELEVATION

MOKLANDS DRIVE

SCALE 1:100