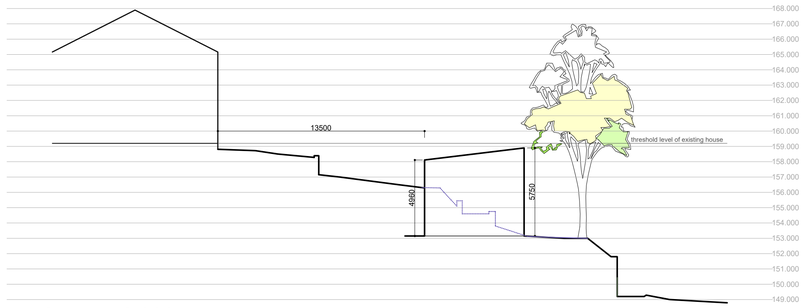

section a-a 1:200

start of permit zone

proposed location of new building

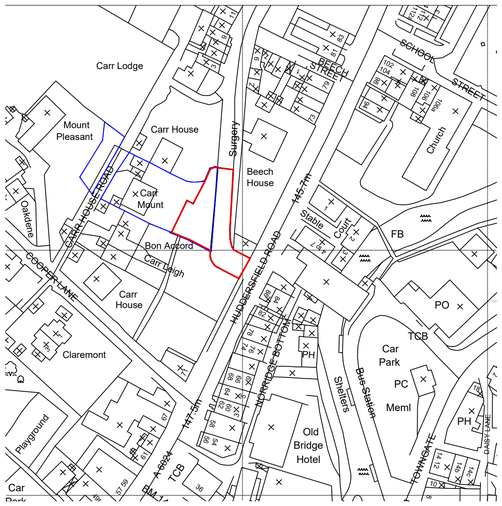

location plan 1:1250

site plan as proposed 1:100

This drawing has been prepared specifically for the purpose of obtaining Planning Permission and/or Building Regulation Approval. Its suitability for other purposes, without supplementary details and specifications cannot be guaranteed. The Permissions and/or Approvals are beyond the Architects control, and no guarantee that such will be granted is given or to be inferred by reason of the preparation of this drawing. Only figured dimensions are to be used. All dimensions to be checked on site. This drawing together with the design is the property and copyright of the Architect and must not be reproduced without prior written permission.

rev.	description	date	drawn	appvd
P05	amended redline to meet highway	08.03.24	JW	NG
P04	added wildflower areas, removed level contours	06.03.24	JW	NG
P03	existing and proposed levels indicated	22.02.24	JW	NG
P02	updated lobby size, added location plan	07.02.24	JW	NG
P01	Preliminary issue to consultants	02.02.24	JW	NG

project Proposed new house in garden of Carr Mount

at Carr Mount, Carr House Road, Cooper Lane, Holmfirth, HD9 3HU

for Mr D. Crabtree

title Proposed Site Plan

number 21057D-12-P05

scale 1:100 1:200

size A1

ARCHITECTURE + DESIGN PARTNERSHIP
The Old Police Station 16 Bridge Lane Holmfirth HD9 7AN
T: 01484 685411 E: hello@adp-architects.com
W: www.adp-architects.com
RIBA Chartered Practice