



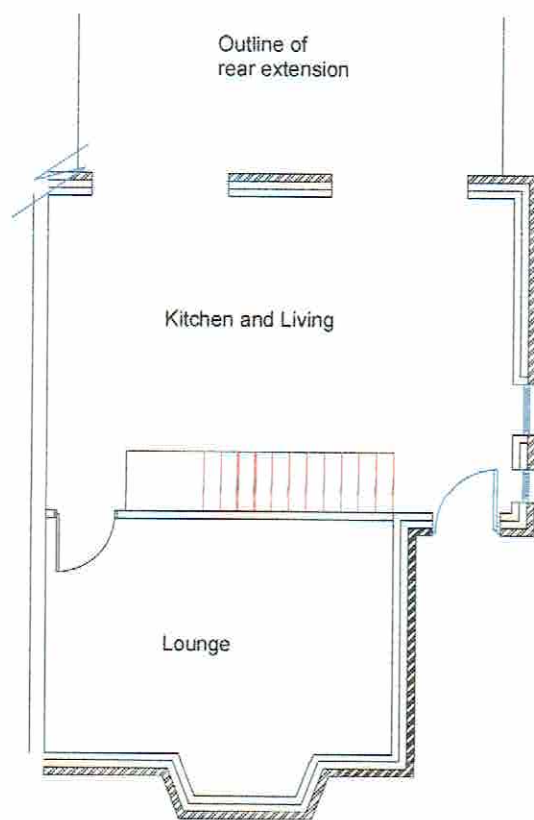


Existing Floor Plan

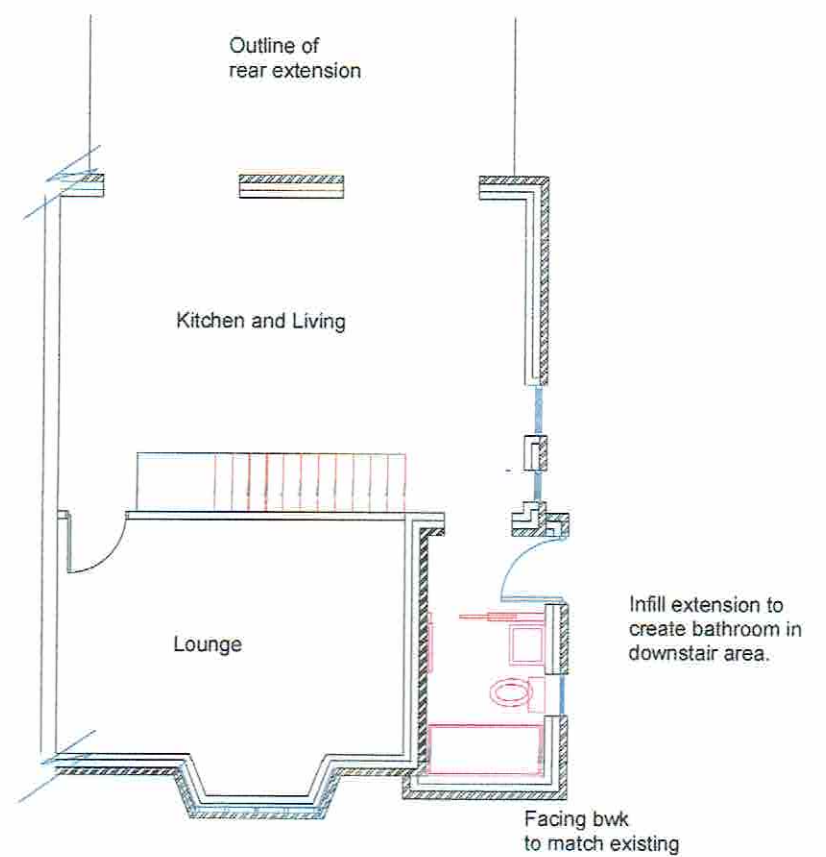


Proposed Floor Plan




Existing Front Elevation

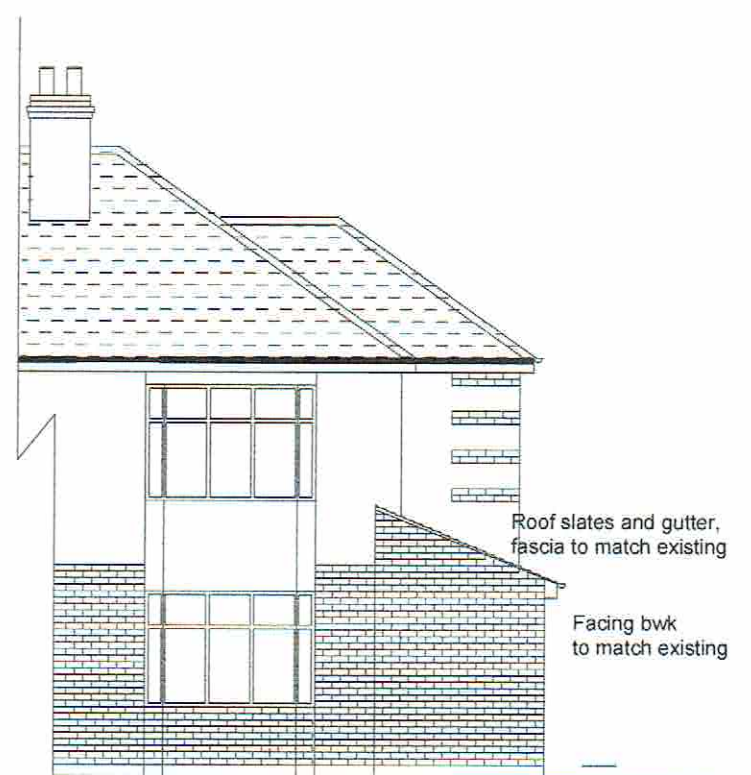

Proposed Front Elevation

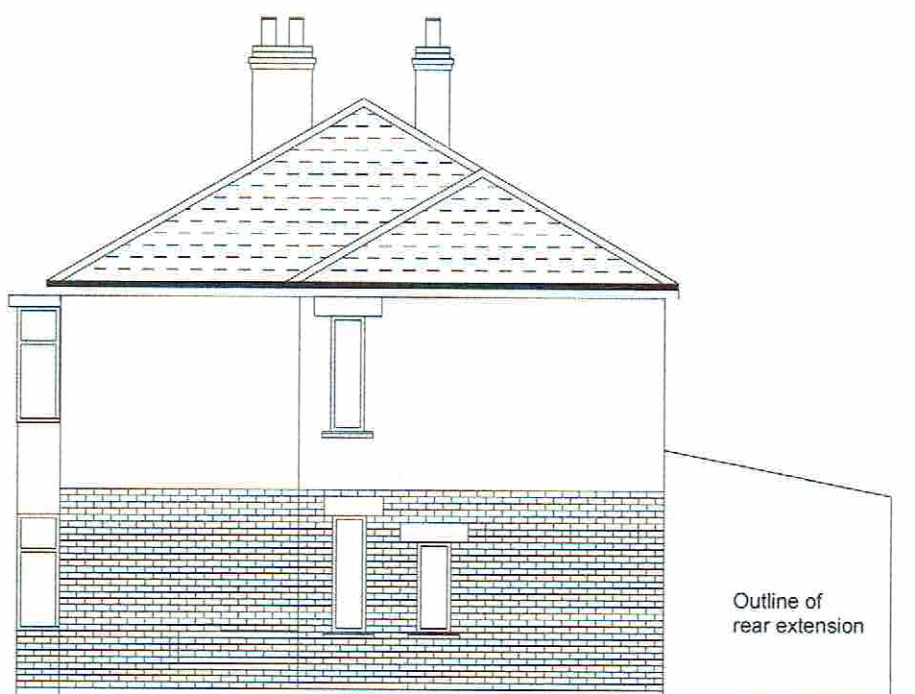

Existing Side Elevation

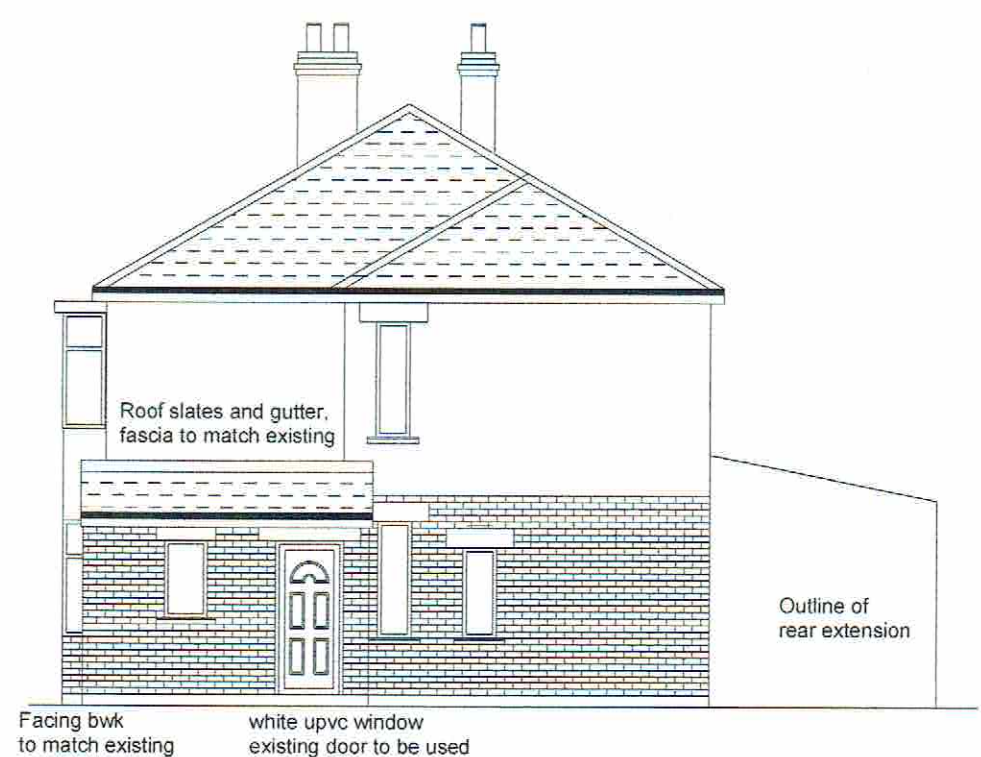

Proposed Side Elevation