




Plan

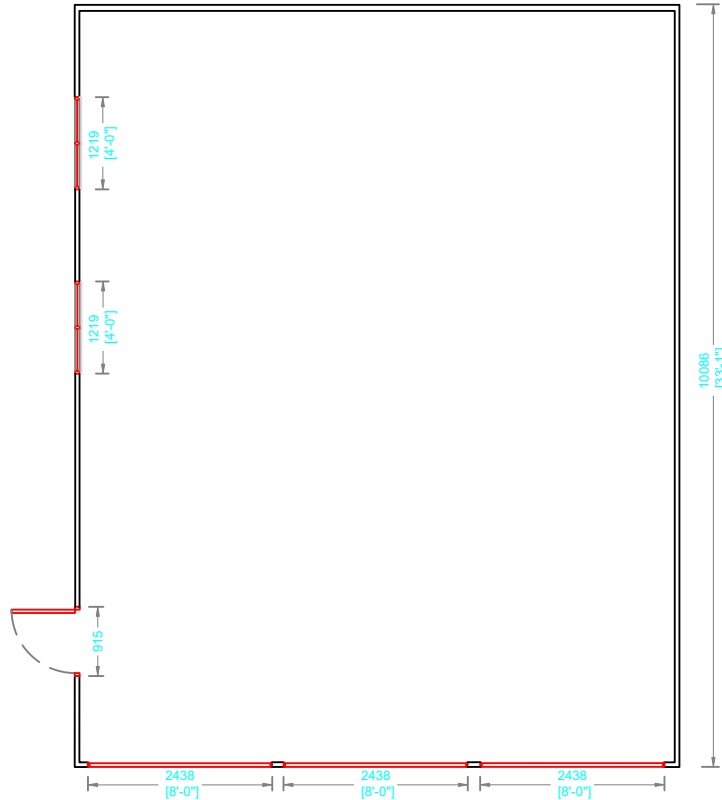


Back

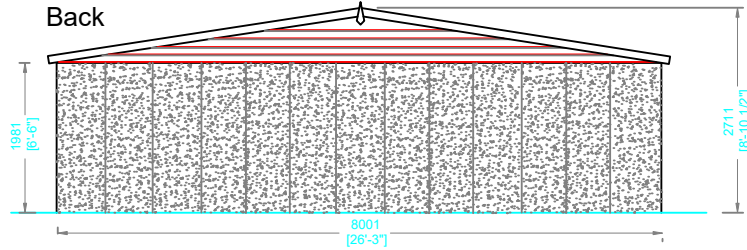


Front

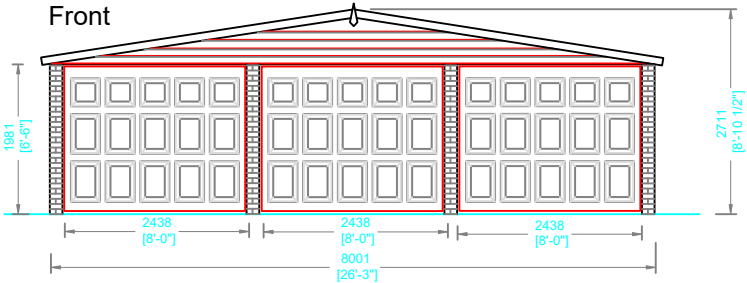

Left

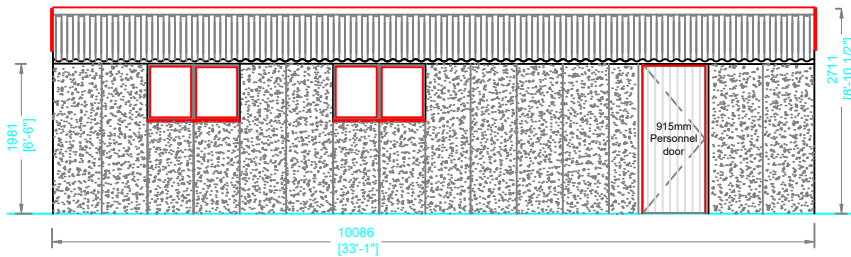

Right

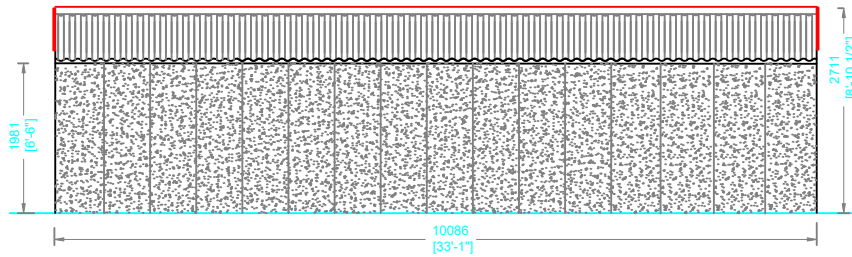

BUILDING SPECIFICATION

STYLE:	Royale
ROOF TYPE:	Apex
LENGTH:	10088mm [33'1"]
WIDTH:	8001mm [26'3"]
EAVES HEIGHT:	1961mm [6'6"]
RIDGE HEIGHT:	2711mm [8'10.5"]

CONCRETE PANELS

To be reinforced with 6mm bars & connected with 3no 6mm galv. steel bolts. Designed for 25N/mm² at 28 days.

HEIGHT:	1981mm [6'6"]
THICKNESS:	62mm [2 1/2"]
FINISH: LEFT	Multispar
REAR:	Multispar

EXTERNAL WALLS

FINISH: FRONT:	Brick Fronts
RIGHT:	Multispar

ROOF COVERING

Supported by trusses at 1.22m centers fixed to panels

COLOUR:	Spanish Red
PROFILE:	5" Corugated
MATERIAL:	Cement Fibre

FASCIAS / WALL BUILD-UP

MATERIAL:	White PVCu
DEPTH:	50 mm []

GARAGE DOOR [3]

STYLE:	Georgian
COLOUR:	White
FINISH:	Plastisol Coated Steel
WIDTH:	2438mm [8'0"]
HEIGHT:	1981mm [6'6"]
TYPE:	"Up and Over"

WINDOWS [2]

STYLE:	Fixed
COLOUR:	White
FINISH:	PVCu
WIDTH:	1219mm [4'0"]
HEIGHT:	761mm [2'6"]
LOCATIONS:	Left

PERSONNEL DOOR [1]

STYLE:	Vertical
COLOUR:	White
FINISH:	Powder Coated
WIDTH:	915mm [3'0"]
HEIGHT:	1981mm [6'6"]
LOCATION:	Left



SCALE 1:100

Rev	Date	Revision
PROJECT: Proposed Garage 31 Warrenside Deighton, Huddersfield HD2 1LW		
CUSTOMER / CLIENT: MR Deardon		
DRAWING: Plan, Elevations		
HANSON GARAGES		
Warren Road, Green Lane Industrial Park, Featherstone, West Yorkshire WF7 6EL		
Tel: 01977 695111 Fax: 01977 695151		
E-Mail: sales@hansongarages.co.uk Web: www.hansongarages.co.uk		
SCALE: A3@1:100	DATE: 21.02.24	DRAWN: M.S
DWG NO. A33X26	REV -	