




Location Plan - 1:1250

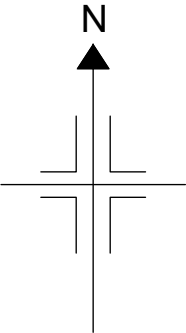


NOTES

This drawing has been prepared specifically for the purpose of obtaining Planning and or Building Regulations Approval. Its suitability for other purposes without additional supplementary details and specifications cannot be guaranteed.


All dimensions are to be checked on site, any discrepancies are to be reported to the designer before work commences. Use only figured dimensions.

All structural components shown are indicative only. Details / calculations of structural members are to be provided by the Structural Engineer.

This drawing is not to be copied or divulged to a third party without written permission.

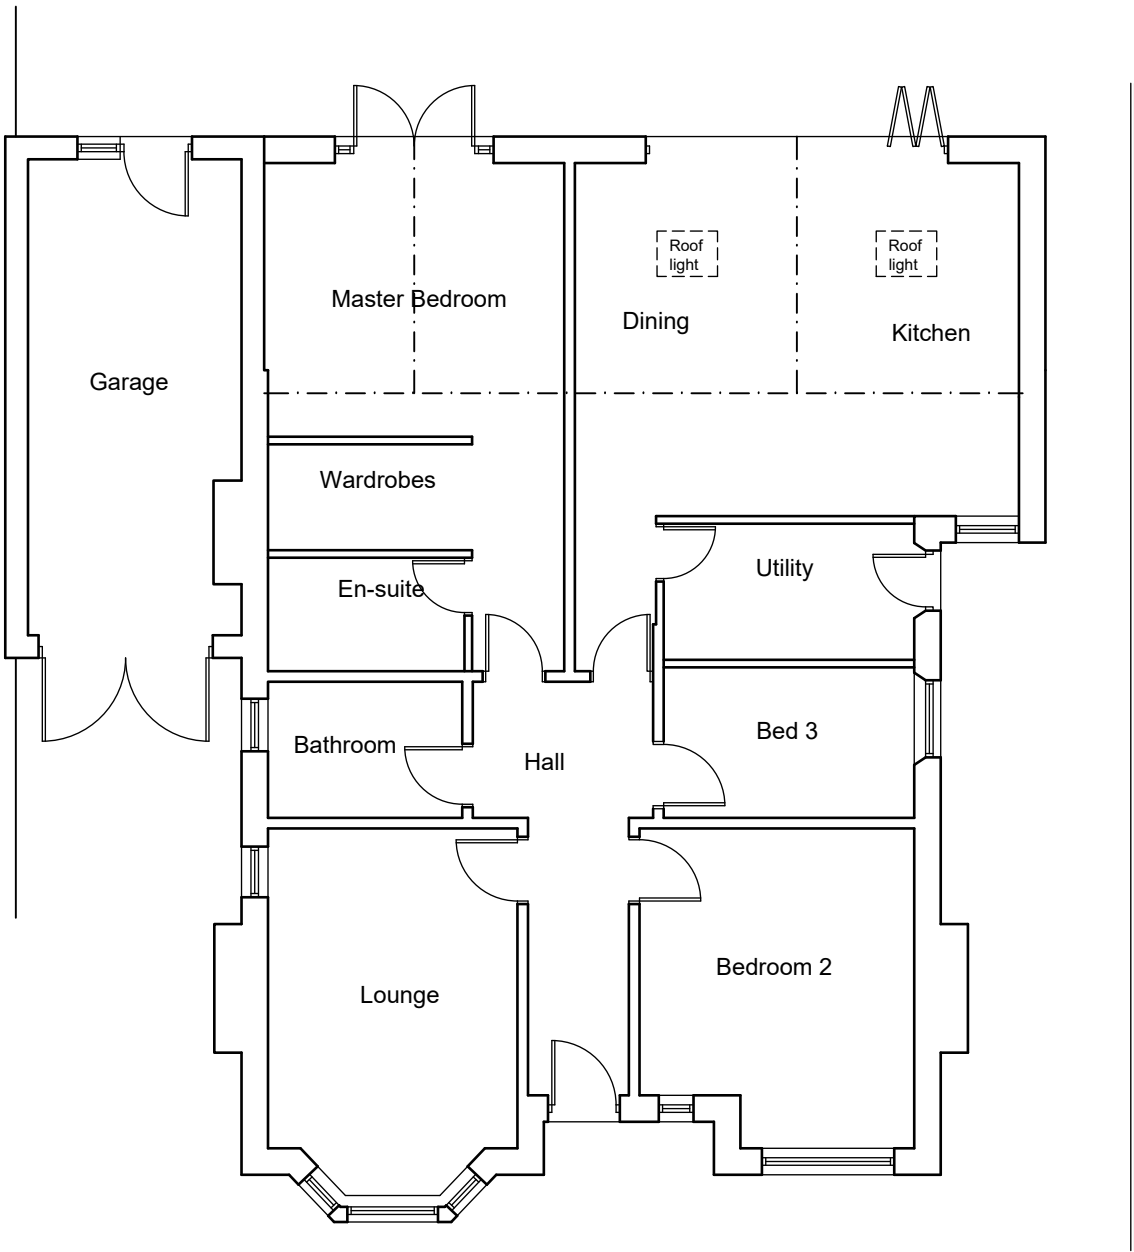

Ground Floor Plan

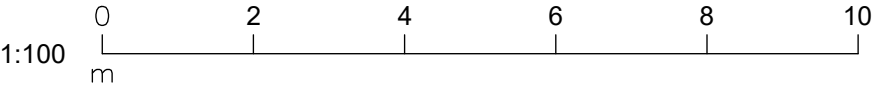

Revisions	
Project:	
Rear Single Storey Extension and Dormer Extension	
at	140 Newsome Road South Newsome Huddersfield
for	Mr. J. Ewens
Existing Plans and Location Plan	
Purpose of issue: PLANNING	
Drawn	DRH
Date	March 2024
Scales	1:100 @ A3
Drawing No.	2417-0101-P01