




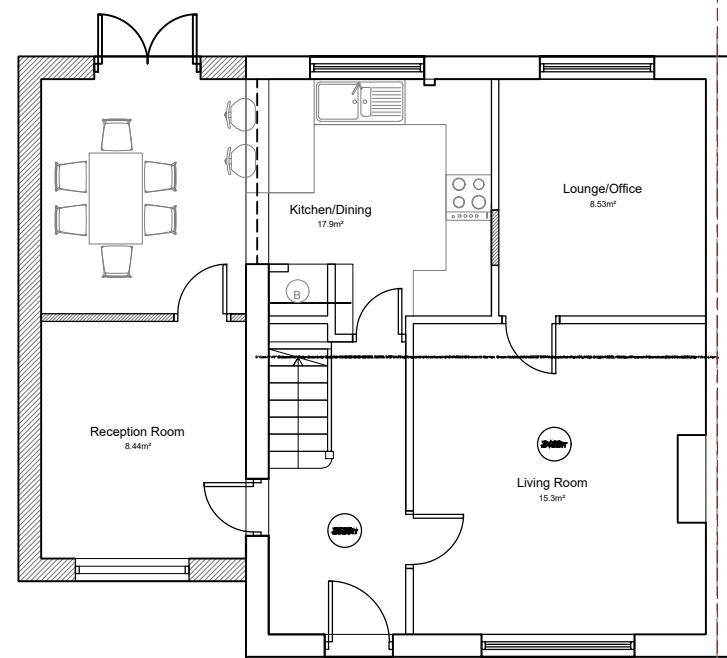

Existing Ground Floor Plan

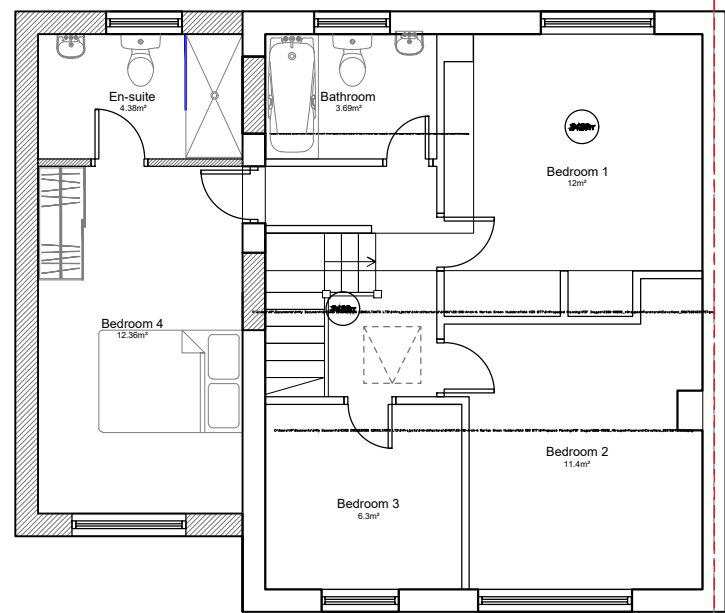

Existing First Floor Plan

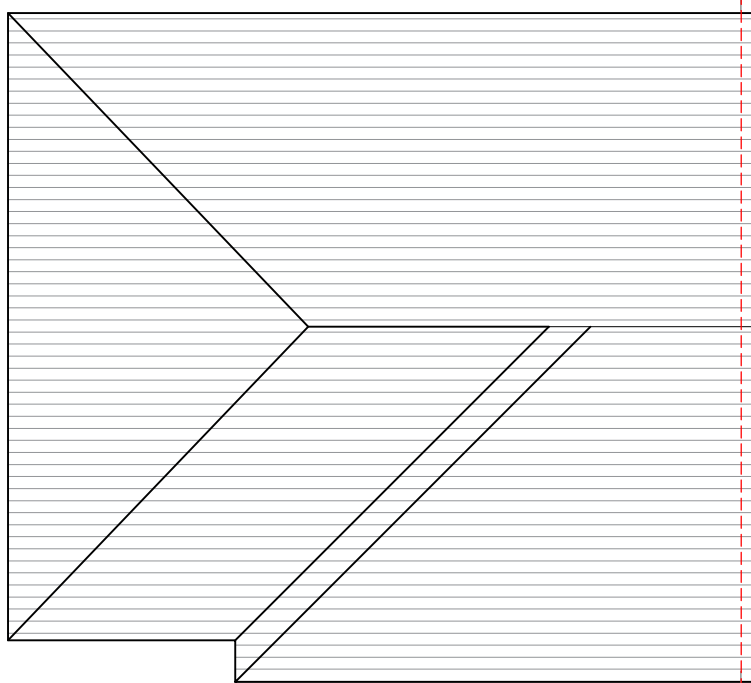


Existing Roof Plan




Existing Front Elevation




Existing Rear Elevation

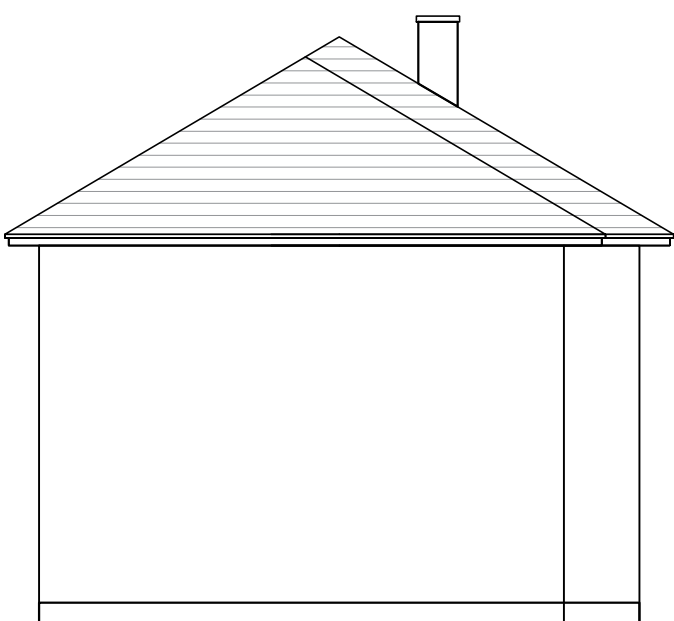


Existing Side Elevation

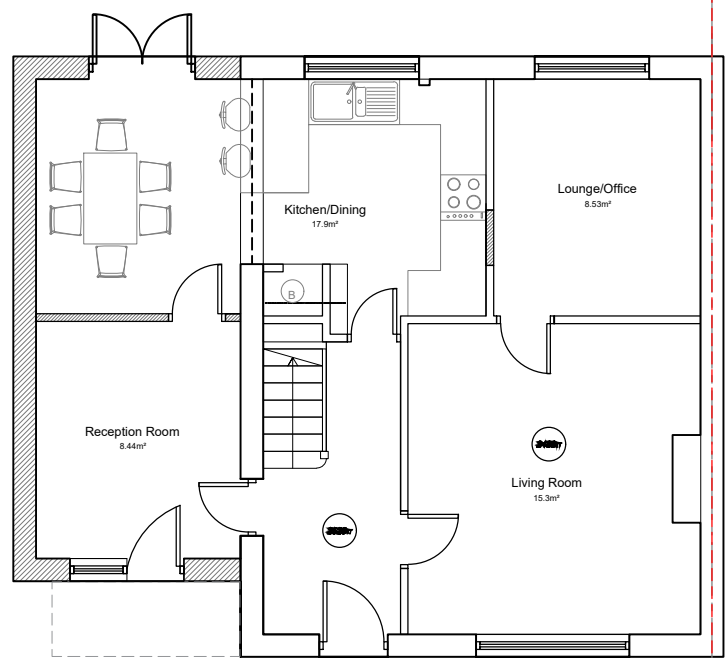


Proposed Ground Floor Plan

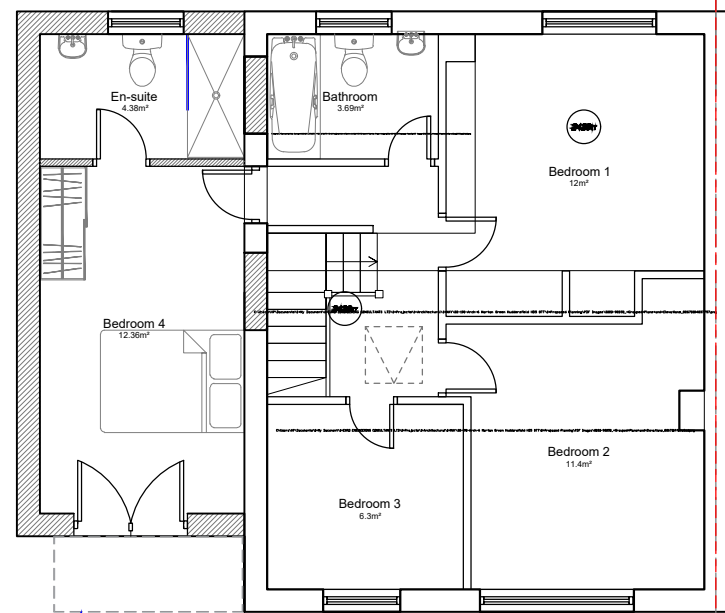

Proposed balcony
Proposed First Floor Plan

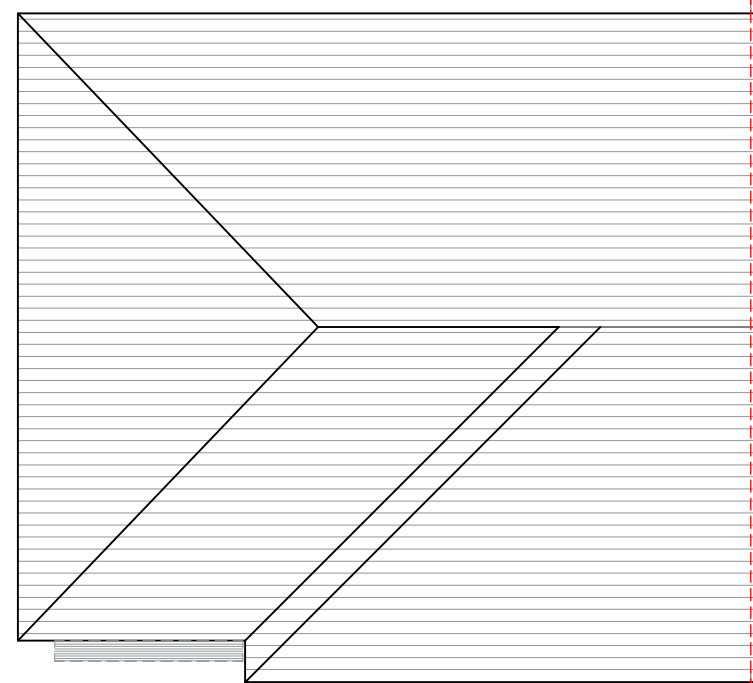


Proposed Roof Plan

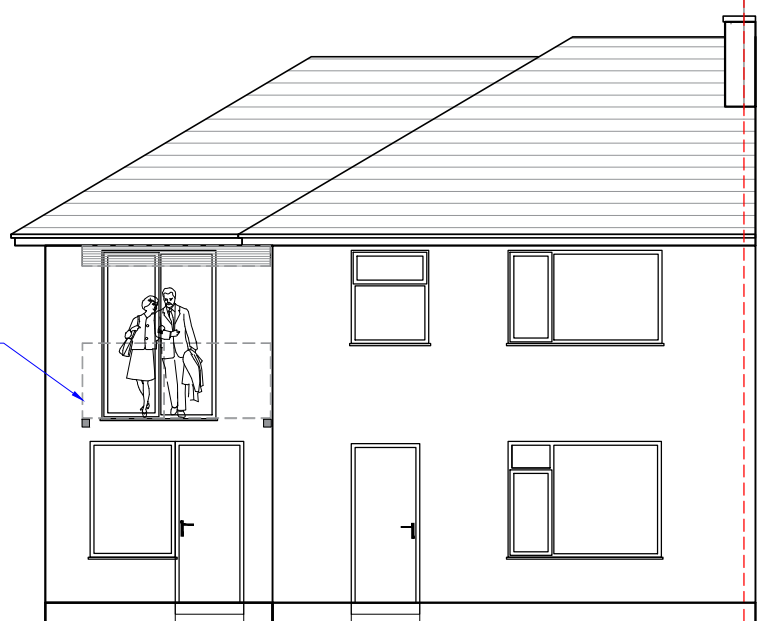

Proposed Front Elevation



Proposed Rear Elevation

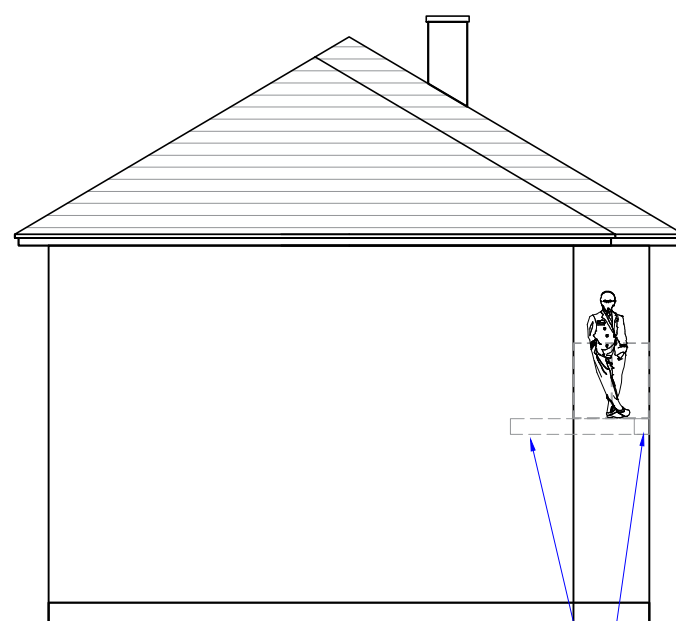

Proposed Side Elevation

Proposed front side
Balcony
Beam section: 100X100mm

Scale
1:100
1m 2 3 4 5 6 7 8 9 10

Scale
1:100
1m 2 3 4 5 6 7 8 9 10

Note:
Written dimensions on these drawings shall take precedence over scaled dimensions. Contractors shall verify and be responsible for all dimensions and conditions on the project and Airedale Architects must be notified of any variations from the dimensions and conditions shown by these drawings prior to commencement of any work. All contractors are deemed to have made themselves aware of site conditions prior to entering into any contract.

REV	DESCRIPTION	DATE	DRAWN
-----	-------------	------	-------

Euro Engineering Consultants Ltd
Preston House, Preston Street Bradford, BD7 1JE
email. euroengineeringconsultant@gmail.com

CLIENT	Mr Hasan		
ADDRESS	16 Morton Green Huddersfield HD5 8TT		
PROJECT	Proposed Balcony and Balcony Canopy		
DRAWN	MS	DATE	April.24
SCALE	1:100@A1		
DWG No.	190-Arch.24		
STATUS	PLANNING		