




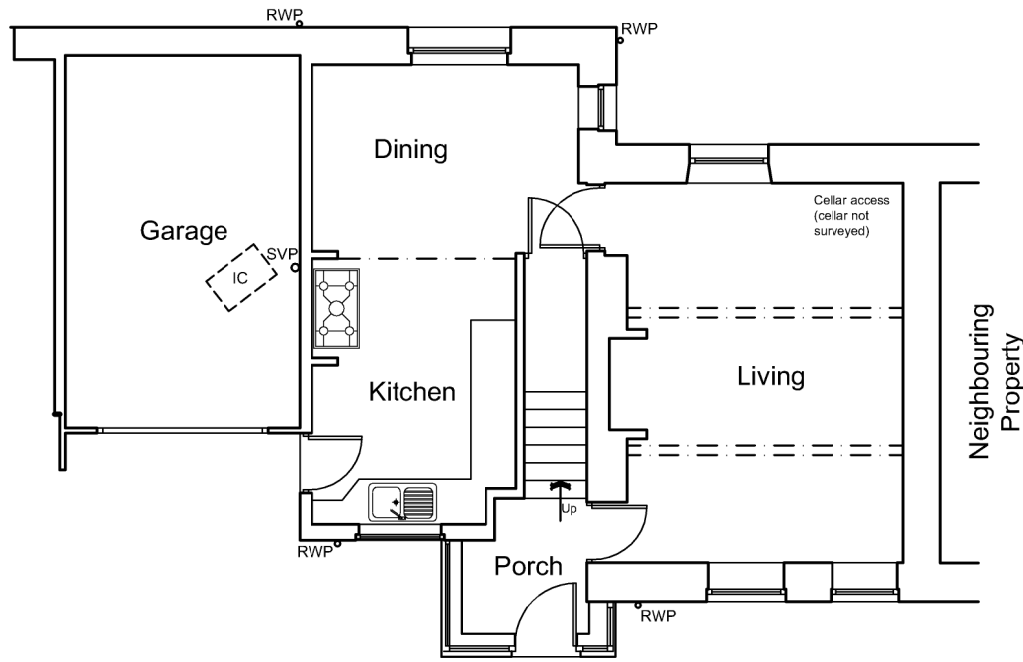

Ground Floor Plan

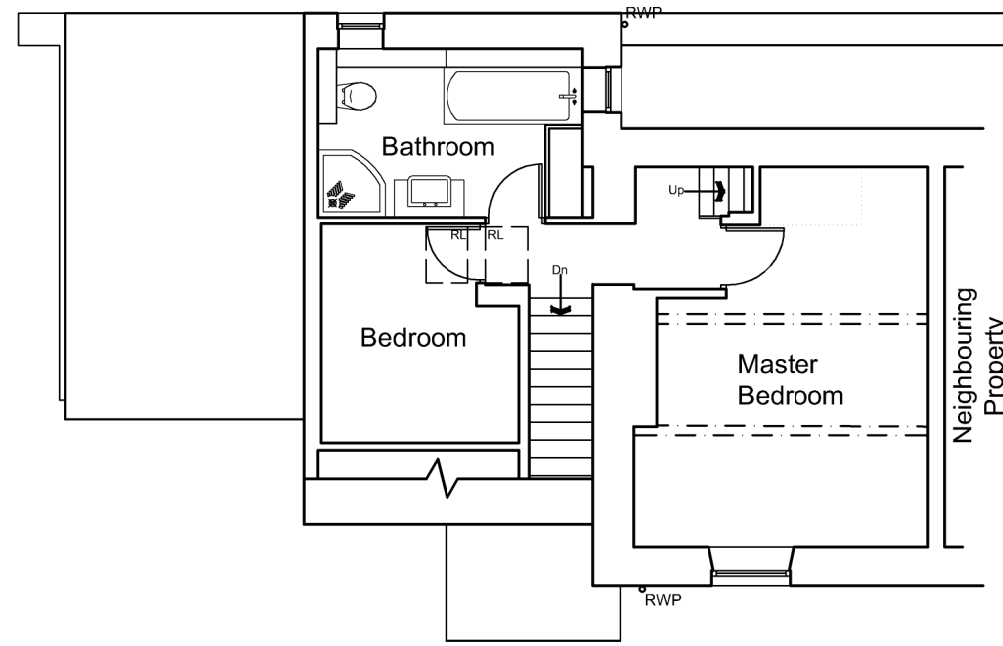


First Floor Plan

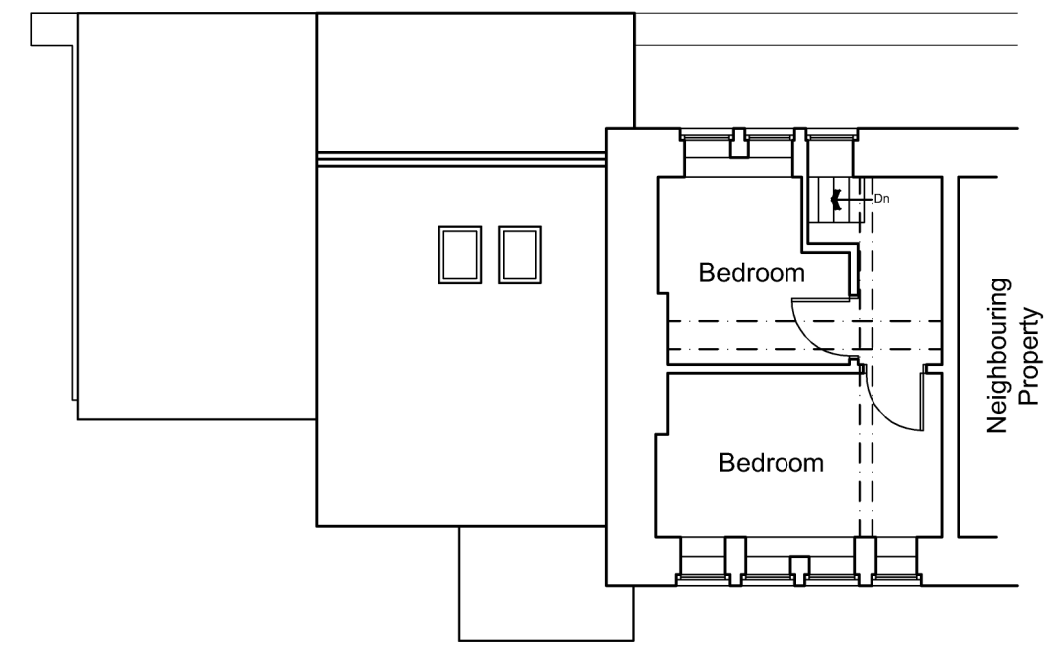


Second Floor Plan




South Elevation

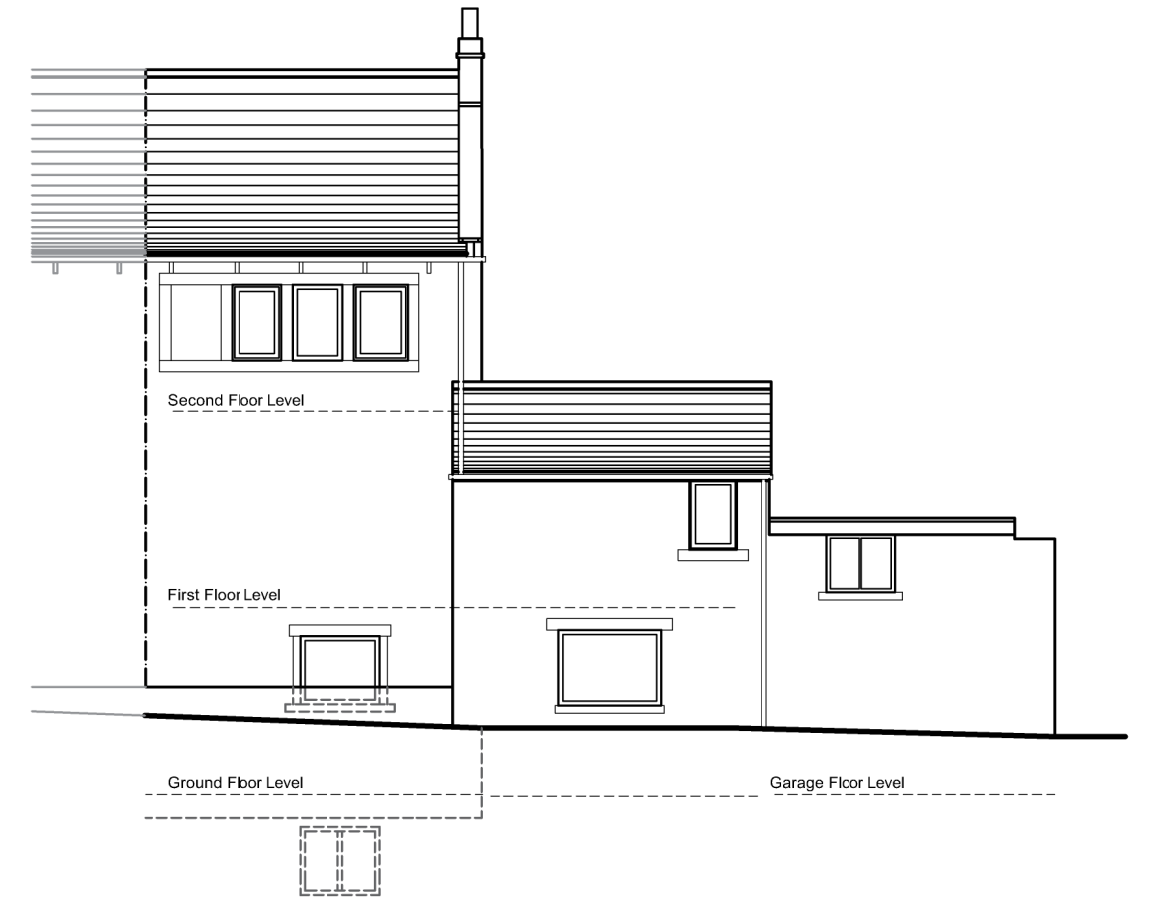


North Elevation

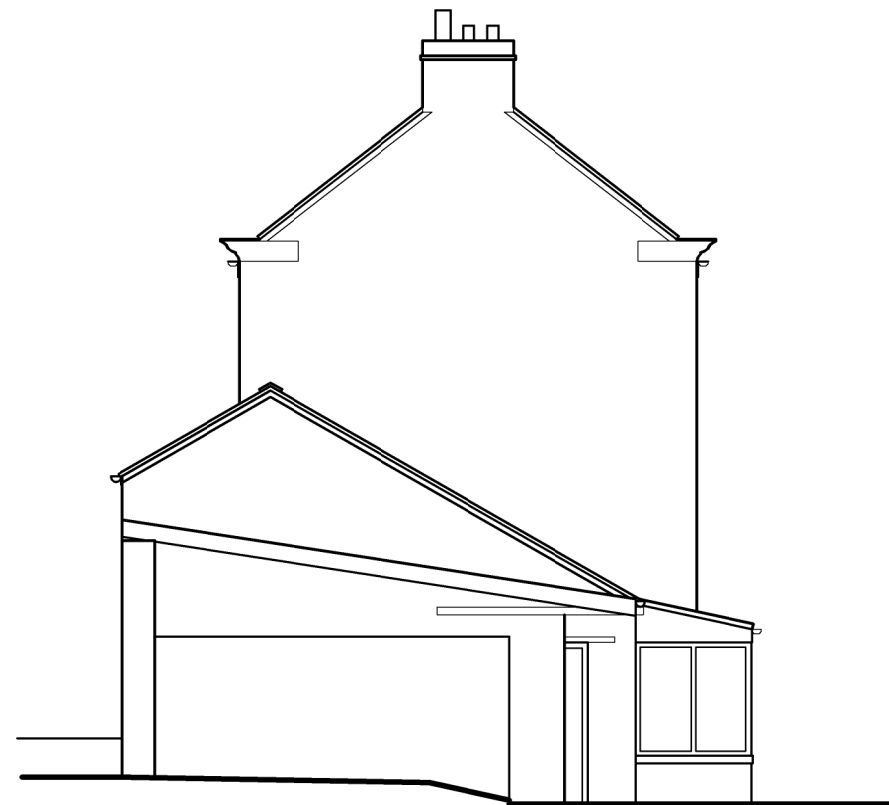

West Elevation

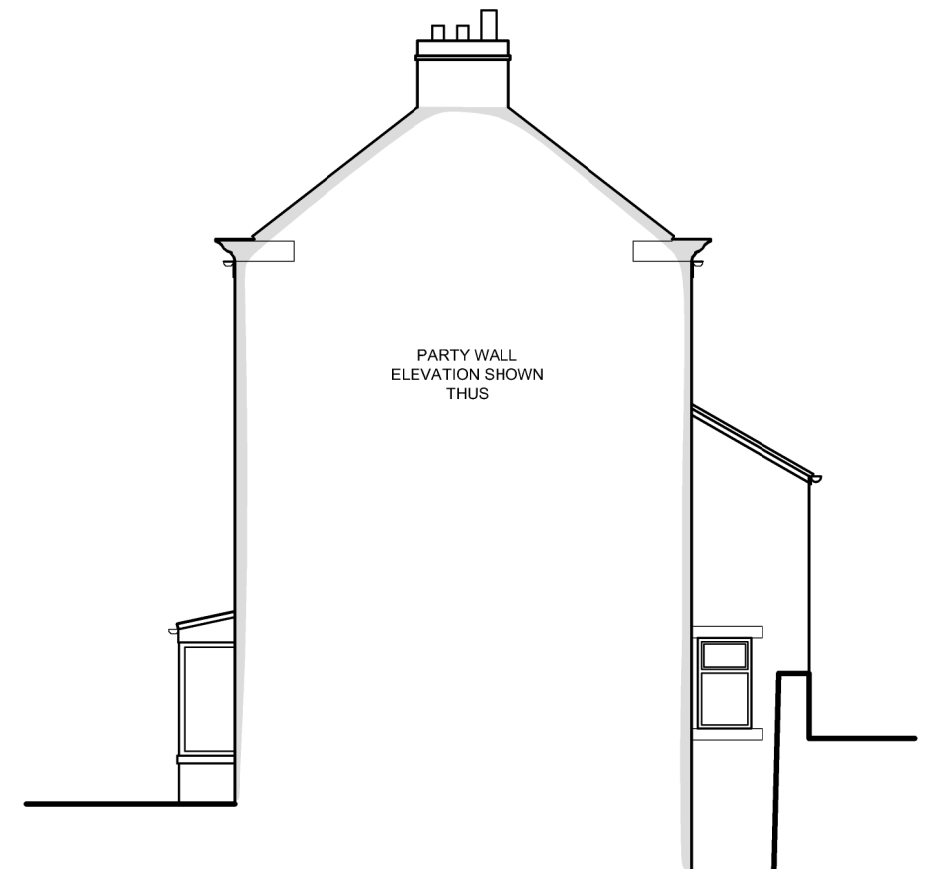

East Elevation

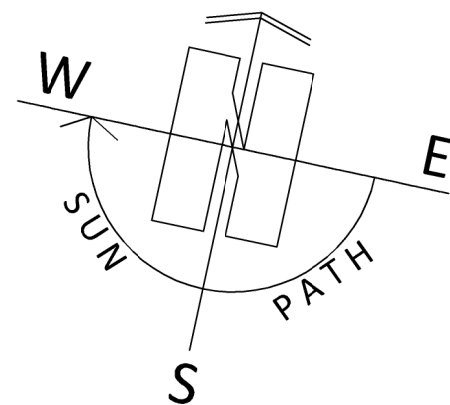

ARCHITECTURE | PLANNING | DESIGN

Malkin Farm
Brow Lane
Holmfirth
HD9 2RJ
07946872499
paul@paulmatthewsarchitectural.co.uk
www.paulmatthewsarchitectural.co.uk

Company Registration Number: 09898149 – Company
Registered in England and Wales

Project
Removal of Converted Outbuildings, Erection of
Replacement Extension and Alterations to Dwelling at
57a Sude Hill, New Mill, Holmfirth, HD9 7ER
Client

Mr & Mrs M Pearson

Drawing Title/Issue

General Arrangement as Existing

scale date sheet size dwg. no.
1:100 06/2023 A2 23/901/03a