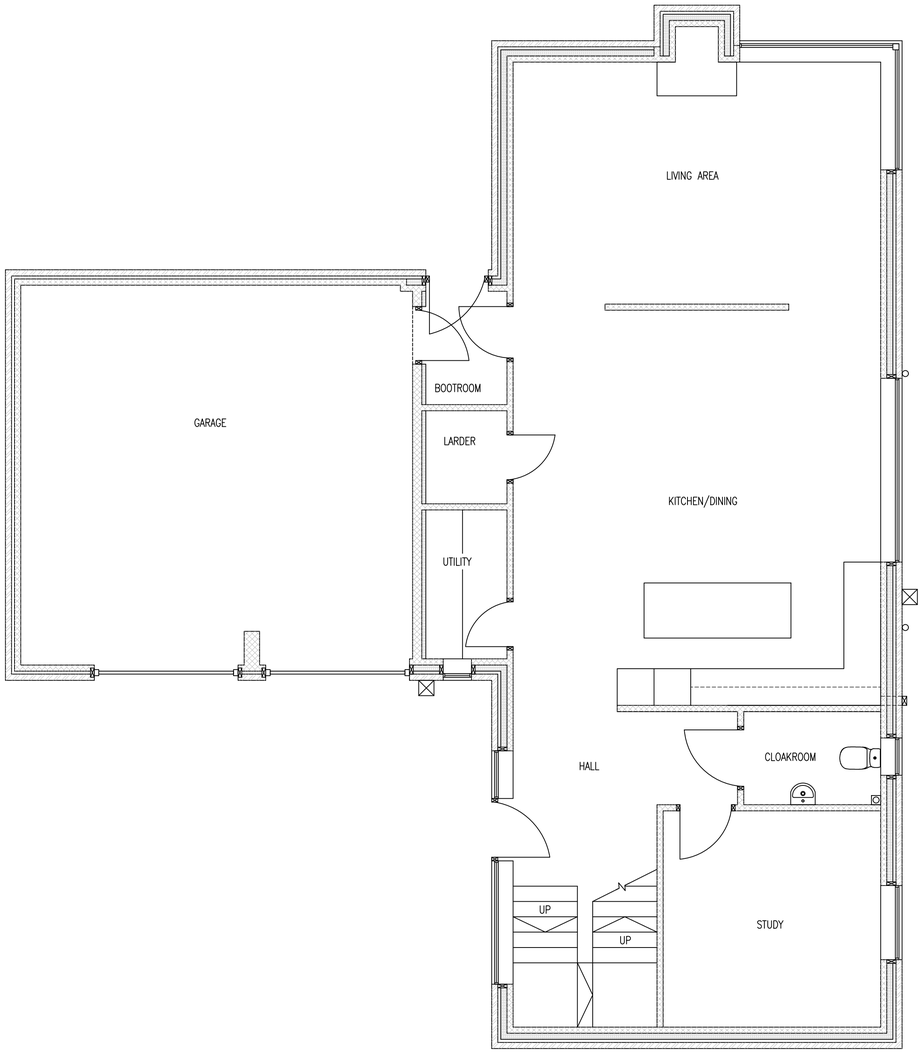

GROUND FLOOR PLAN

SCALE 1:50

1100.51sqft

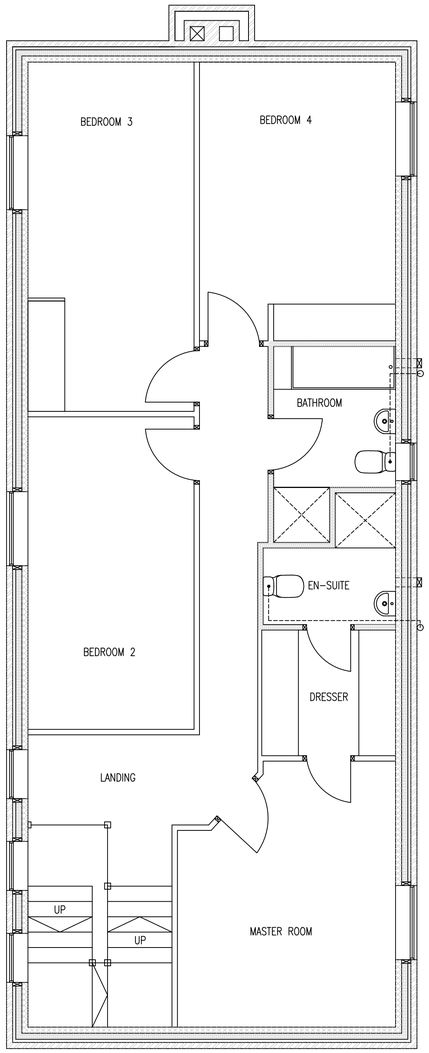

FIRST FLOOR PLAN

SCALE 1:50

989.46sqft

NOTES

Rev	Date	Des

Karl Ierums architectural design
flat 3
18 knaresborough road
harrogate
north yorkshire
HG2 7SP
e. k.lerums@hotmail.com
t. 07770 643434

client
Fairfax Investments ltd, Carcroft Enterprise Park, Doncaster

project
Proposed Residential Plots 1 and 2, West Lane, Gomersal

title
FLOOR PLANS - UNIT 1

date:	drg no:	rev:
MARCH 2024	139/04	-
scale: AS SHOWN		