




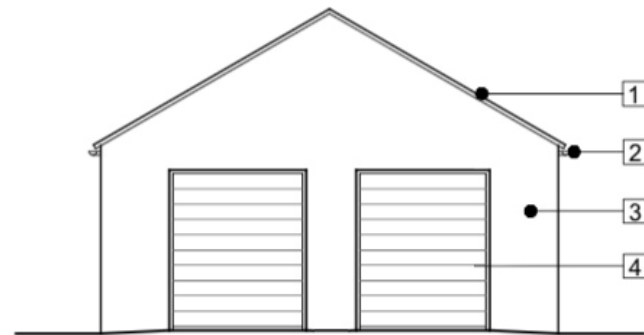


Proposed South West Elevation

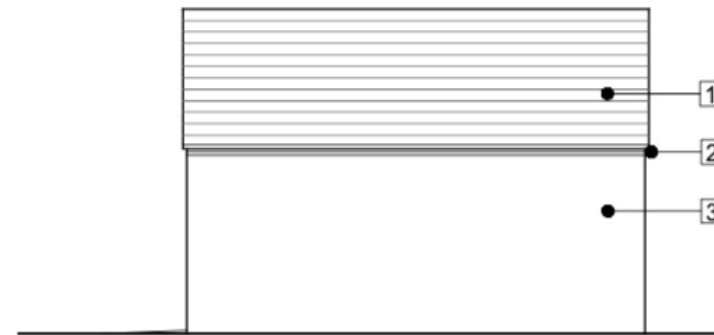

Proposed North West and South East Elevations

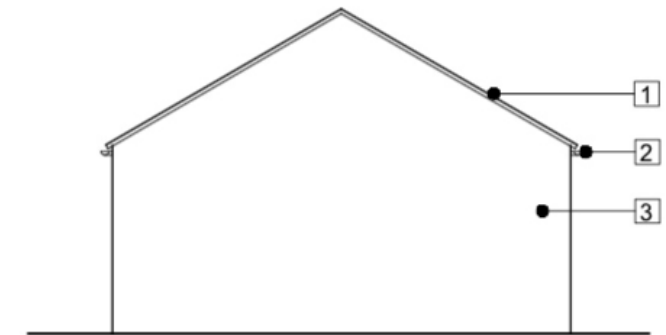

Proposed North East Elevation

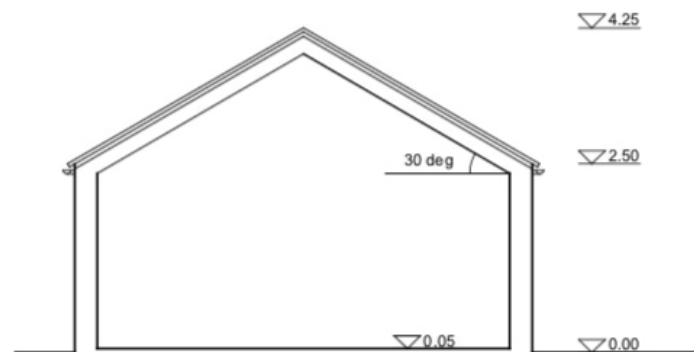

Proposed Section A

key:

- 1 dark grey concrete plain tile
- 2 black PVCU gutters and down pipes
- 3 artifical stone walls to match existing retaining walls
- 4 dark grey polyester powder coated aluminium horizontal paneled garage door **x2**

architectonic design ltd

note:

architectonic design ltd
11 old gate, hebden bridge hx7 6en
t + 01422 847269 / 07810 816869
e + hello@architectonicdesign.co.uk
www.architectonicdesign.co.uk
copyright architectonic design ltd 2018

revision:

reference	remark	date
A	fence elevation added	4.9.19
B	fence elevation revised	5.9.19

date
4.9.19
5.9.19

project:	Arthur Grove, Batley		
drawing title:	Proposed Section and Elevations		
project reference:	852	drawing number:	021 B
date:	17/07/19	scale:	1:100 @A3