


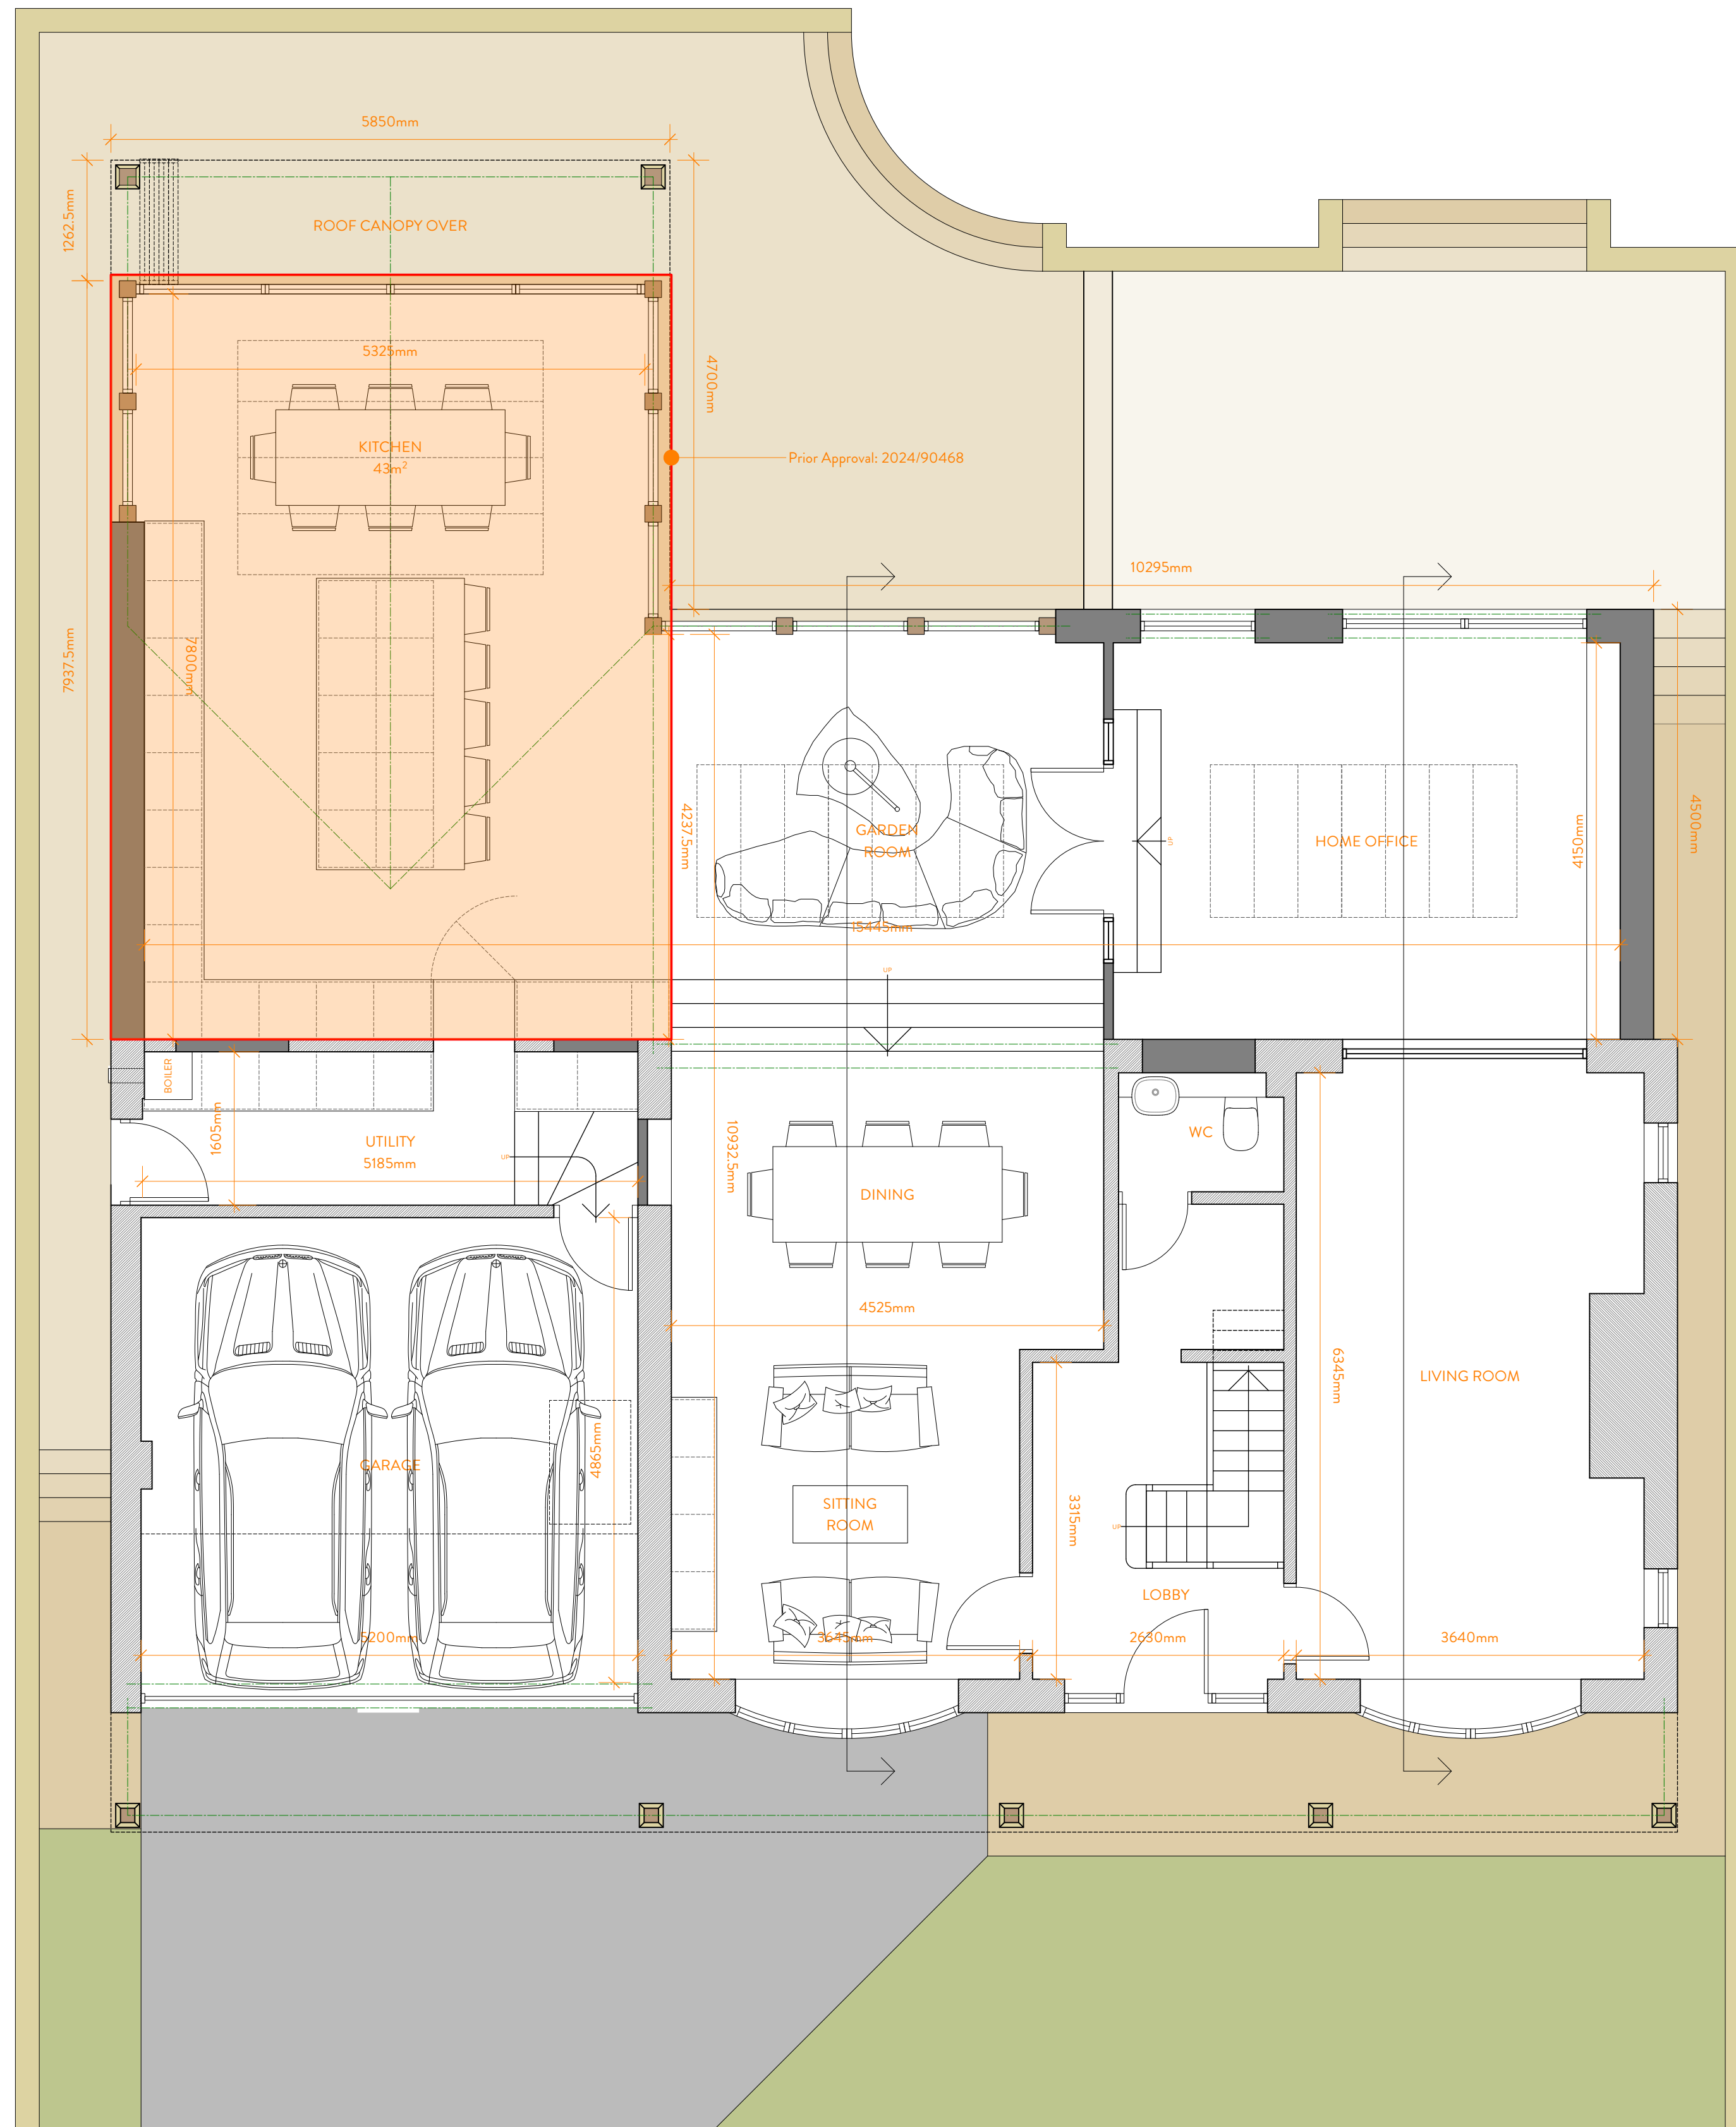

**BUILD**  
2021  
Home Builder  
Awards

[illegible][illegible][illegible]

NOTES

|   |                  |                      |            |          |                   |
|---|------------------|----------------------|------------|----------|-------------------|
| STATUS   | PLANNING DRAWING | PROJECT TITLE        |            |          |                   |
|   |                  | BROADGATE            |            |          |                   |
|   |                  | DRAWING TITLE        |            |          |                   |
| ORANGE DESIGN STUDIO.   |                  | FINAL SCHEME - PLANS |            |          |                   |
| ARCHITECTURAL PRACTICE                                                                                                   |                  | SCALE                | DRAWN      | CHECKED  | PROJECT REFERENCE |
|   |                  | 1:50                 | EB         | JH       | ODS_23/805        |
| hello@orangedesignstudio.co.uk<br>59A, Huddersfield Road, Mirfield, WF14 8AA<br>orangedesignstudio.co.uk<br>01924 650930 |                  | PAPER SIZE           | DWG NUMBER | DATE     | REVISION          |
|   |                  | A1                   | (20)001    | 23/02/24 | B                 |
|   |                  | CLIENT               |            |          |                   |
|   |                  | MR FAIRLEY           |            |          |                   |
| COPYRIGHT © ORANGE DESIGN STUDIO LIMITED                                                                                 |                  |                      |            |          |                   |