



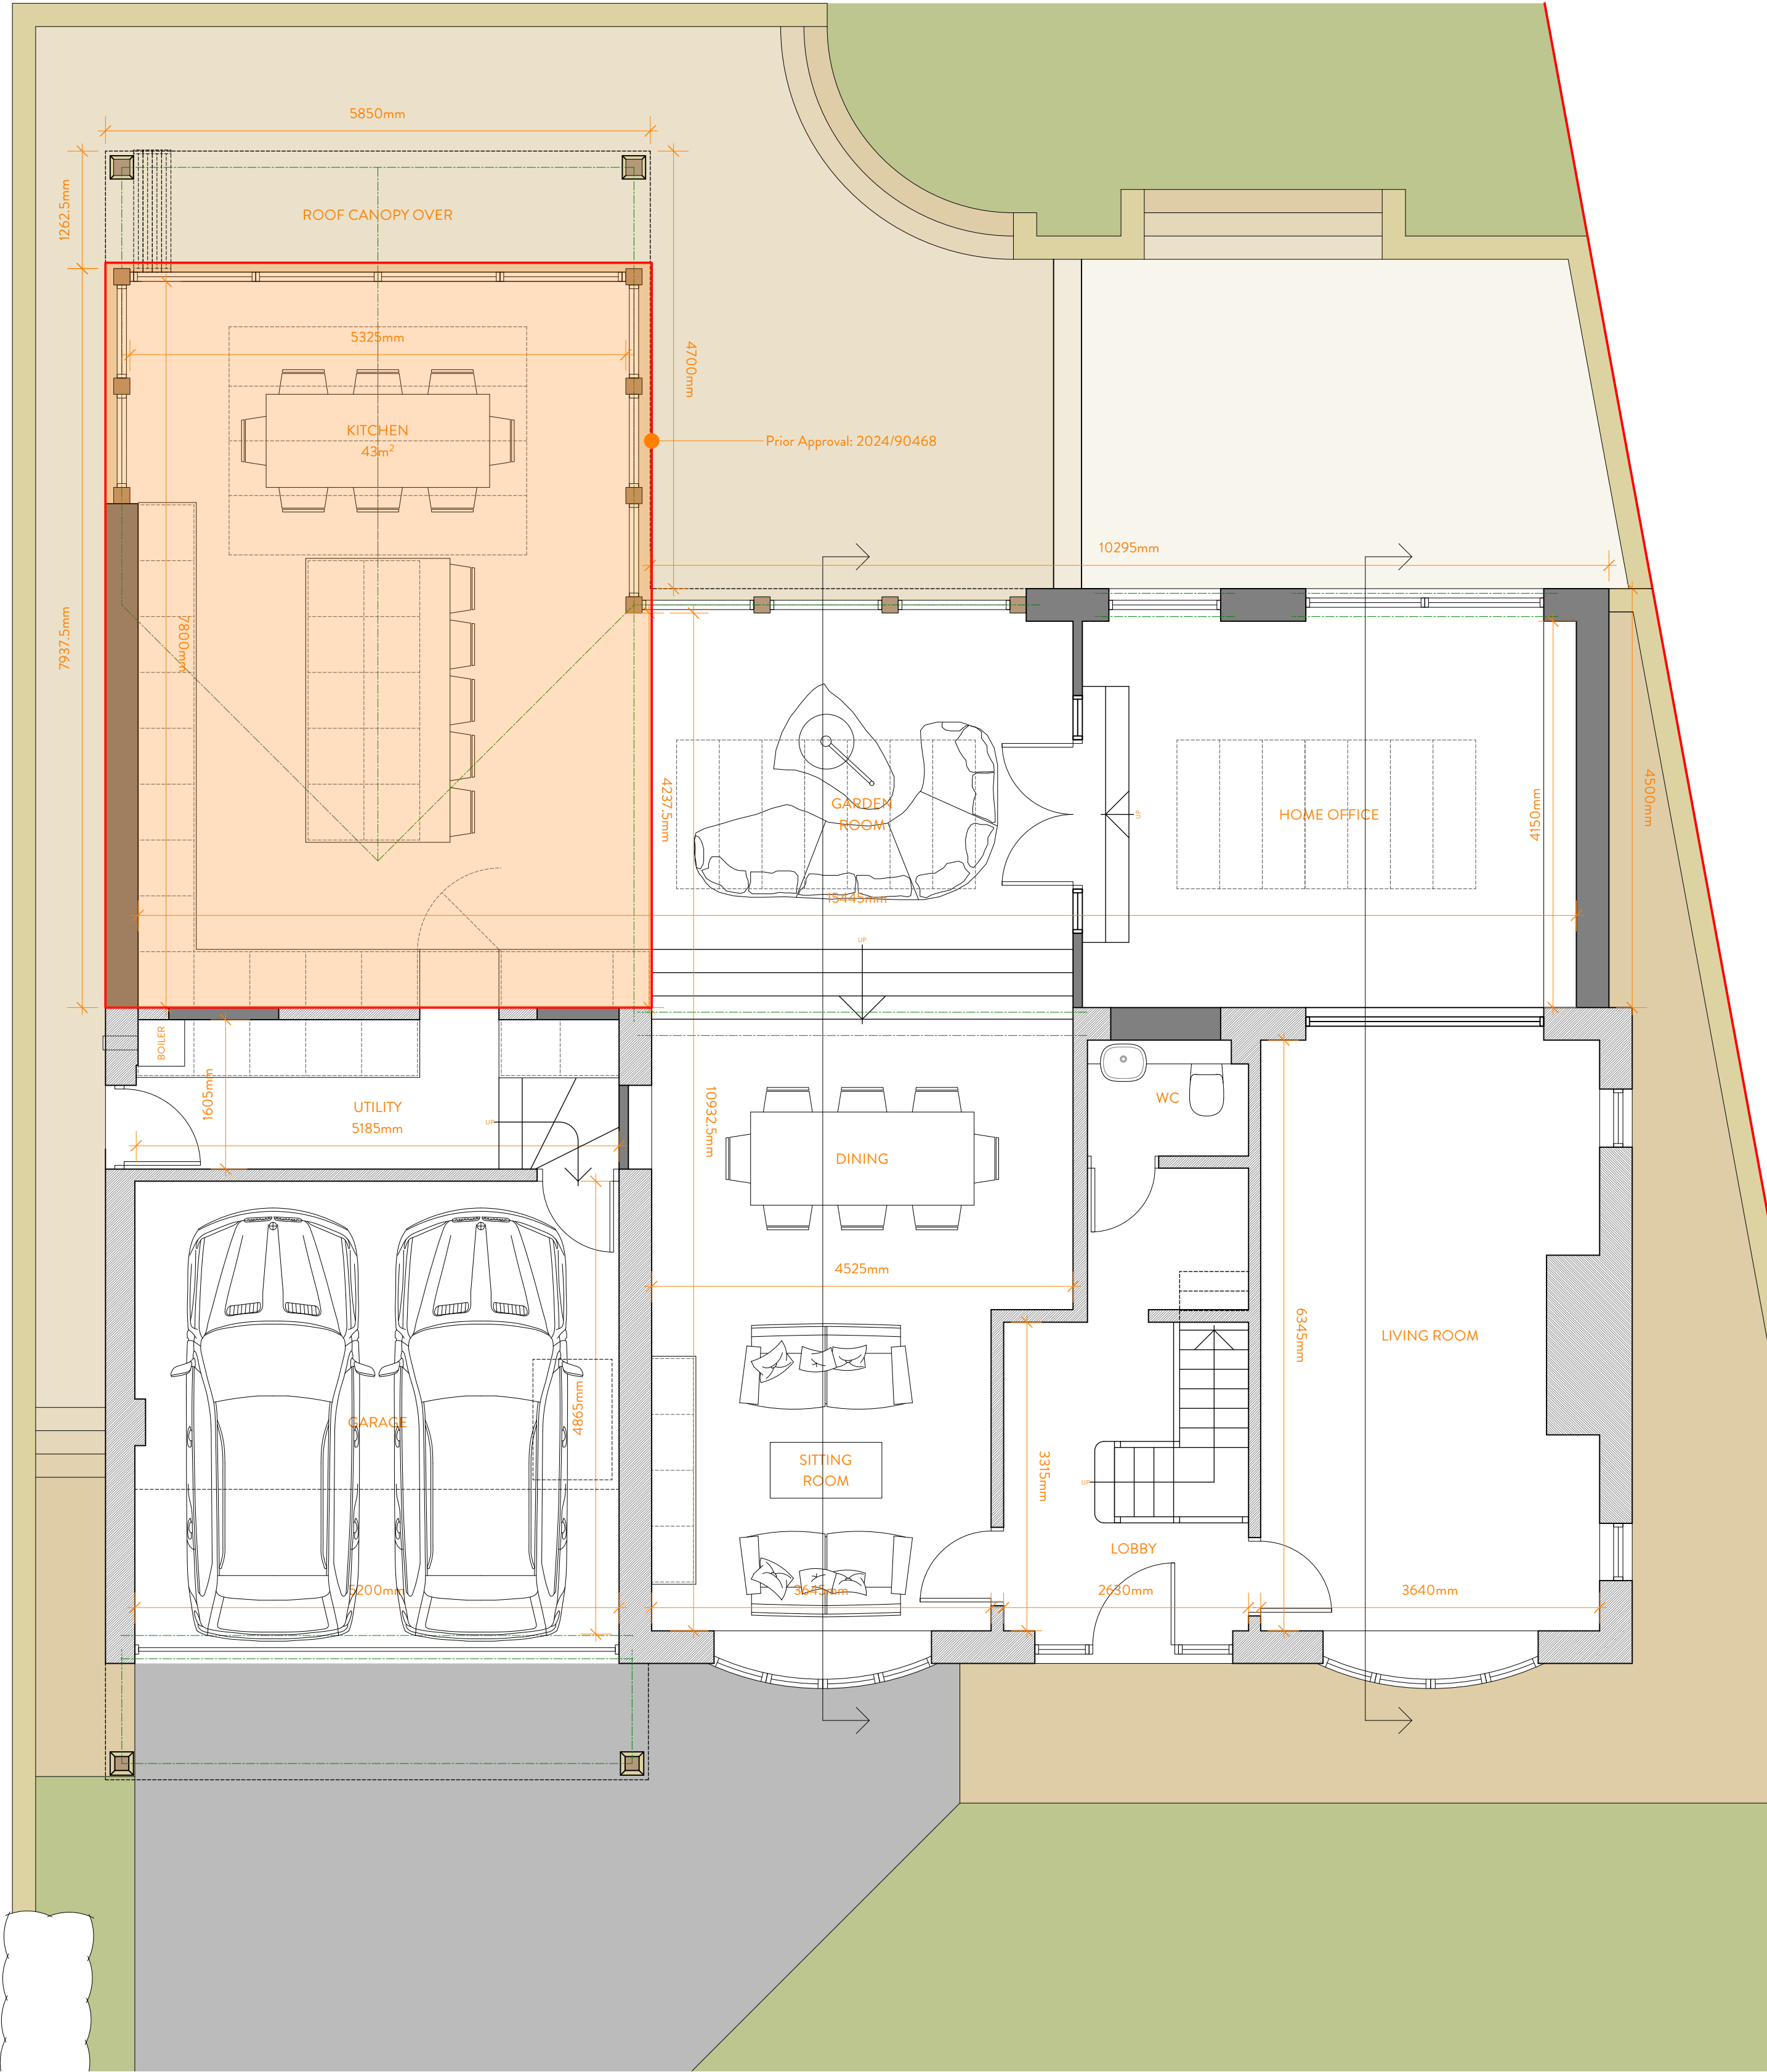

GROUND FLOOR PLAN.
1:50

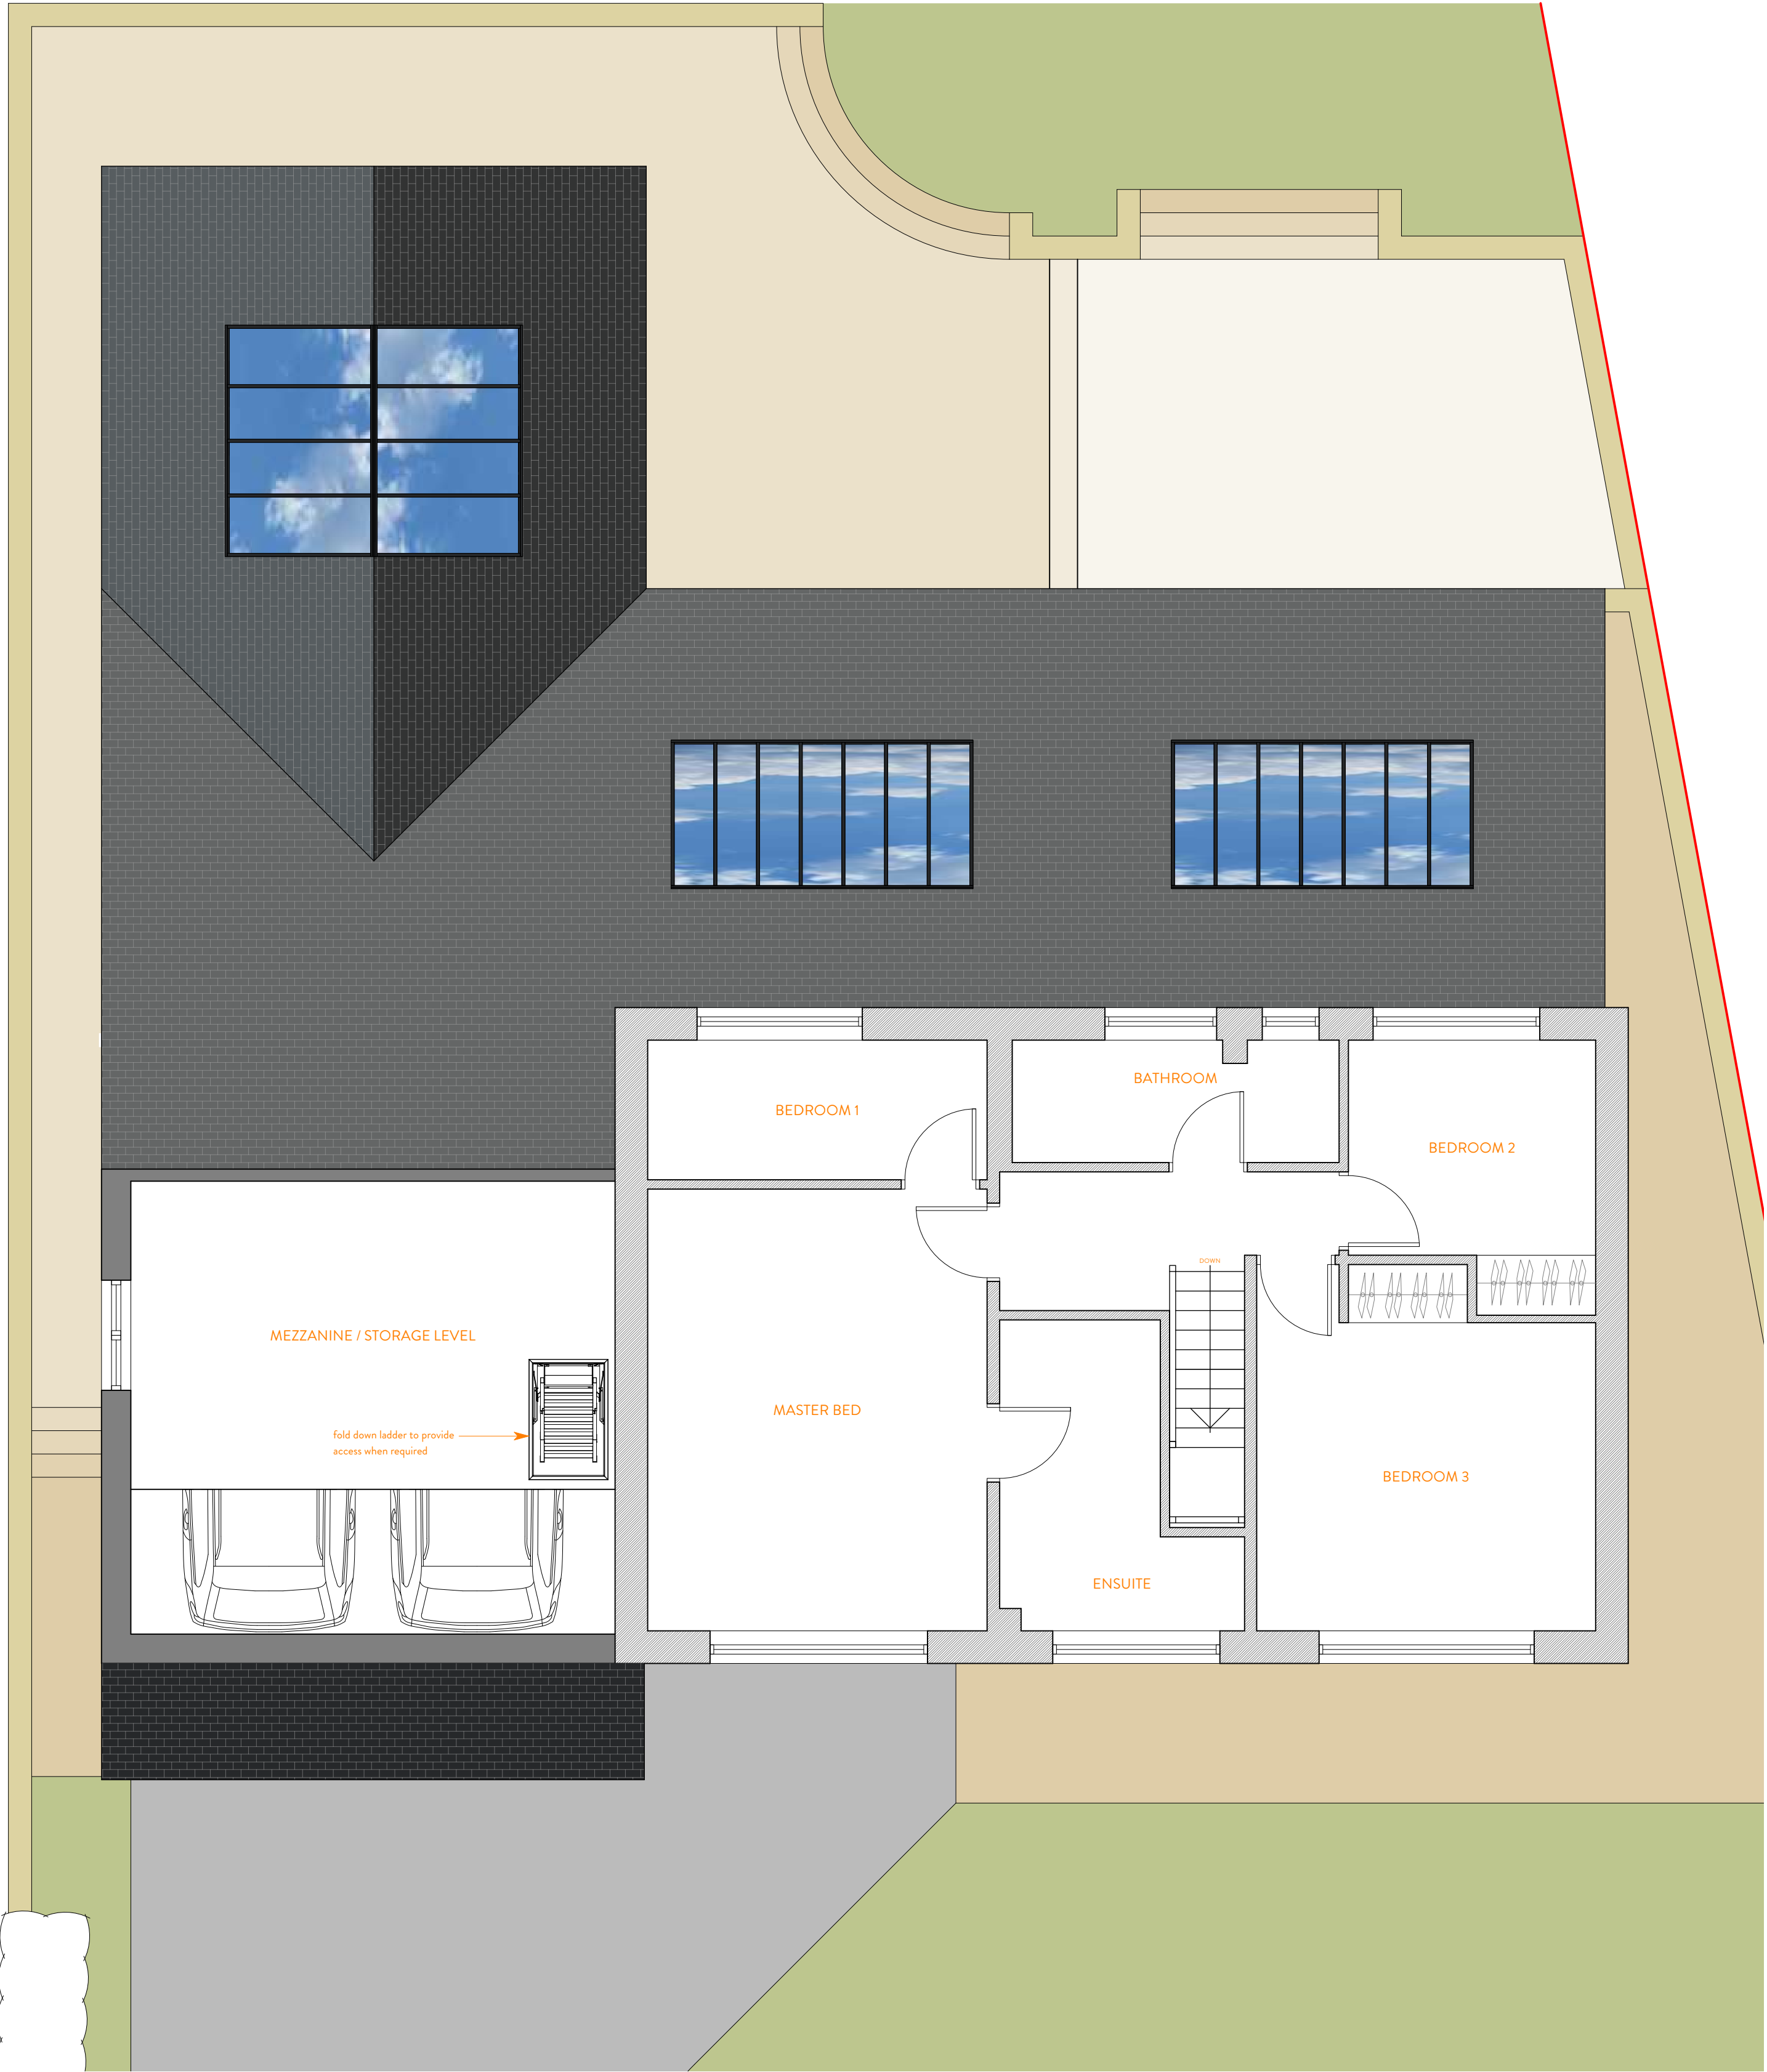

FIRST FLOOR PLAN.
1:50



REVISION	DESCRIPTION	DATE	NOTES
B	Change in levels to rear garden to accomodate level threshold to home office	29.02.24	
C	Red line boundary updated to suit OS map, front canopy removed as per comments from LPA	05.06.24	
D	Canopy re-introduced to front of garage to lower eaves	07.06.24	

STATUS		PLANNING DRAWING		PROJECT TITLE	
				BROADGATE	
				DRAWING TITLE	
				FINAL SCHEME - PLANS	
				PROJECT REFERENCE	
				ODS_23/805	
				CLIENT	
				MR FAIRLEY	