




2.4m X 3.0m WIDE DOUBLE LEAF DIG IN PALISADE GATE KIT

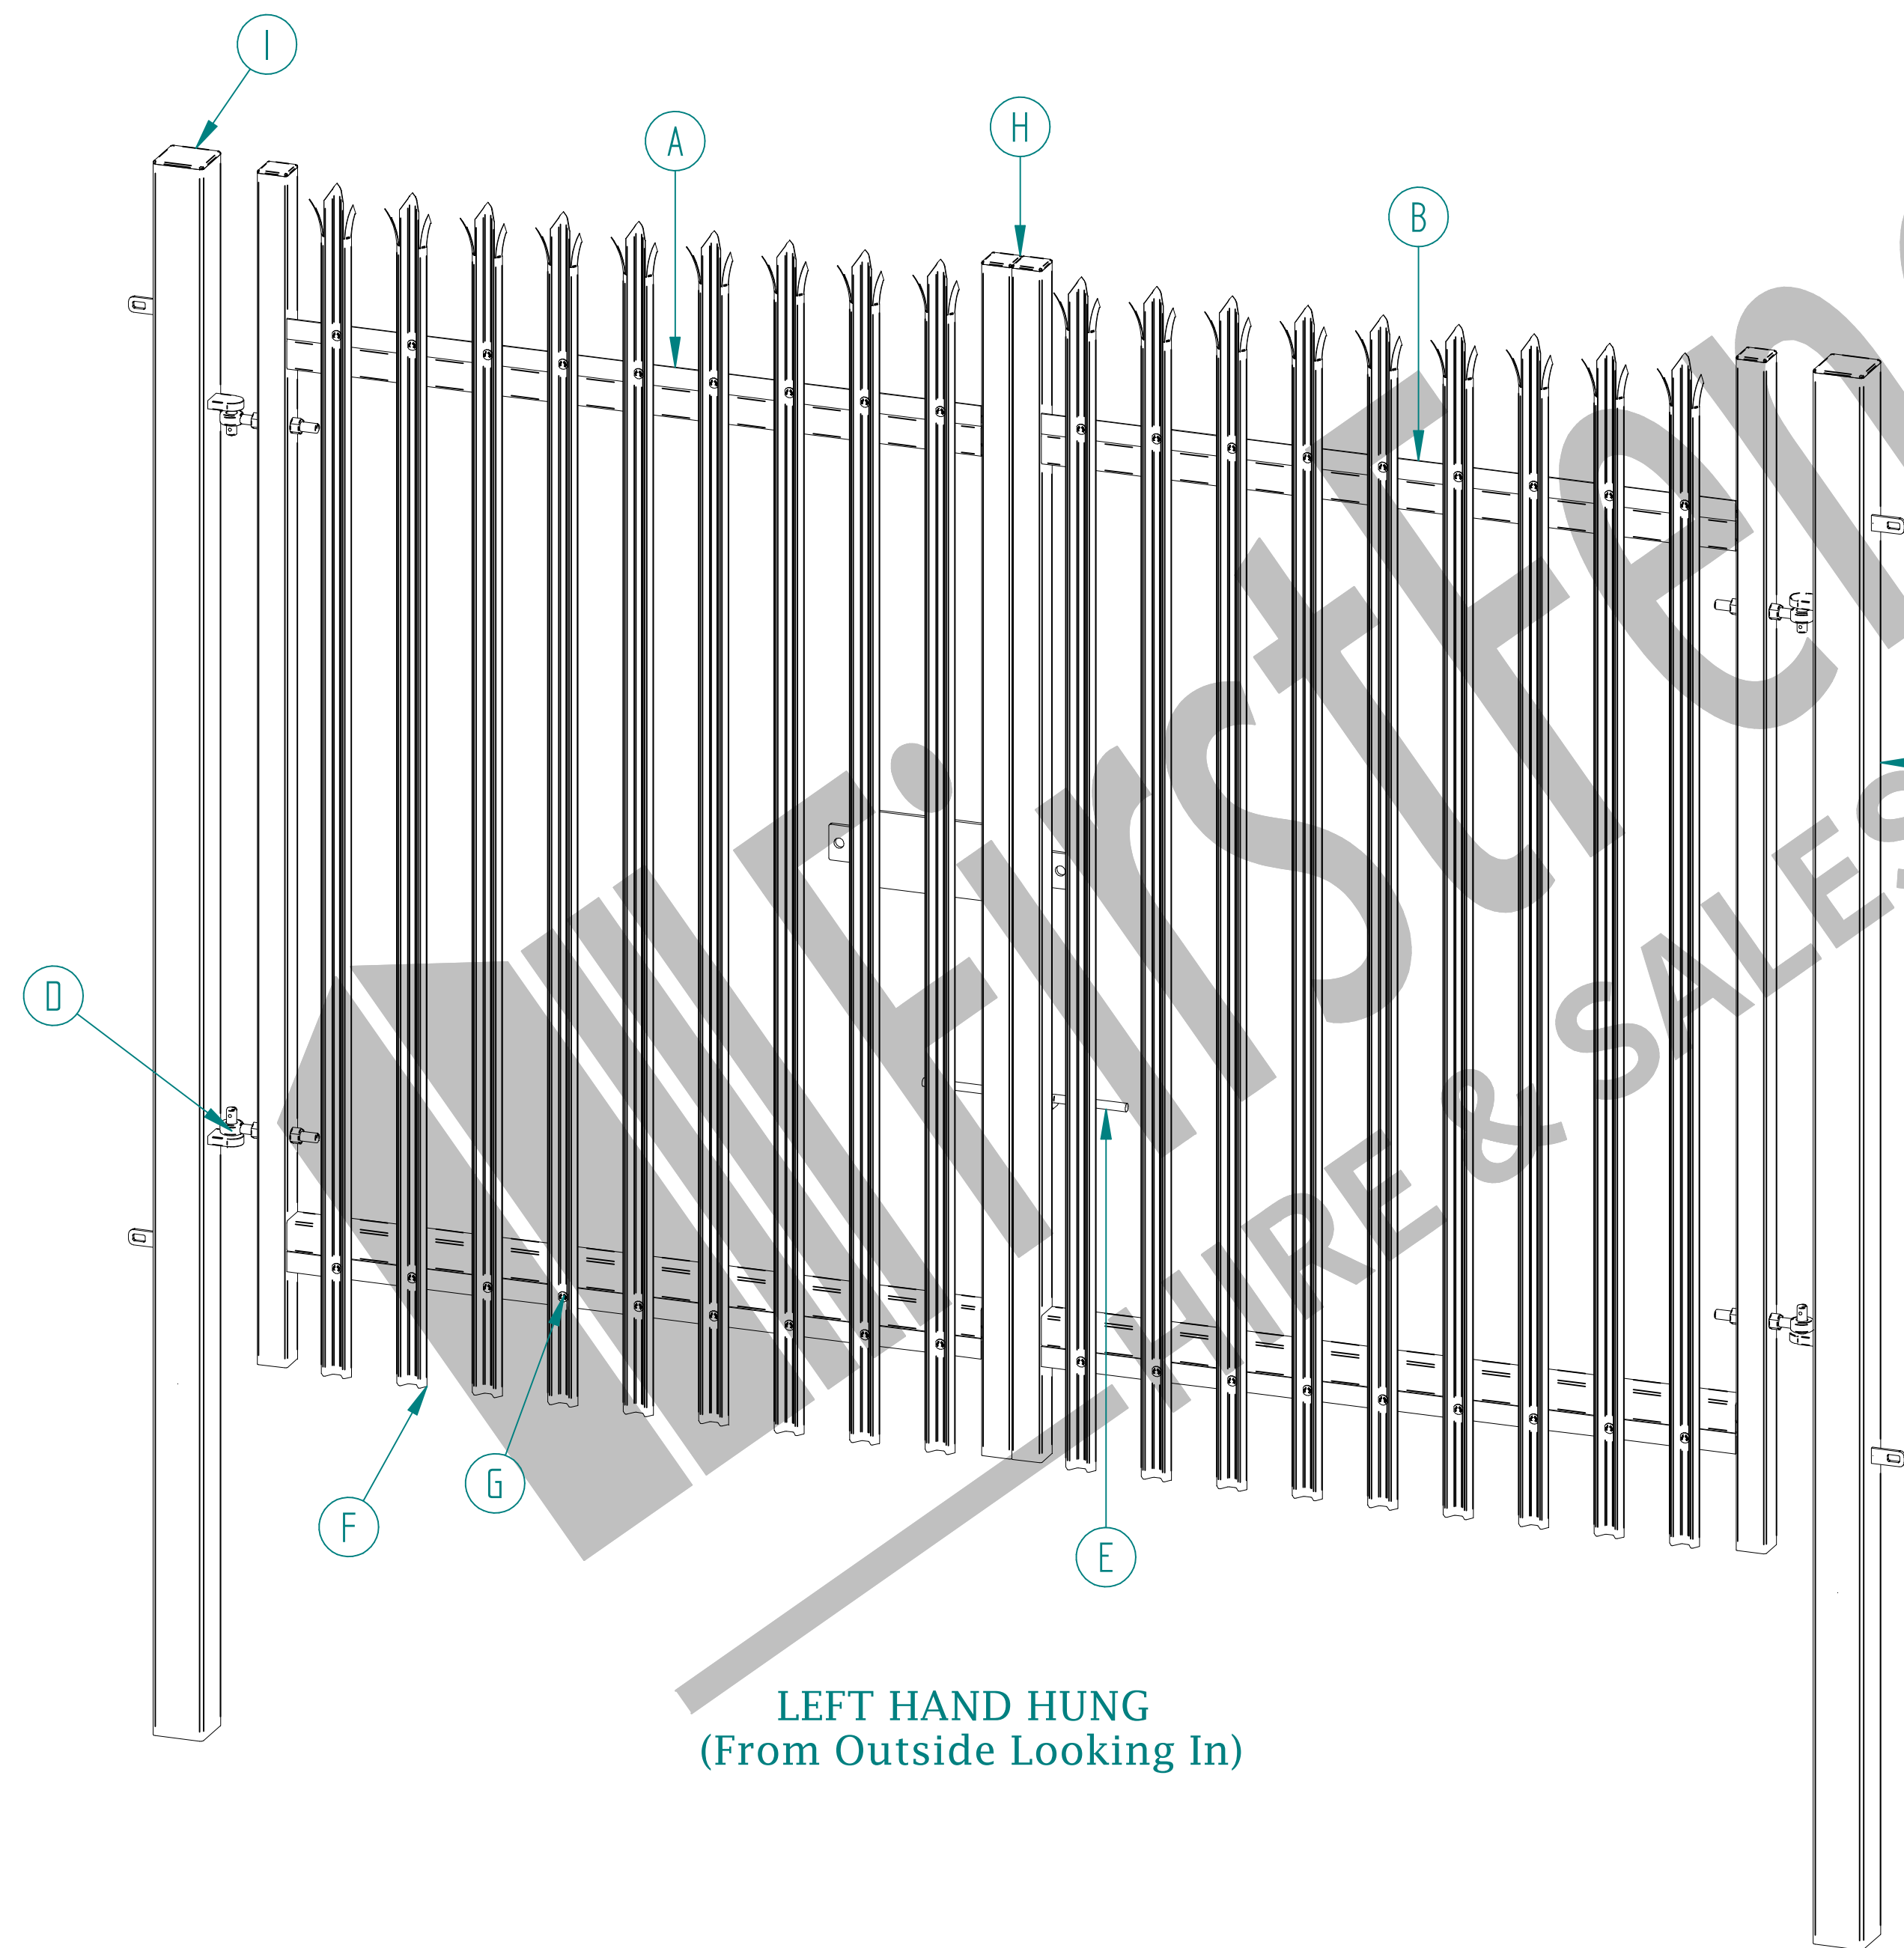

ALL GATES & POSTS ARE TO BE FITTED WITH BLACK PLASTIC INSERTS

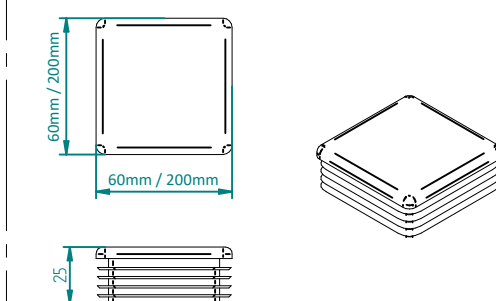



ALL GATES WITH 80x80/100x100/120x120 BOX SECTION HINGE POSTS ARE TO BE FITTED WITH TWO GALVANISED EYE BOLTS

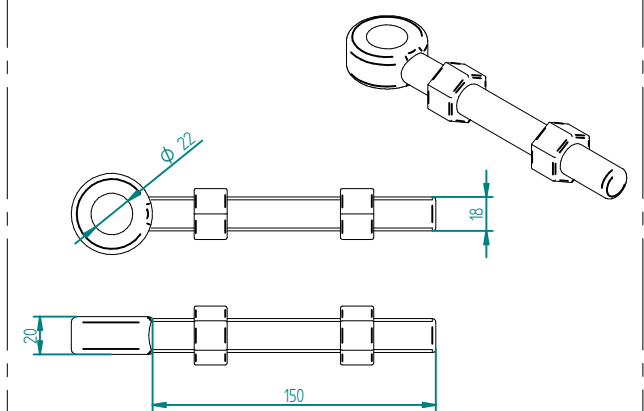


Item	Component Name	Quantity
A	PALI-SLI-2415 - PALISADE GATE SLIDER 2.4m X 1.5m WIDE	1
B	PALI-CAT-2415 - PALISADE GATE CATCH 2.4m X 1.5m WIDE	1
C	PALI-POS-0014 - 2.4m HIGH DIG IN PALISADE HINGE GATE POST 100X100 BOX SECTION	2
D	ACCS-GEN-0001 - ADJUSTABLE GATE EYE BZP 130-150mm CW 20	4
E	ACCS-GEN-0101 - UNIVERSAL GATE DROP BOLT	2
F	TRIPLE POINT PALE / ROUND & NOTCHED / SINGLE POINT. ON REQUEST	18
G	ACCS-PAL-0002 - M8 X 25mm BOLT / ACCS-PAL-0003 - M8 SNAP OFF NUT FOR SECURITY BOLTS	36
H	ACCS-RIB-0003 - 60x60 BLACK RIBBED INSERTS	4
I	ACCS-RIB-0006 - 100X100 BLACK RIBBED INSERTS	2


NAME	DATE	TITLE
LT	13/07/21	PALI-KIT-1562 - 2.4m X 3.0m WIDE TRIPLE POINTED DOUBLE LEAF DIG IN PALISADE GATE KIT
TOLERANCE	± 2mm Unless Stated Otherwise	First Fence Ltd, Kiln Way, Swadlincote, Derbyshire, DE11 8EA 01283 512 111 sales@firstfence.co.uk
3RD ANGLE	NOTE: SHOULD ANY DISCREPANCIES BE FOUND WITH THIS DRAWING, PLEASE INFORM FIRST FENCE. COPYRIGHT OF THIS DRAWING IS OWNED BY FIRST FENCE LIMITED.	REV A
SIZE A2	WEIGHT: 164.7 kg	SHEET 1 OF 6

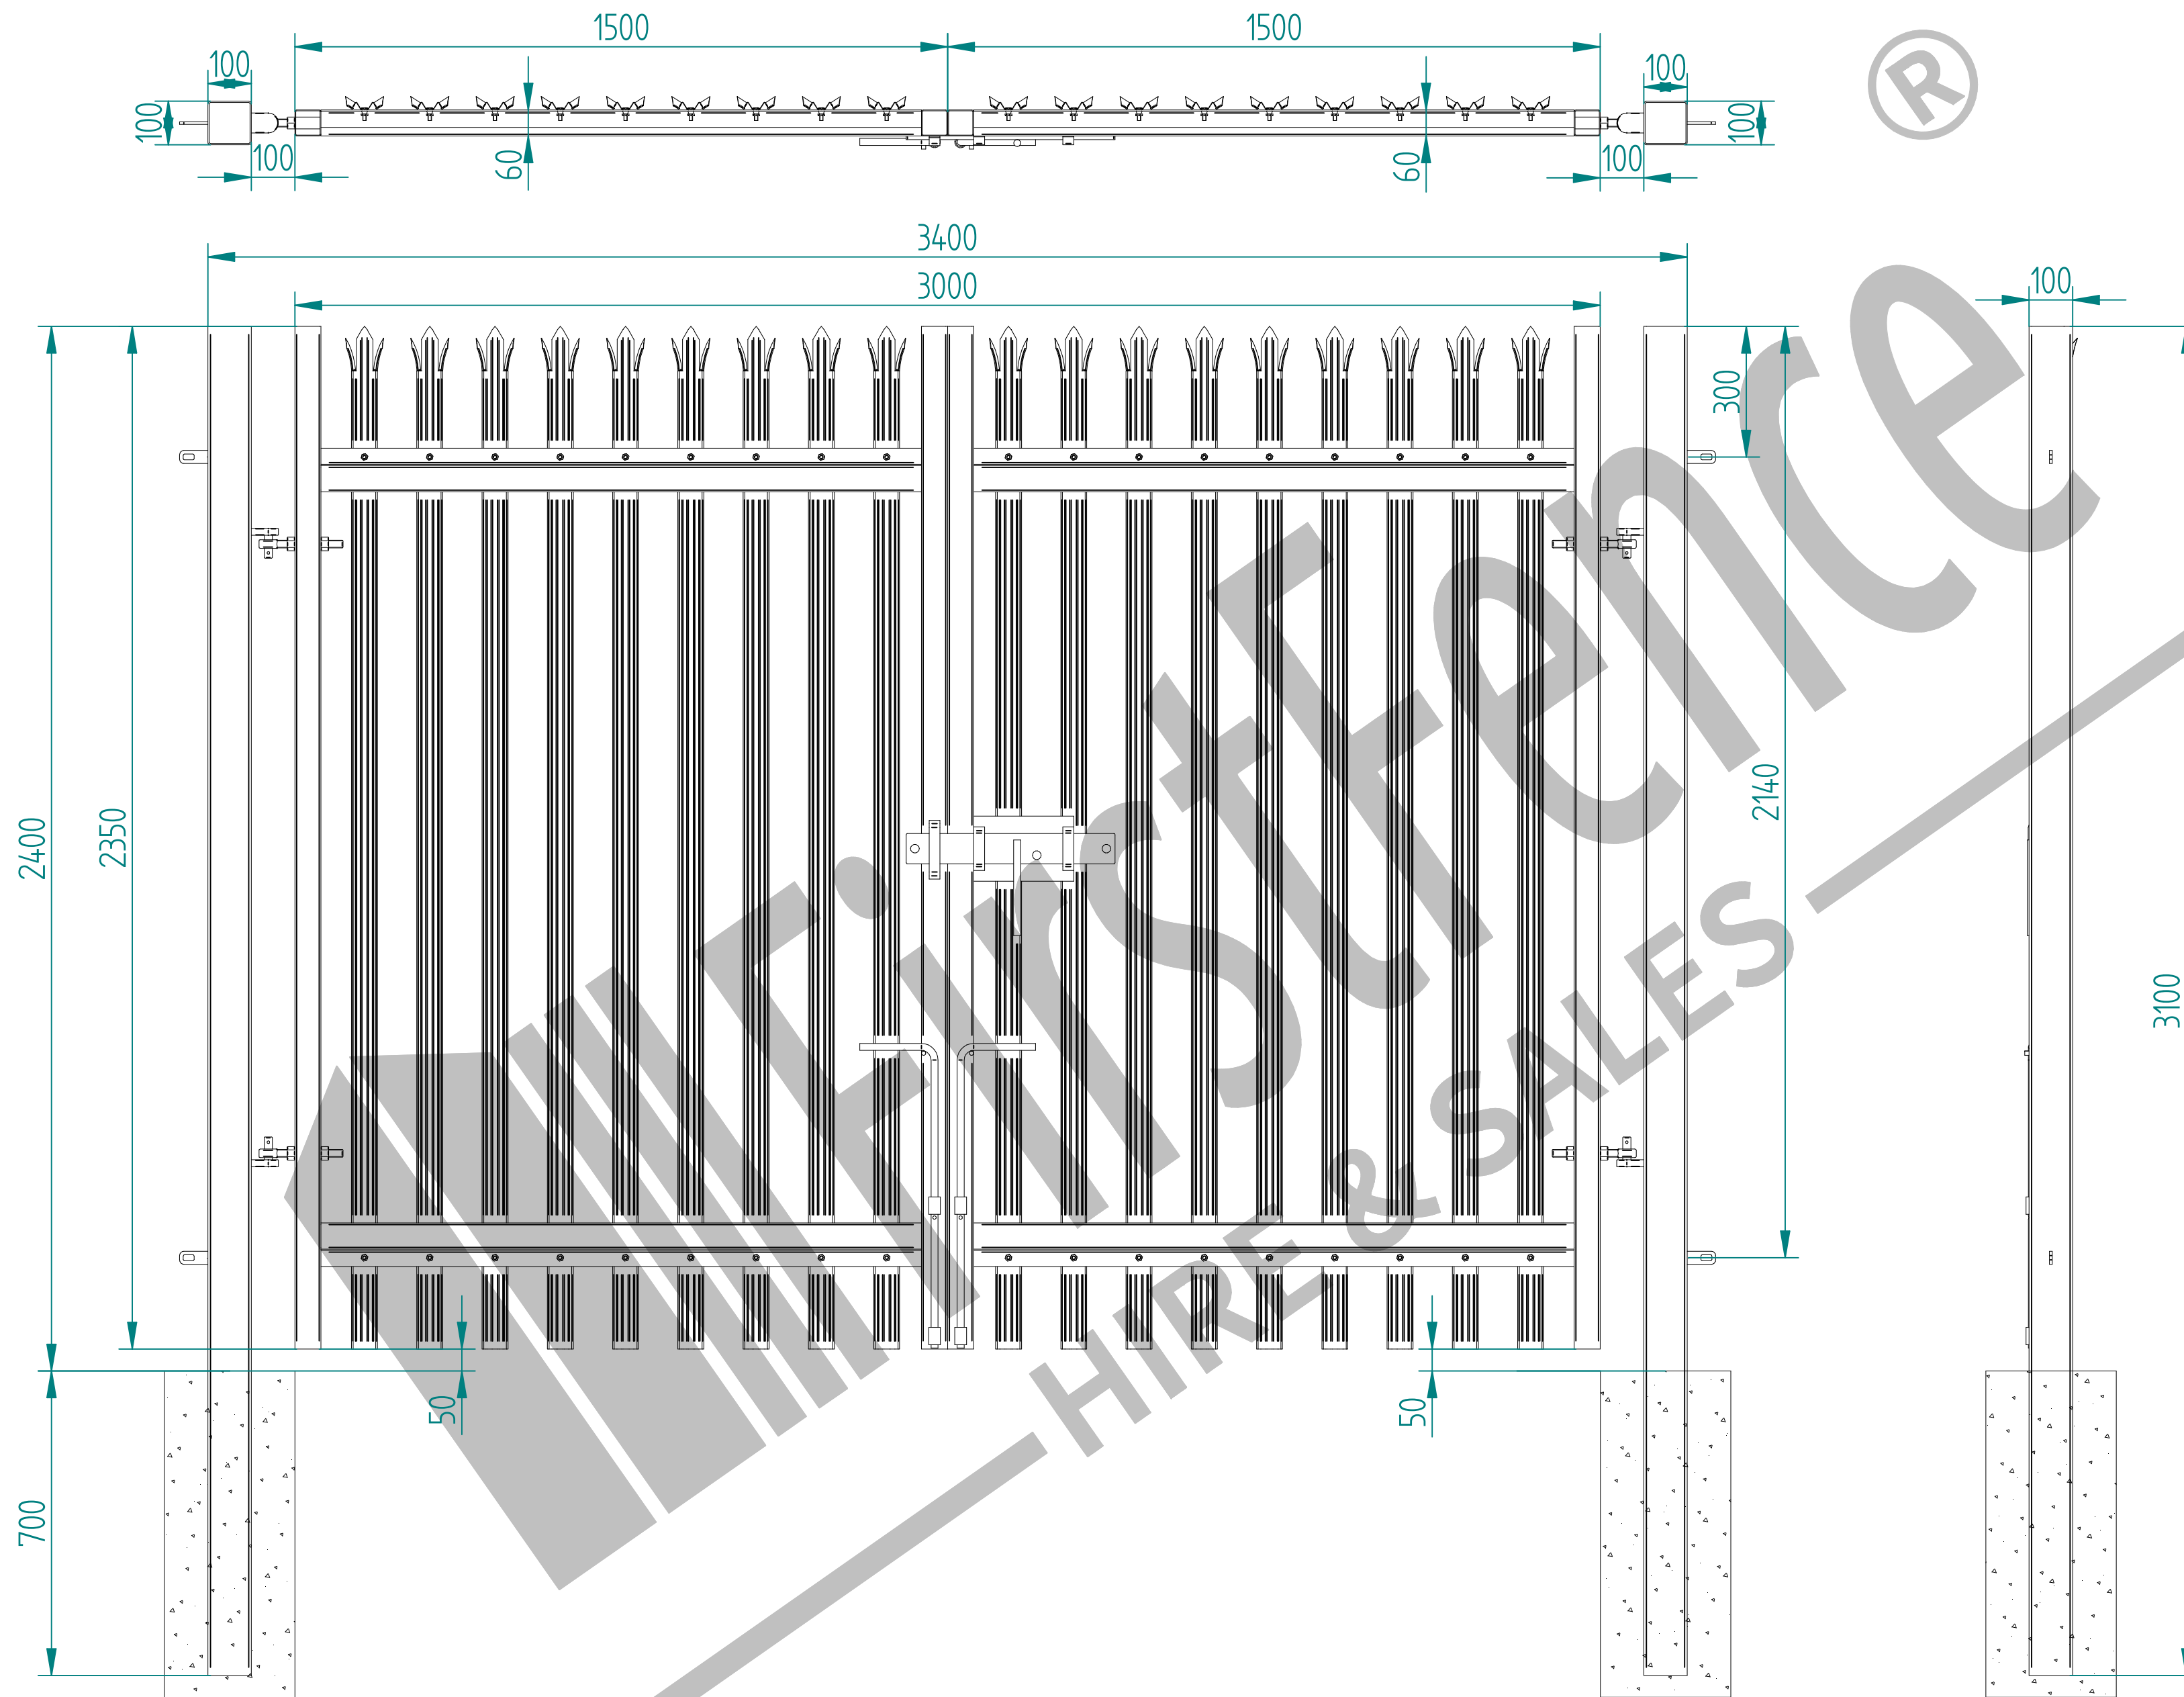

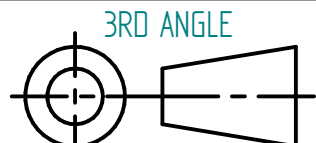
	NAME	DATE	TITLE	
DRAWN	LT	13/07/21	PALI-KIT-1562 - 2.4m X 3.0m WIDE TRIPLE POINTED DOUBLE LEAF DIG IN PALISADE GATE KIT	
TOLERANCE	± 2mm Unless Stated Otherwise		 First Fence Ltd, Kiln Way, Swadlincote, Derbyshire, DE11 8EA 01283 512 111 sales@firstfence.co.uk	
3RD ANGLE			REV	
			SIZE A2	NOTE: SHOULD ANY DISCREPANCIES BE FOUND WITH THIS DRAWING, PLEASE INFORM FIRSTFENCE. COPYRIGHT OF THIS DRAWING IS OWNED BY FIRSTFENCE LIMITED.
			WEIGHT: 164.7 kg	SHEET 2 OF 6

2.4m HIGH DIG IN PALISADE HINGE GATE POST 100X100 BOX SECTION

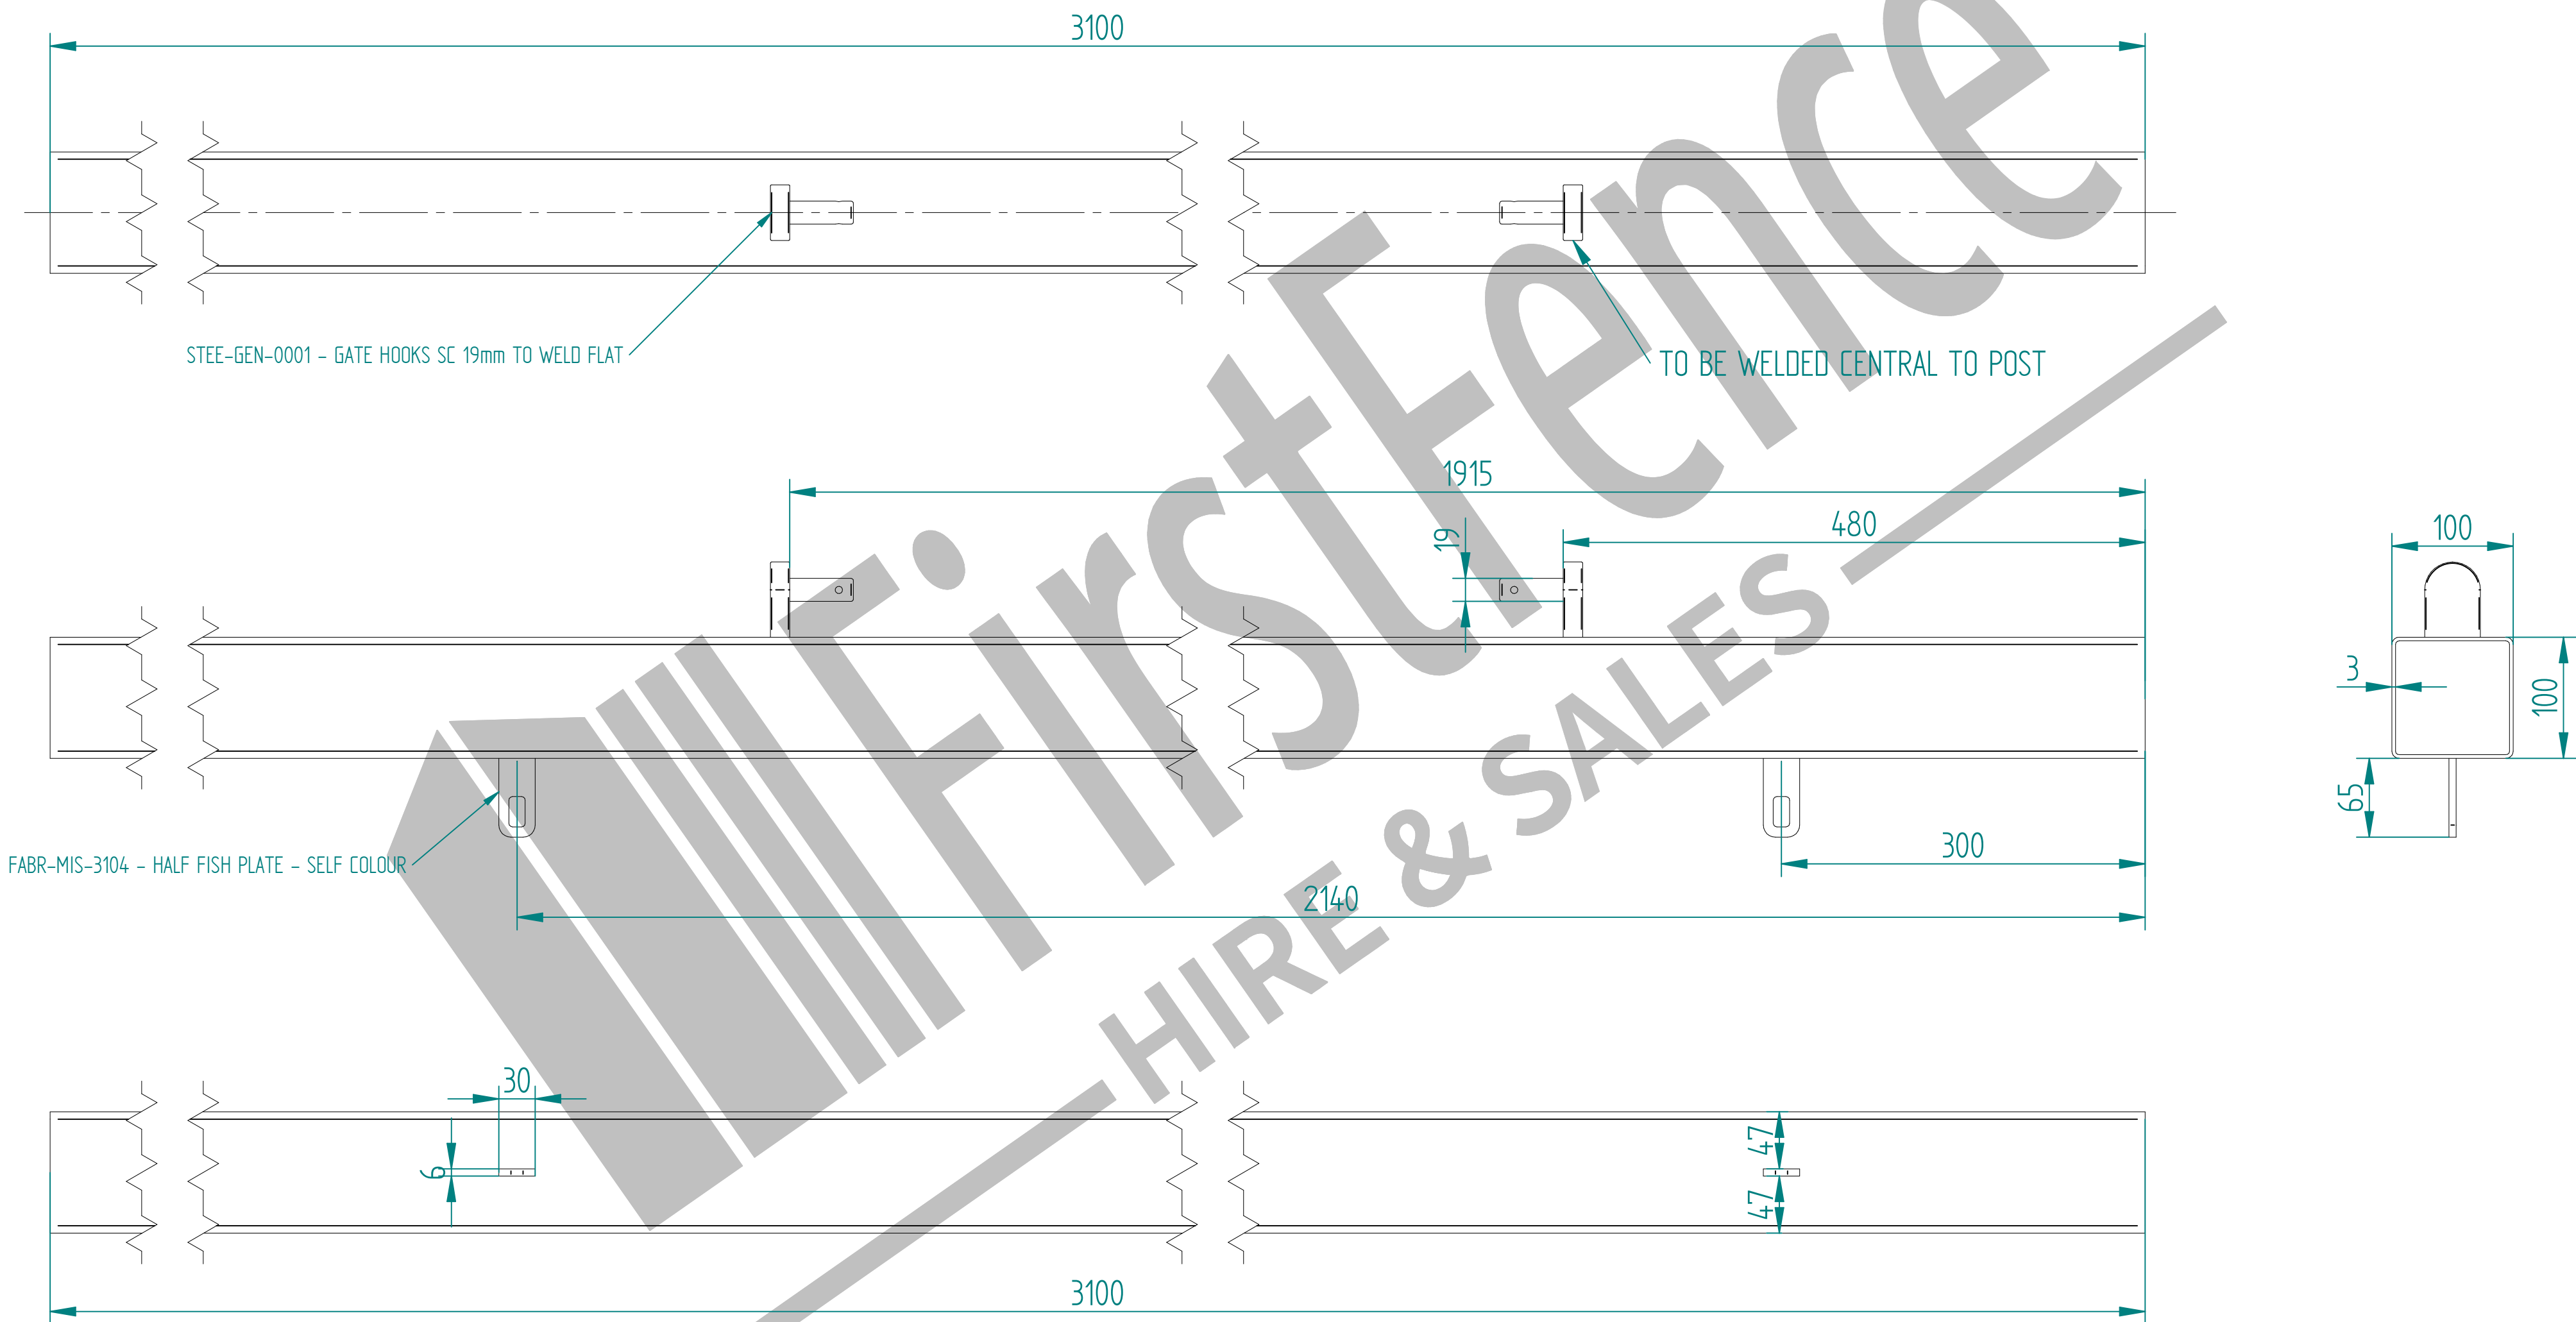

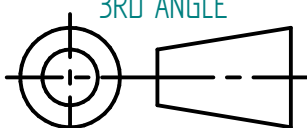
		NAME	DATE	TITLE	
DRAWN	LT		13/07/21	PALI-POS-0014 -2.4m HIGH DIG IN PALISADE HINGE GATE POST 100X100 BOX SECTION	
TOLERANCE	± 2mm Unless Stated Otherwise			 First Fence Ltd, Kiln Way, Swadincote, Derbyshire, DE11 8EA 01283 512 111 sales@firstfence.co.uk	
 3RD ANGLE				SIZE A2	NOTE SHALL HAVE NO DISCREPANCIES BE FOUND WITH THIS DRAWING, PLEASE INFORM FIRST FENCE. (COPYRIGHT OF THIS DRAWING IS OWNED BY FIRST FENCE LIMITED).
				WEIGHT: 28.7 kg	REV A
				SHEET 3 OF 6	

2.4m X 3.0m WIDE DOUBLE LEAF BOLT DOWN PALISADE GATE KIT

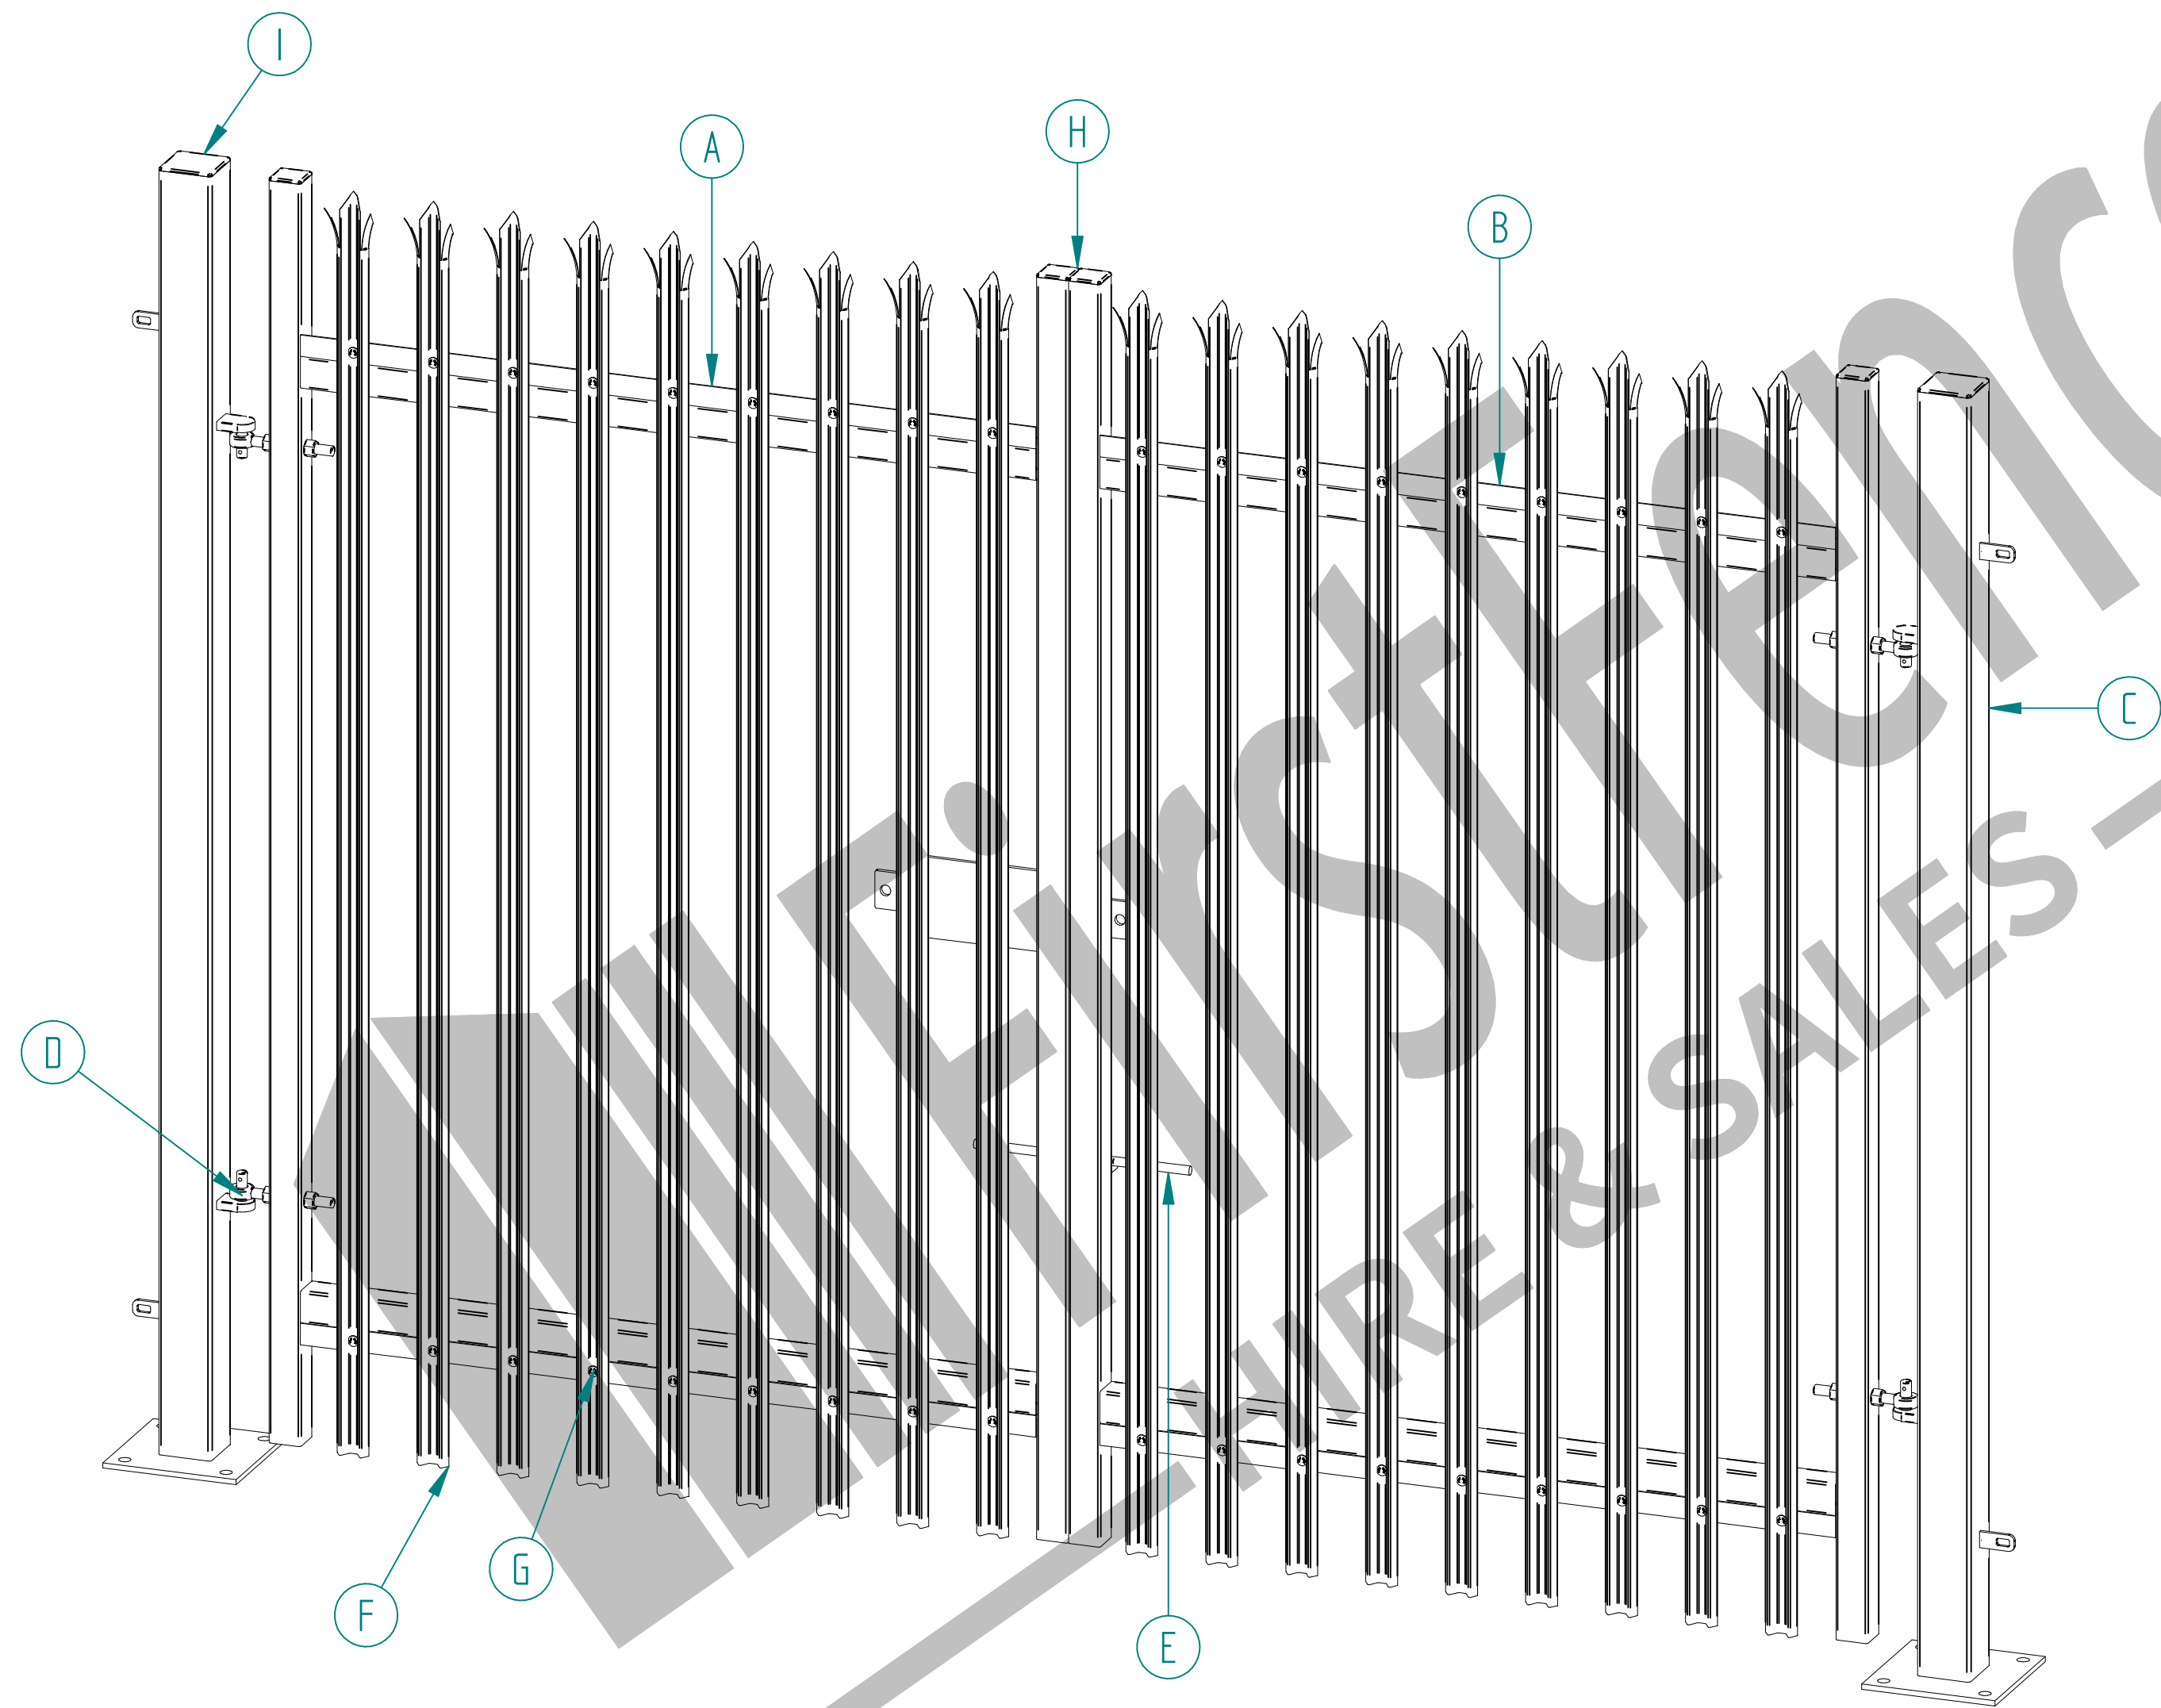


LEFT HAND HUNG
(From Outside Looking In)

ALL GATES & POSTS ARE TO BE
FITTED WITH BLACK PLASTIC INSERTS

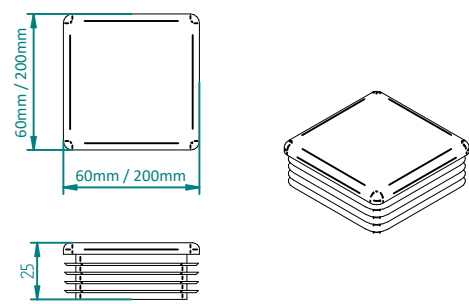


ALL GATES WITH 80x80/100x100/120x120
BOX SECTION HINGE POSTS
ARE TO BE FITTED WITH
TWO GALVANISED EYE BOLTS

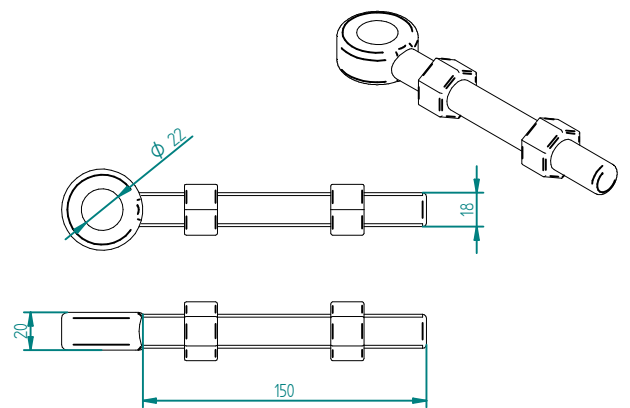

Item	Component Name	Quantity
A	PALI-SLI-2415 - PALISADE GATE SLIDER 2.4m X 1.5m WIDE	1
B	PALI-CAT-2415 - PALISADE GATE CATCH 2.4m X 1.5m WIDE	1
C	PALI-POS-1014 - 2.4m HIGH BOLT DOWN PALISADE HINGE GATE POST 100X100 BOX SECTION	2
D	ACCS-GEN-0001 - ADJUSTABLE GATE EYE BZP 130-150mm CW 20	4
E	ACCS-GEN-0101 - UNIVERSAL GATE DROP BOLT	2
F	TRIPLE POINT PALE / ROUND & NOTCHED / SINGLE POINT. ON REQUEST	18
G	ACCS-PAL-0002 - M8 X 25mm BOLT / ACCS-PAL-0003 - M8 SNAP OFF NUT FOR SECURITY BOLTS	36
H	ACCS-RIB-0003 - 60x60 BLACK RIBBED INSERTS	4
I	ACCS-RIB-0006 - 100X100 BLACK RIBBED INSERTS	2

NAME	DATE	TITLE
LT	13/07/21	PALI-KIT-2562 - 2.4m X 3.0m WIDE TRIPLE POINTED DOUBLE LEAF BOLT DOWN PALISADE GATE KIT
TOLERANCE	± 2mm Unless Stated Otherwise	FirstFence® First Fence Ltd, Kiln Way, Swadlincote, Derbyshire, DE11 8EA 01283 512 111 sales@firstfence.co.uk
3RD ANGLE	SIZE A2	REV A
WEIGHT: 161.1 kg	SHEET 4 OF 6	

2.4m HIGH BOLT DOWN PALISADE HINGE GATE POST 100X100 BOX SECTION

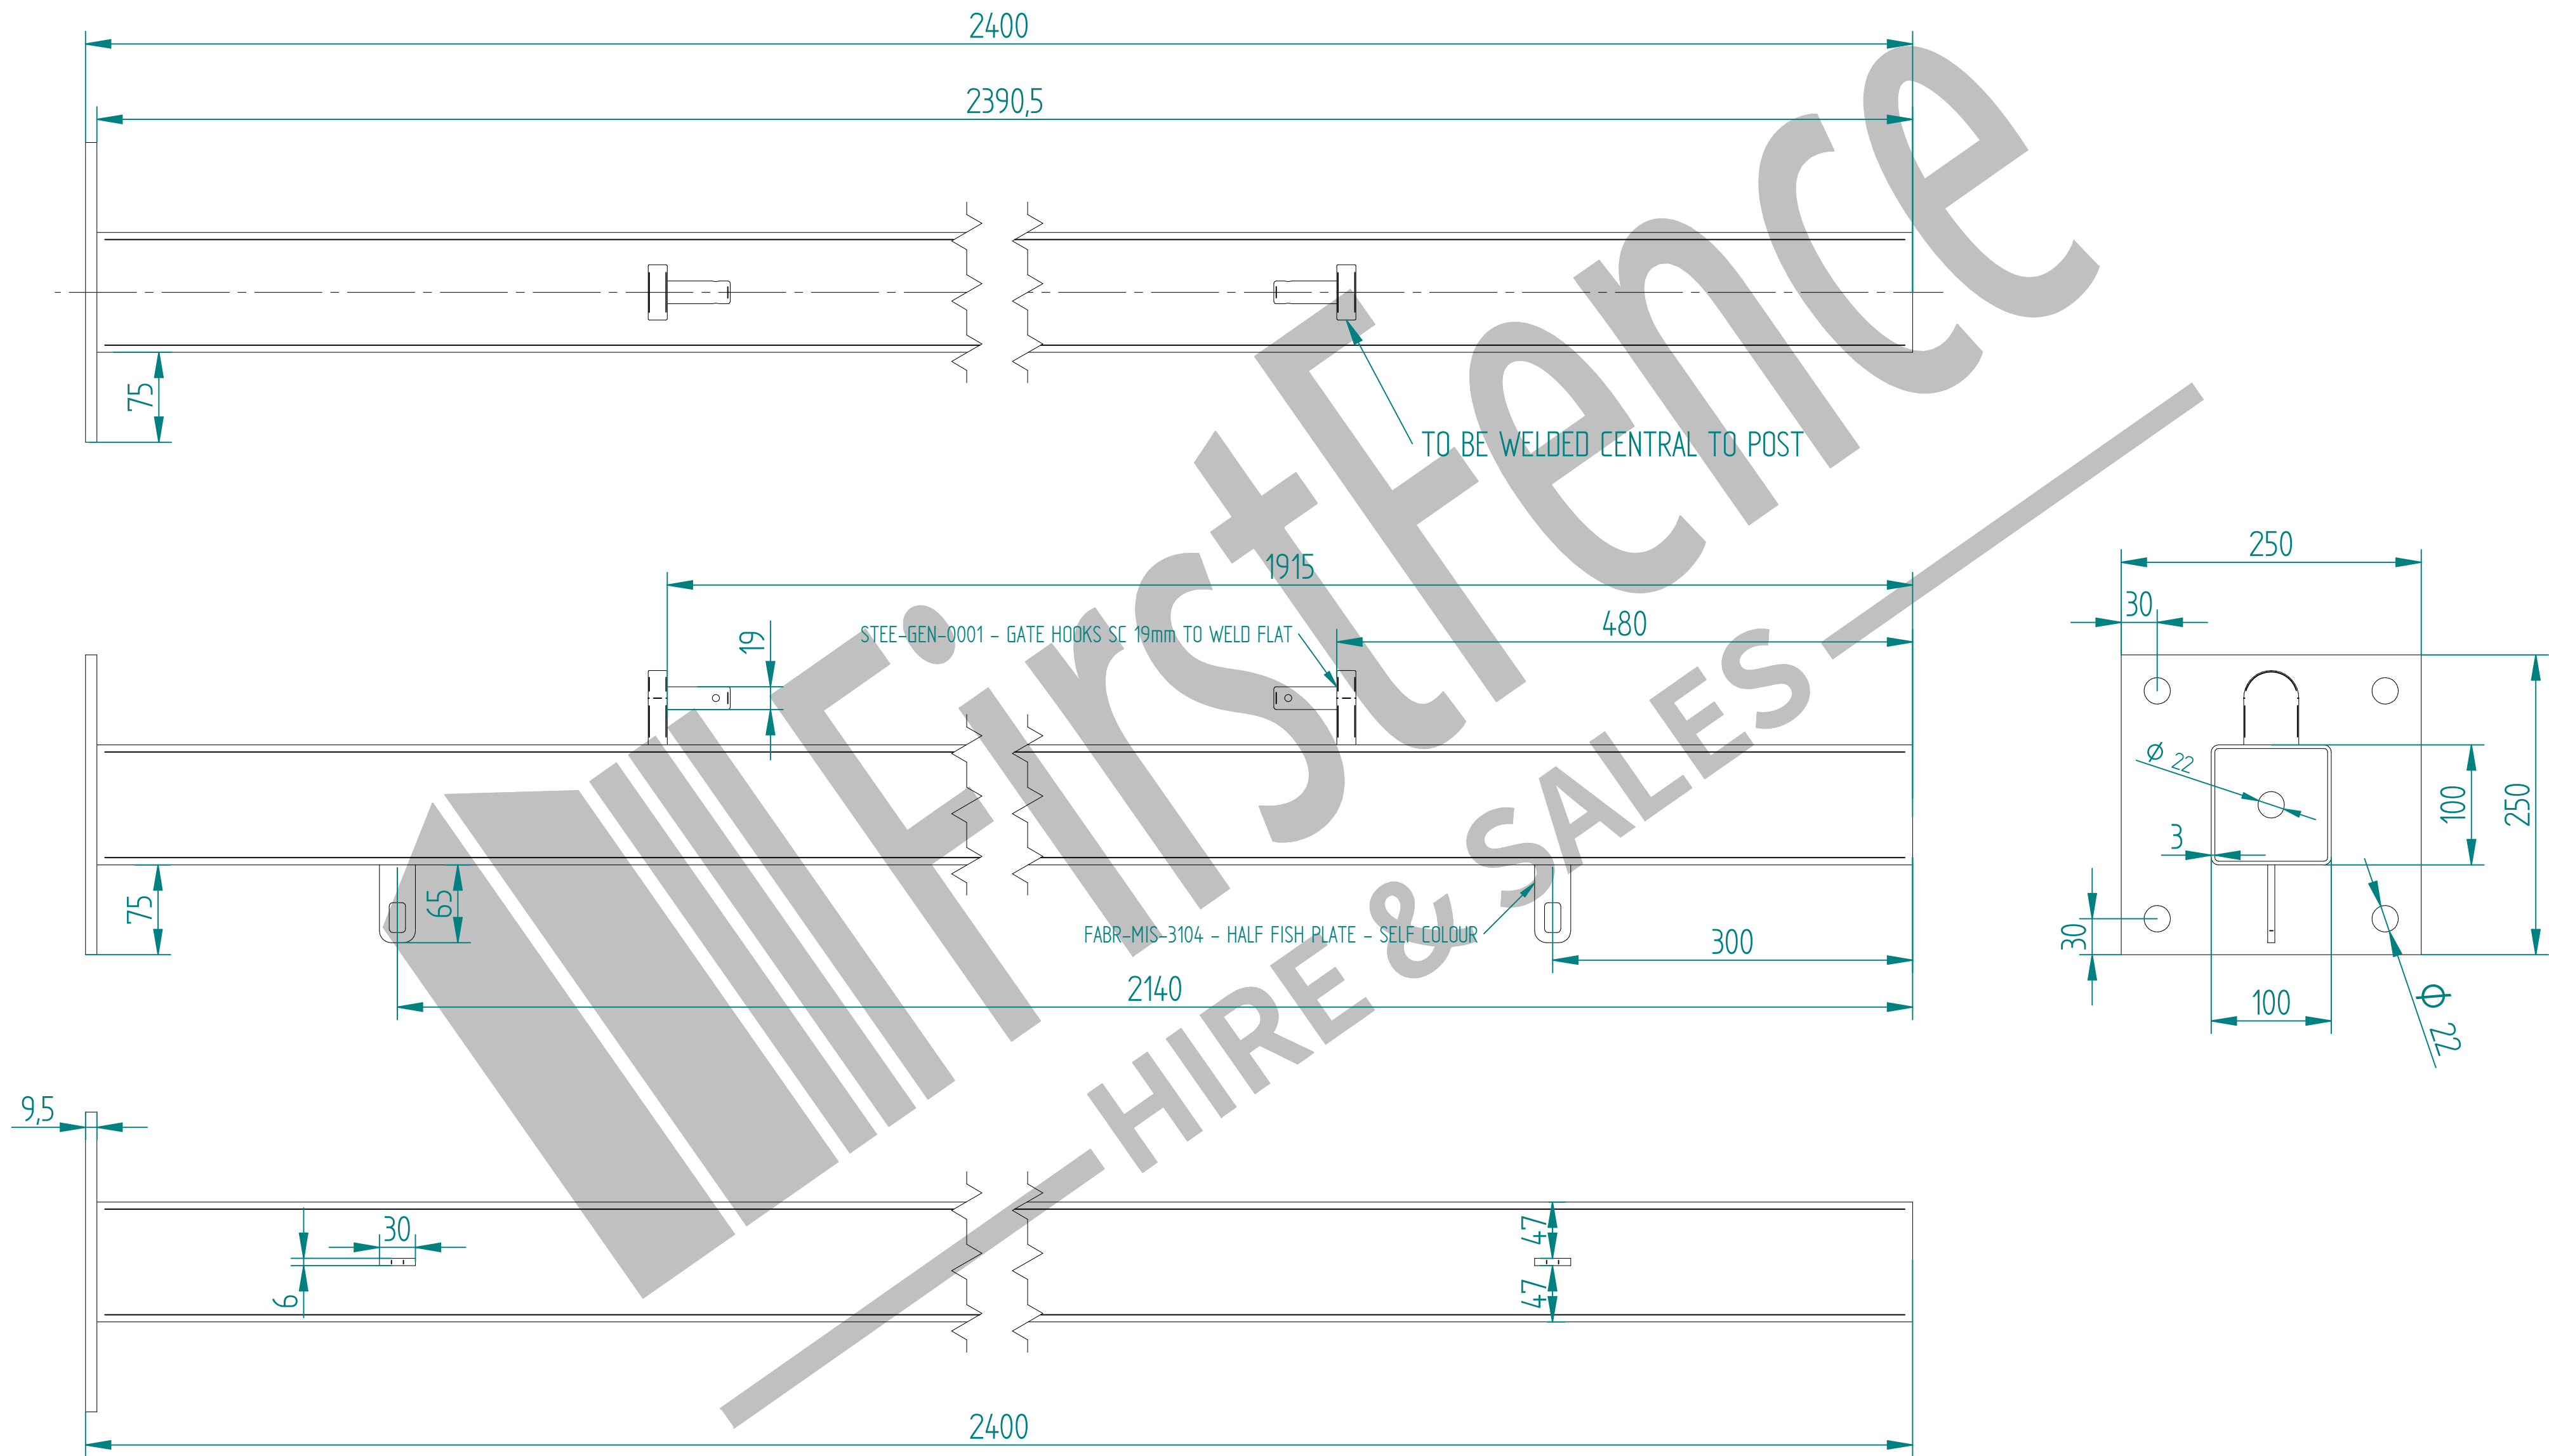

NAME	DATE	TITLE
LT	13/07/21	PALI-POS-1014-2.4m HIGH BOLT DOWN PALISADE HINGE GATE POST 100X100 BOX SECTION
TOLERANCE	± 2mm Unless Stated Otherwise	
3RD ANGLE		
SIZE A2		
WEIGHT: 26.9 kg		

FirstFence®

HIRE & SALES

First Fence Ltd, Kiln Way, Swadlincote, Derbyshire, DE11 8EA
01283 512 111 sales@firstfence.co.uk

NOTE: SHOULD ANY DISCREPANCIES BE FOUND WITH THIS DRAWING, PLEASE INFORM FIRSTFENCE. COPYRIGHT OF THIS DRAWING IS OWNED BY FIRSTFENCE LIMITED.

REV A