93/62/04925/W2

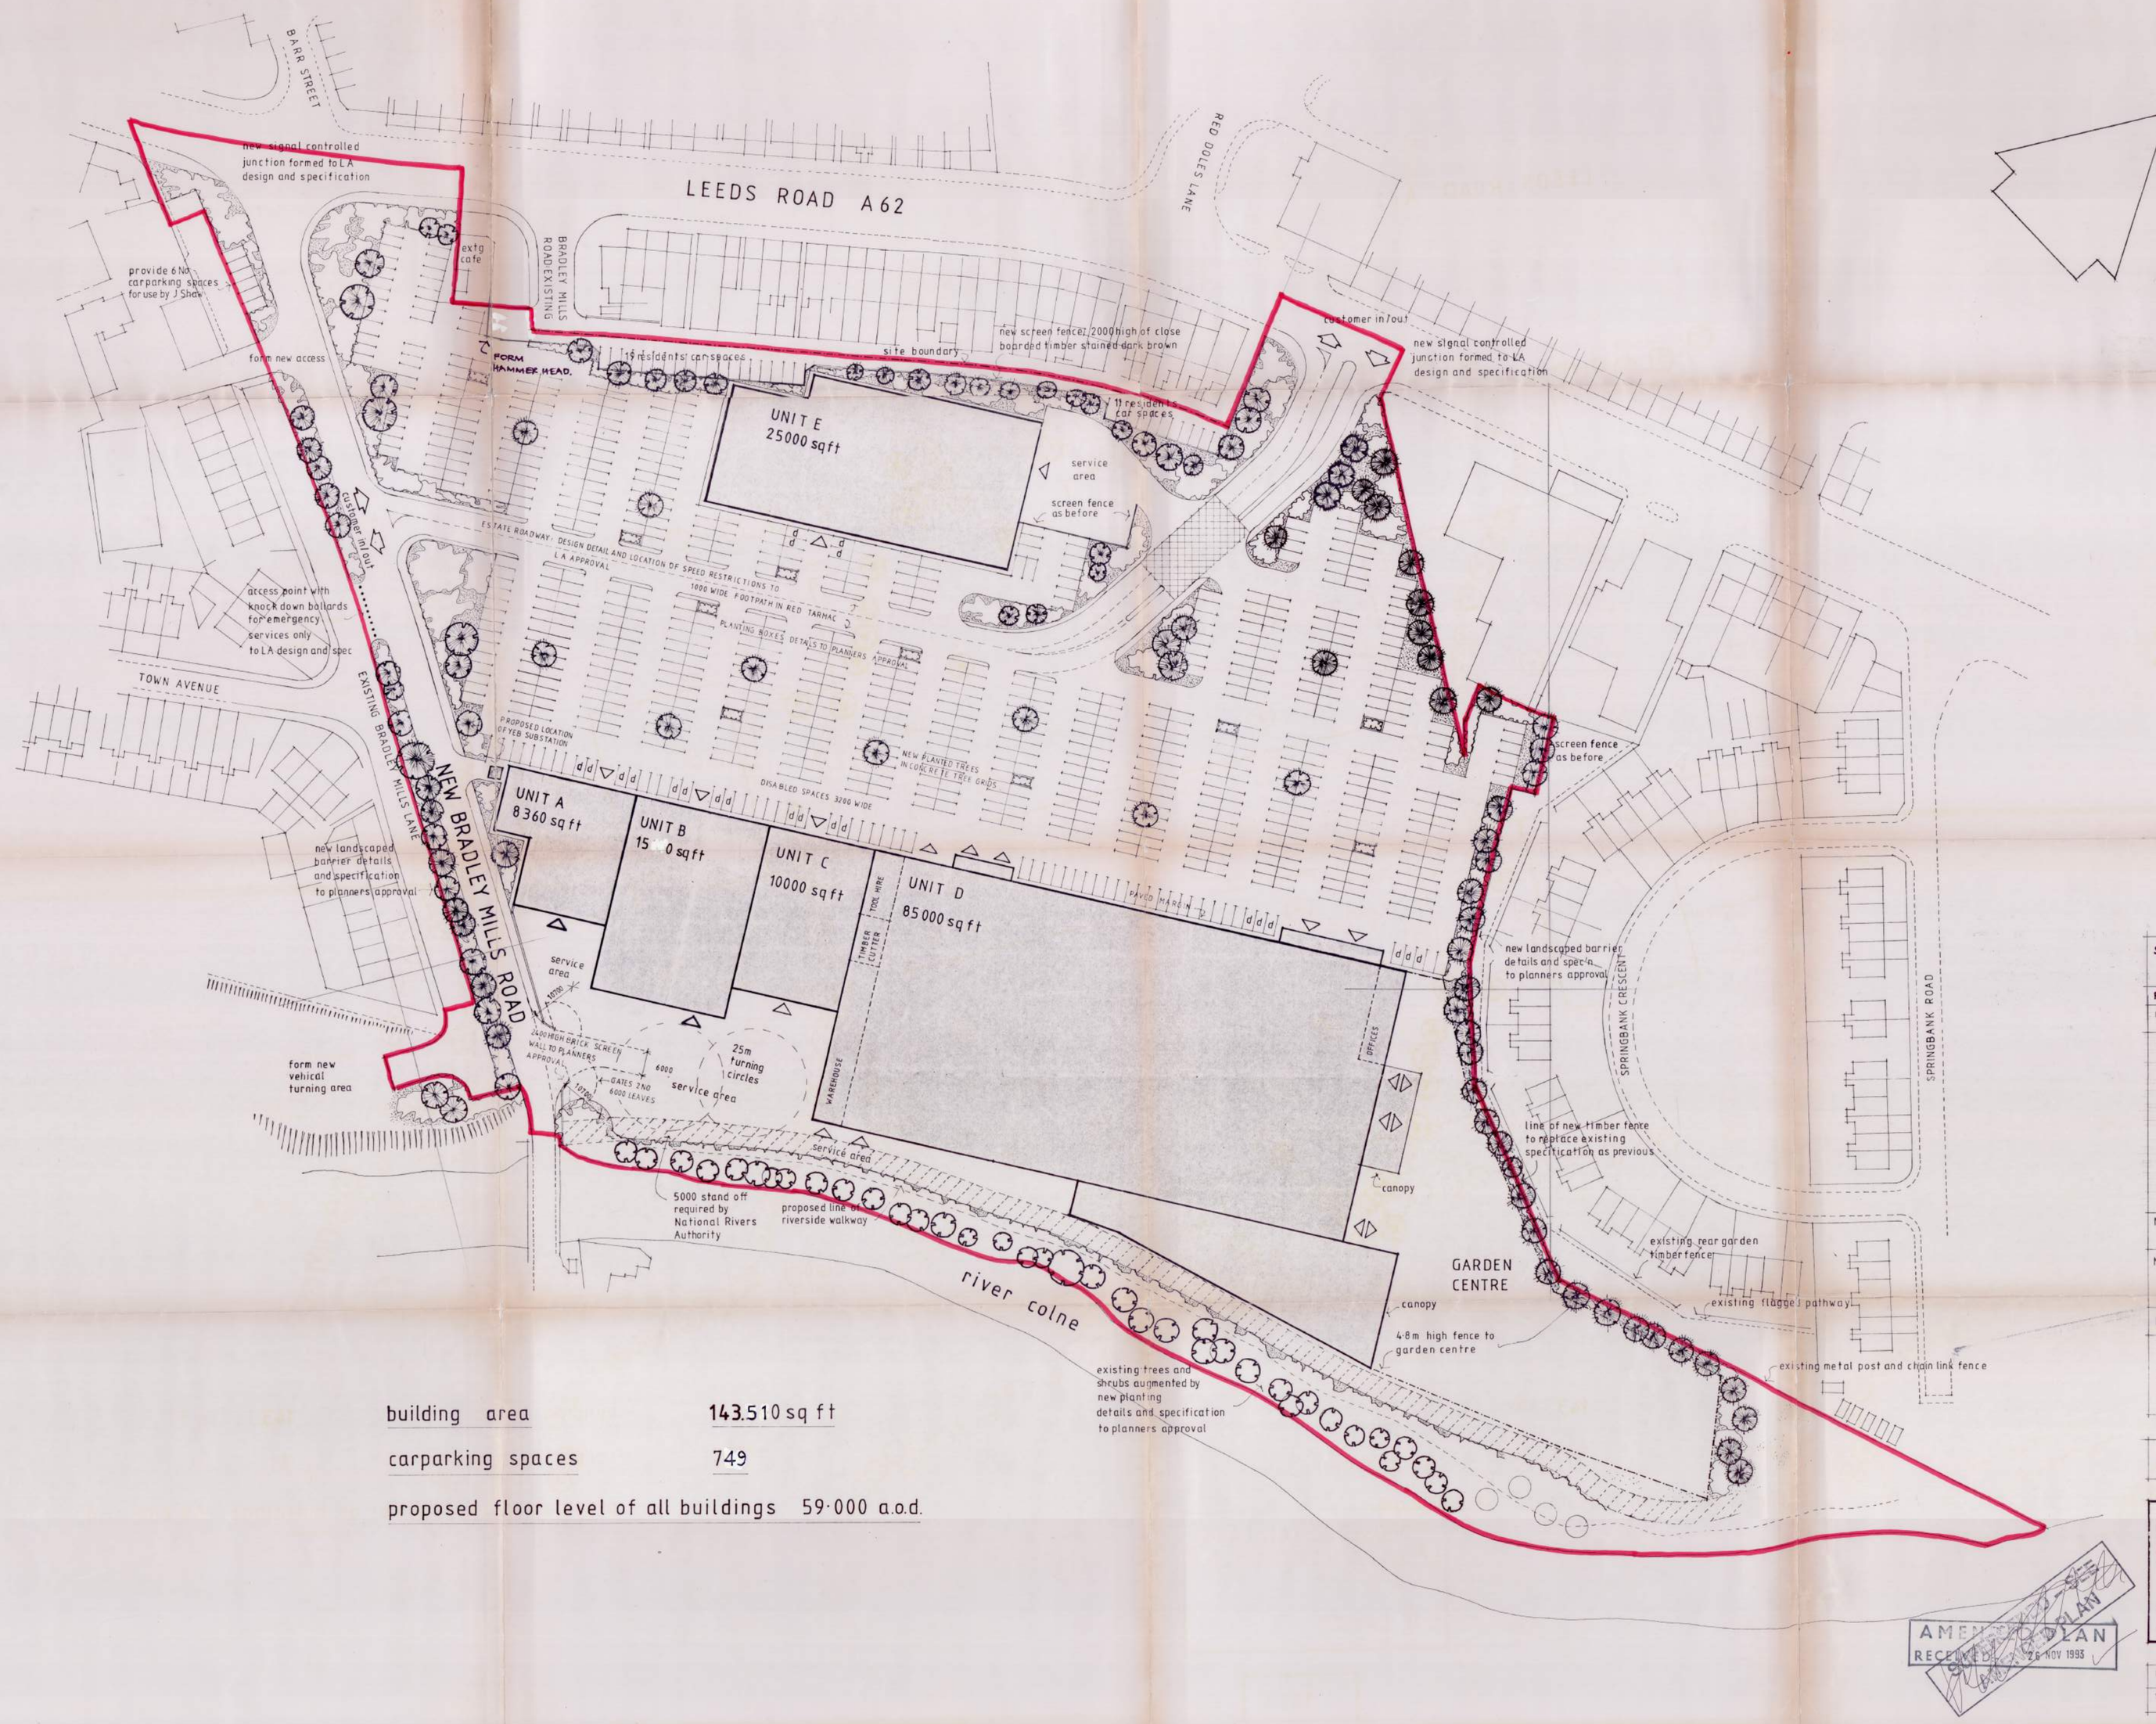

building area	143.510 sq ft
carparking spaces	749
proposed floor level of all buildings	59·000 a.o.d.

S.	HAMMER HEAD ADDED BY BRADLEY MILLS ROAD. UNIT B INCREASED TO 15150. CAR SPACES REDUCED BY 2.	26·11·93
R	IANORE REV R.	26·11·93.
Q	UNIT E INCREASED TO 25,000 SQFT.	25·11·93.
P	SLIGHT ALIGNEMENT OF NEW BRADLEY MILLS ROAD, WESTERN END OF BRADLEY MILLS LANE INCREASED. CAR PARKING ADDED FOR USE BY J. SHAW. TURNING SPACE INDICATED TO EXISTING BRADLEY MILLS ROAD. PROPOSED SUB RE. LOCATED REQUIREMENTS OF NATIONAL RIVERS AUTHORITY ADDED. UNIT A INCREASED TO 8360 SQFT SHAPE OF UNIT 'B' REVISED SERVICE AREA ADJACENT INCREASED. CANOPY TO REAR OF UNIT 'D' REVISED GARDEN CENTRE AREA INCREASED EASTERN BOUNDARY REV'D LANDSCAPING ADDED.	25·11·93.
N	unit F added IGNORE THIS REVISION	
M	service area to units ABCD rev'd landscaping rear of unit E increased. landscape barrier increased locally to rhs of unit D	21·10·93
L	REDRAWN	16·10·93

SEBEL HOUSE PROPERTIES LTD
3RD FLOOR · UNION HOUSE
21 VICTORIA ST LIVERPOOL L1 6BD
TEL 051 236 5345 FAX 051 236 4671

HUDDERSFIELD

PROPOSED RETAIL PARK
LEEDS RD HUDDERSFIELD

SITE LAYOUT

AMENDED PLAN
RECEIVED 26 NOV 1993

DATE 14·10·93	DRG NO	181·4	REV
SCALE 1:500			S