

ARCHITECTURE | PLANNING | DESIGN

Malkin Farm  
Brow Lane  
Holmfirth  
HD9 2RJ  
07946872499  
[paul@paulmatthewsarchitectural.co.uk](mailto:paul@paulmatthewsarchitectural.co.uk)  
[www.paulmatthewsarchitectural.co.uk](http://www.paulmatthewsarchitectural.co.uk)

Company Registration Number: 09898149 – Company  
Registered in England and Wales


Project  
Certificate of Lawfulness for Erection of Dormer  
Roof Extension and Internal Alterations to  
Dwelling at, Long Ing Farm, Shaw Lane, Holmfirth,  
HD9 2PY  
Client

Mr G Palin


Drawing Title/Issue

General Arrangement as Existing


|       |         |            |           |
|-------|---------|------------|-----------|
| scale | date    | sheet size | dwg. no.  |
| 1:100 | 02/2024 | A2         | 24/984/03 |

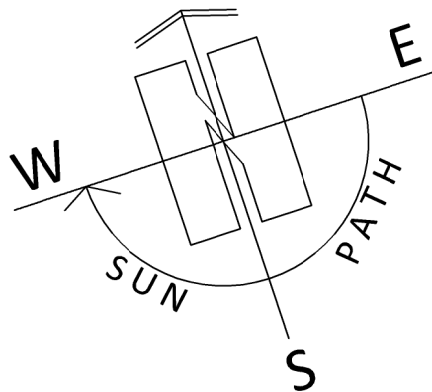


South West Elevation  
(Side)

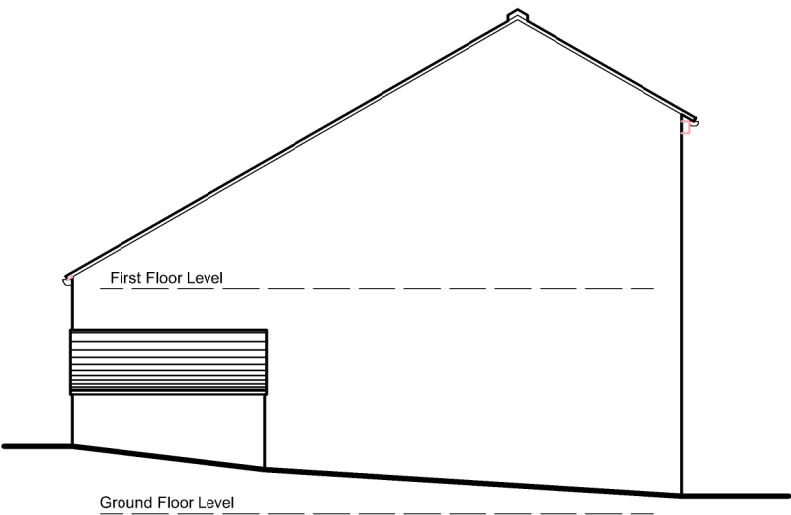

Ground Floor Plan

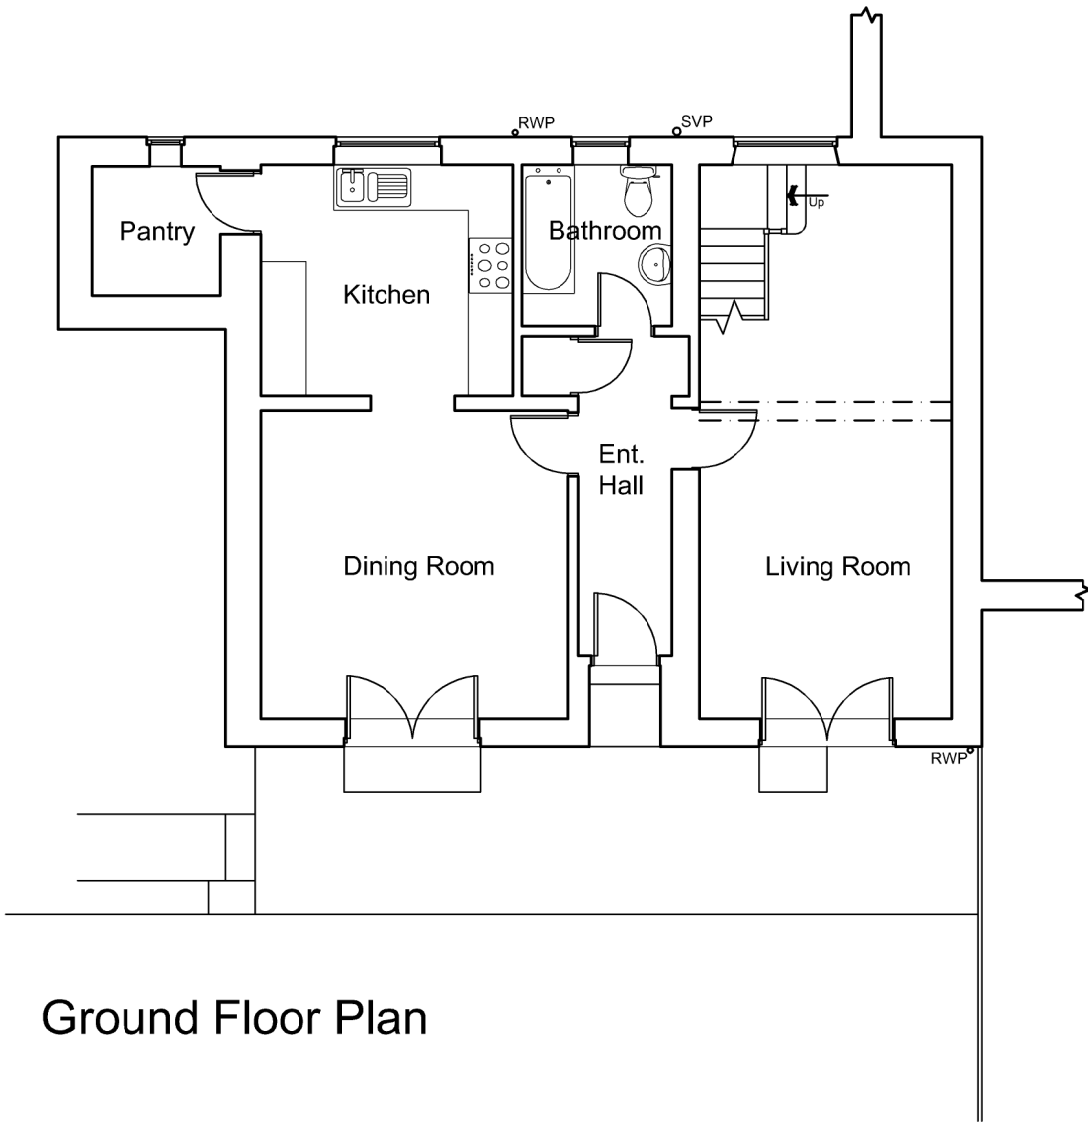


South East Elevation  
(Front)

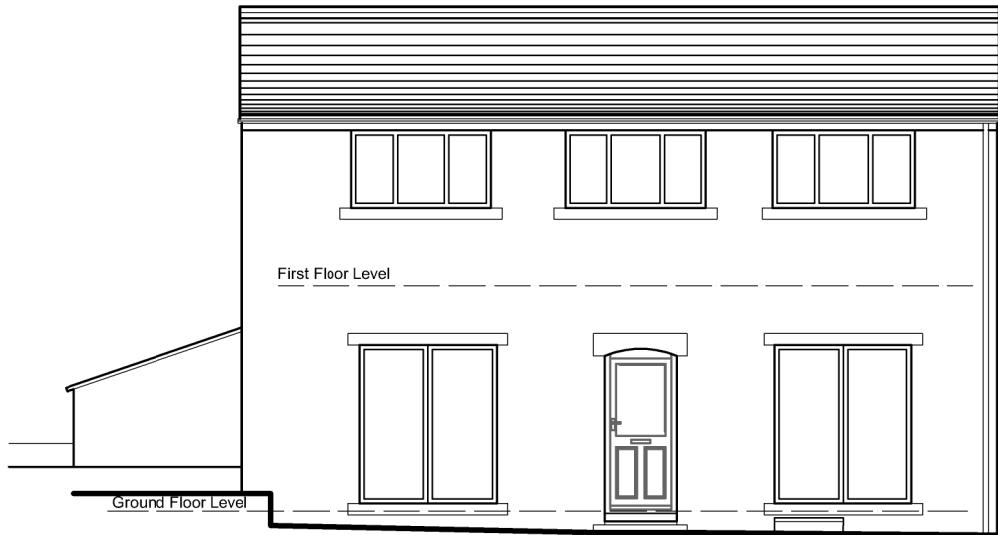

North West Elevation  
(Rear)



First Floor Plan

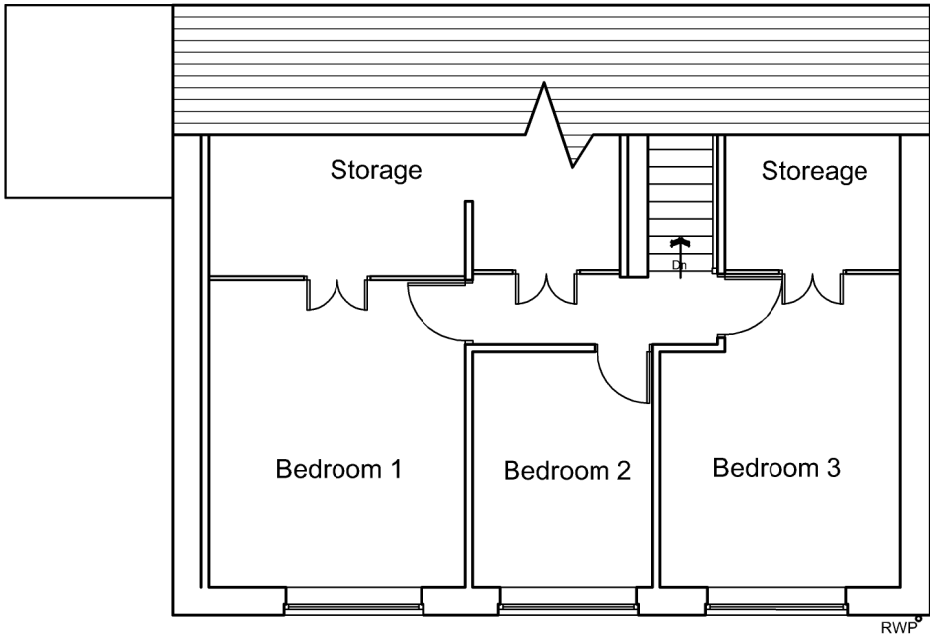

1:100

