


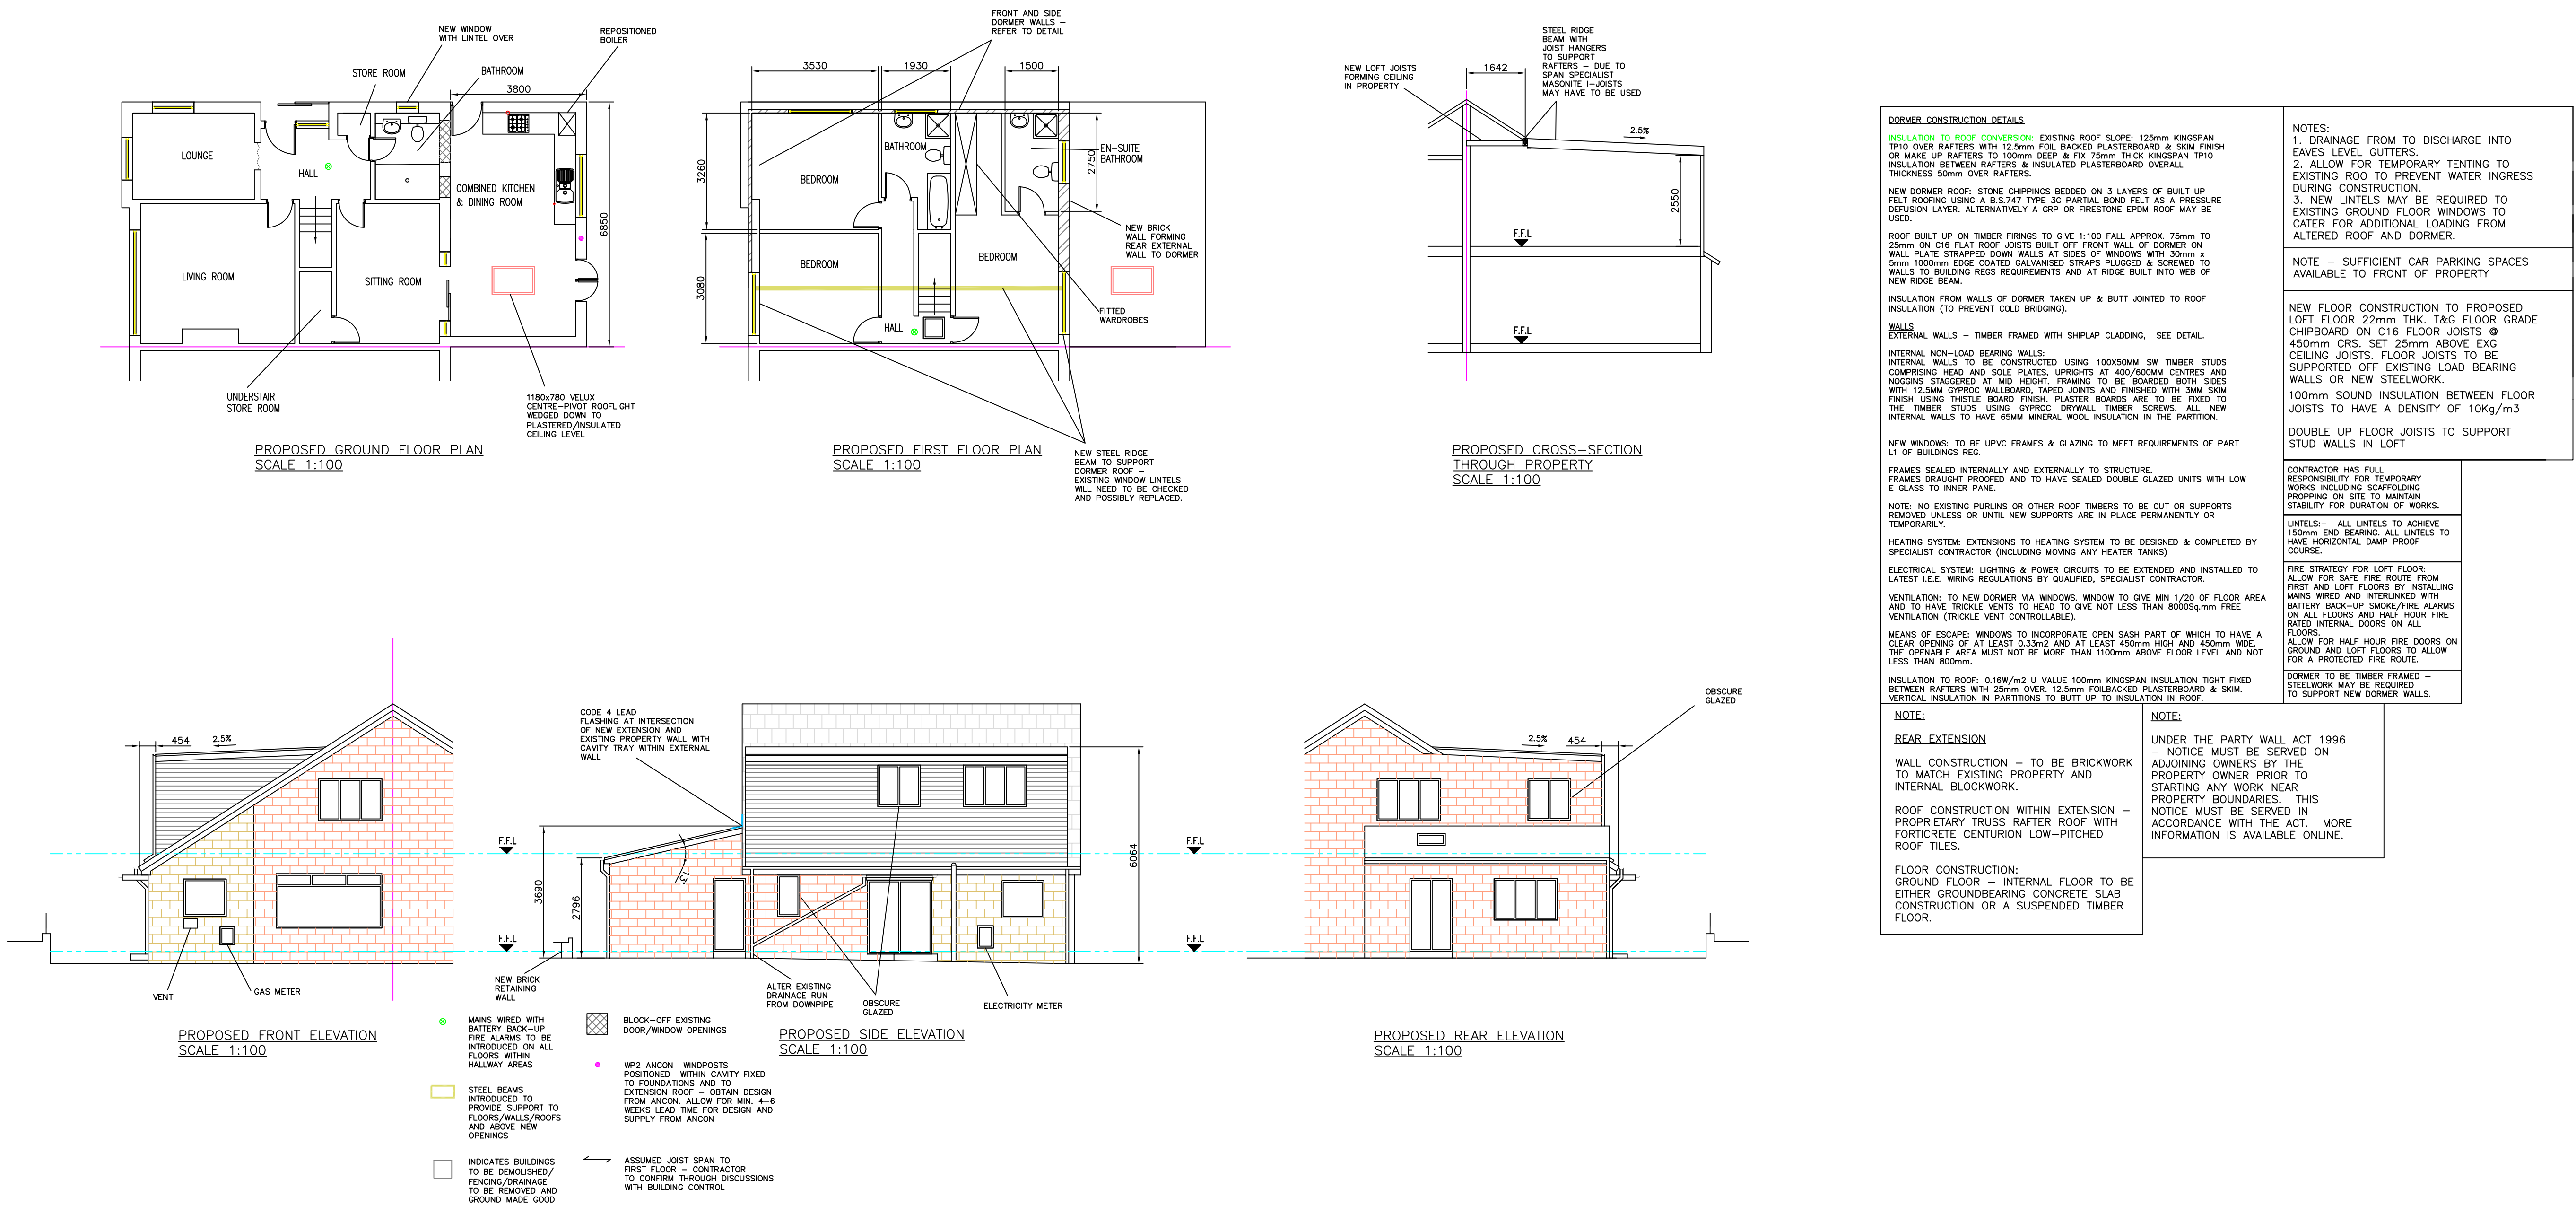

NOTE - THIS DRAWING IS FOR PLANNING PURPOSES ONLY - FURTHER DETAILED DRAWINGS WILL BE REQUIRED AS PART OF A BUILDING REGULATIONS APPLICATION.

NOTE - DO NOT SCALE OFF DRAWING. DIMENSIONS TO BE CONFIRMED ON SITE

ALL DIMENSIONS IN MM

NOTE - THIS DRAWING IS TO BE READ IN CONJUNCTION WITH DRAWING NO. S03 - WORK SPECIFICATION

WHITE SHIPLAP CLADDING

38 X 19 TANALISED BATTENS

TYVEK BREATHABLE MEMBRANE (OR SIMILAR)

18MM WBP PLYWOOD

70MM KINGSPAN THERMAWALL OR EQUIVALENT INSULATION BETWEEN TIMBERS

WITH 37.5MM KINGSPAN KOOLTHERM INSULATED PLASTERBOARD OR EQUIVALENT

VAPOUR CONTROL LAYER

12.5MM PLASTERBOARD & SKIM

DORMER SHIPLAP CLADDING DETAIL

SCALE 1:10

Revisions		Planning Application for:
Date	Apr 2024	
		Side Dormer and Rear Extensions
		136 Carlinghow Lane, Batley
		Drawing Title:
		Proposed Plans and Elevations
		Drawing No:
		S02
		Rev B
		Scale: As shown
		Paper Size: A0