


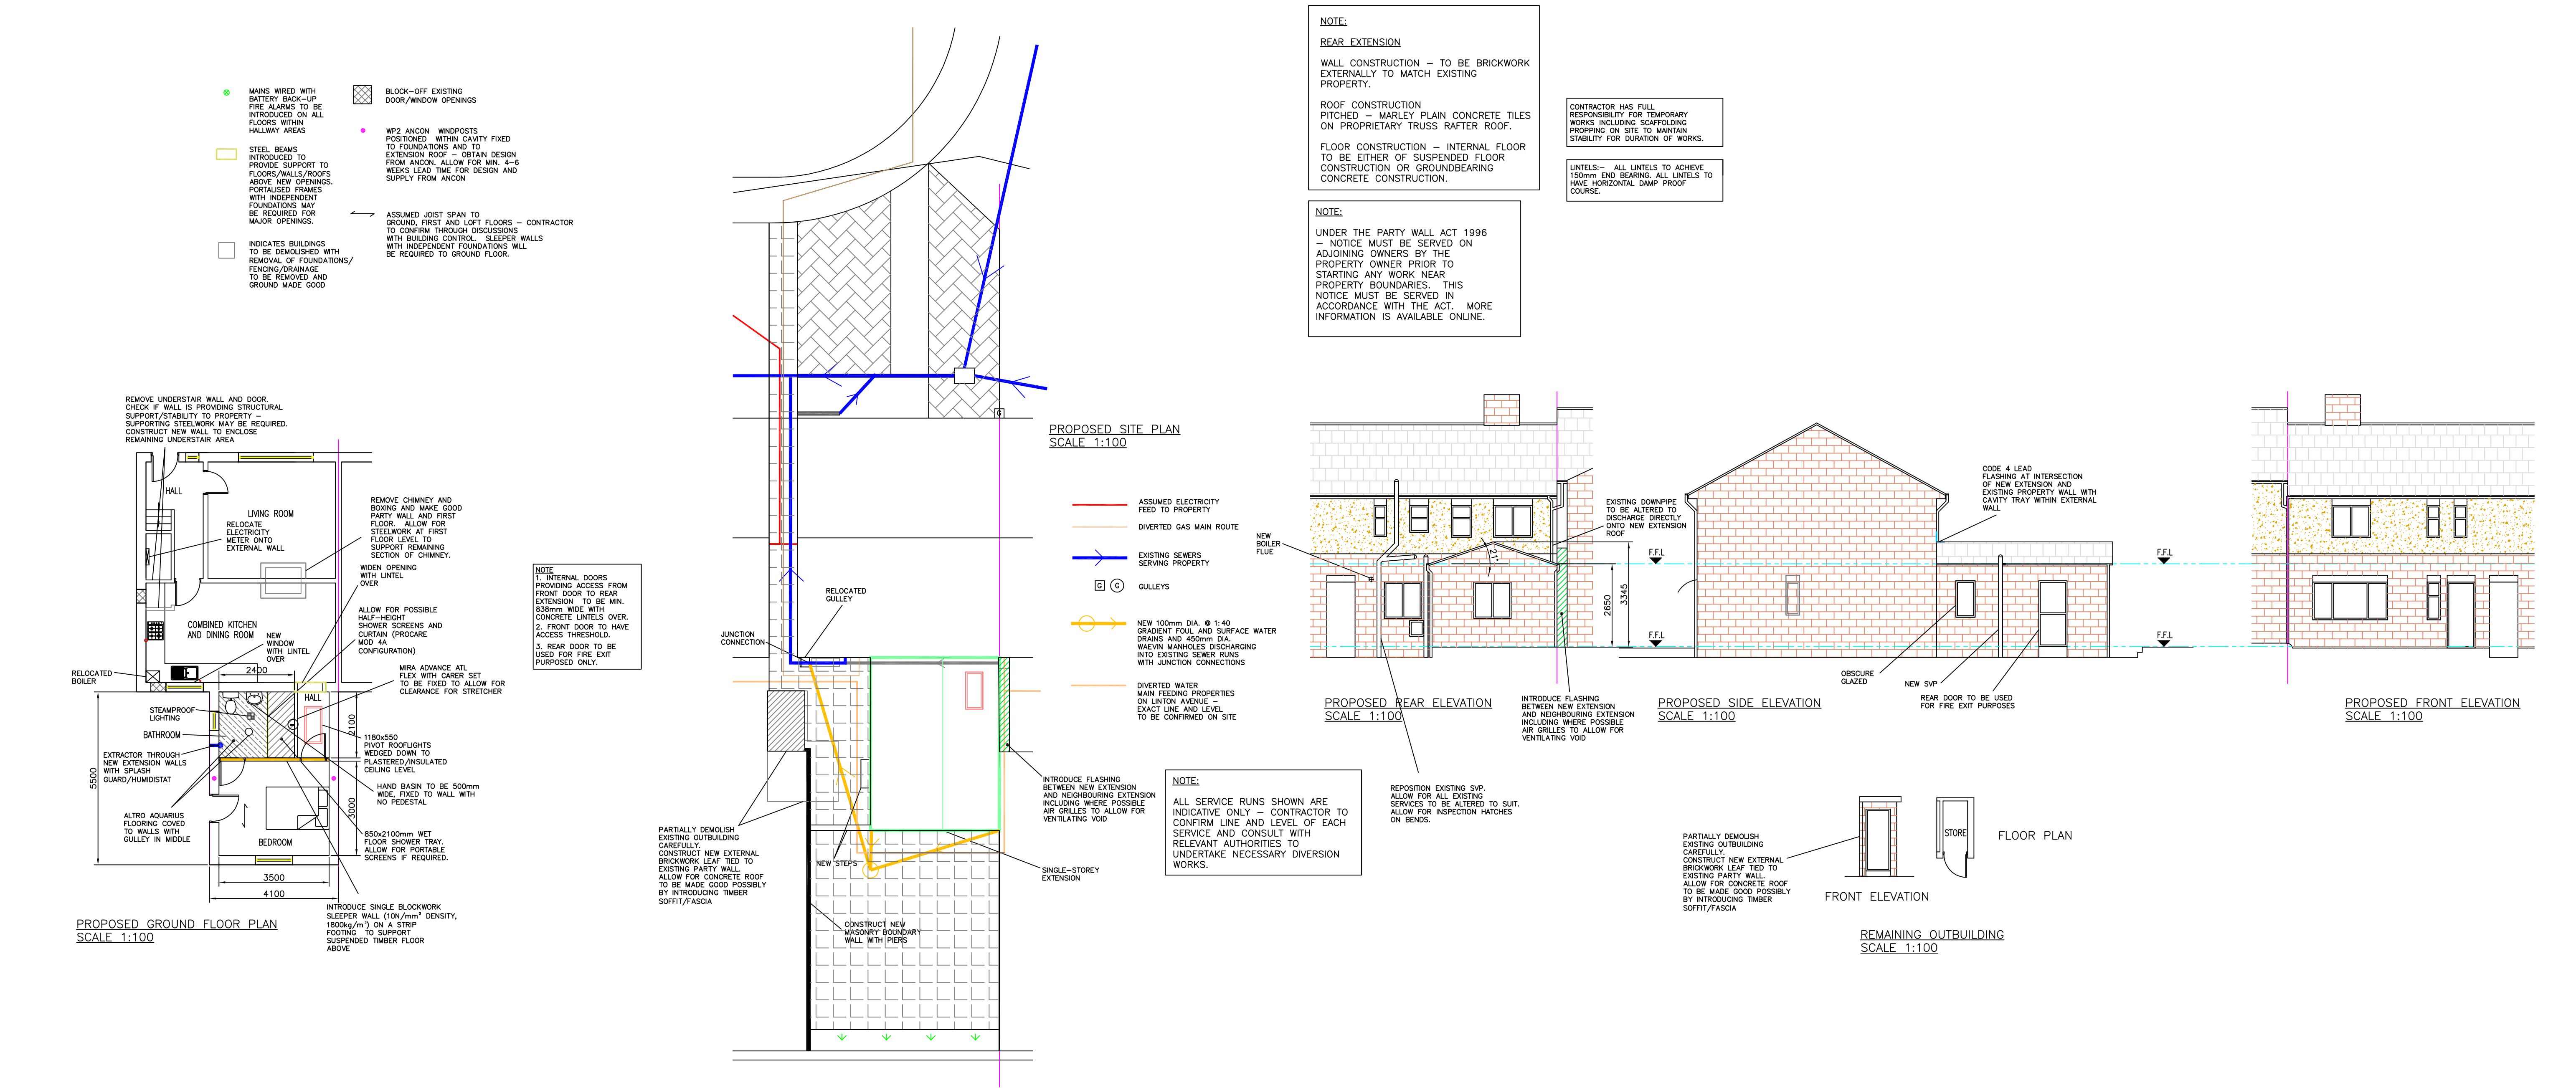

NOTE – THIS DRAWING IS FOR PLANNING PURPOSES ONLY – FURTHER DETAILED DRAWINGS WILL BE REQUIRED AS PART OF A BUILDING REGULATIONS APPLICATION.	NOTE – DO NOT SCALE OFF DRAWING. DIMENSIONS TO BE CONFIRMED ON SITE		NOTE – THIS DRAWING IS TO BE READ IN CONJUNCTION WITH DRAWING NO. S03 – WORK SPECIFICATION	Revisions				Planning Application for:	
	ALL DIMENSIONS IN MM	Date		Apr 2024	Disabled Adaptation Work		Rev F		
				16 Linton Avenue, Batley					
				Drawing Title:					
				Proposed Plans and Elevations					
				Drawing No:					
				S02					
				Scale: As shown					
				Paper Size: A1					