

Remove existing roof and chimney stack
Retain and reuse same red double
roman tiles to roof


First floor extension gable eaves details
to both sides to match existing character
of gable eaves details

Breeze block walls with 'K' render finish

Red double roman tiles to leanto roof


All new windows and external doors to
have natural stone headers and cills so
as to retain existing character of the
windows.

White pvc doors and windows

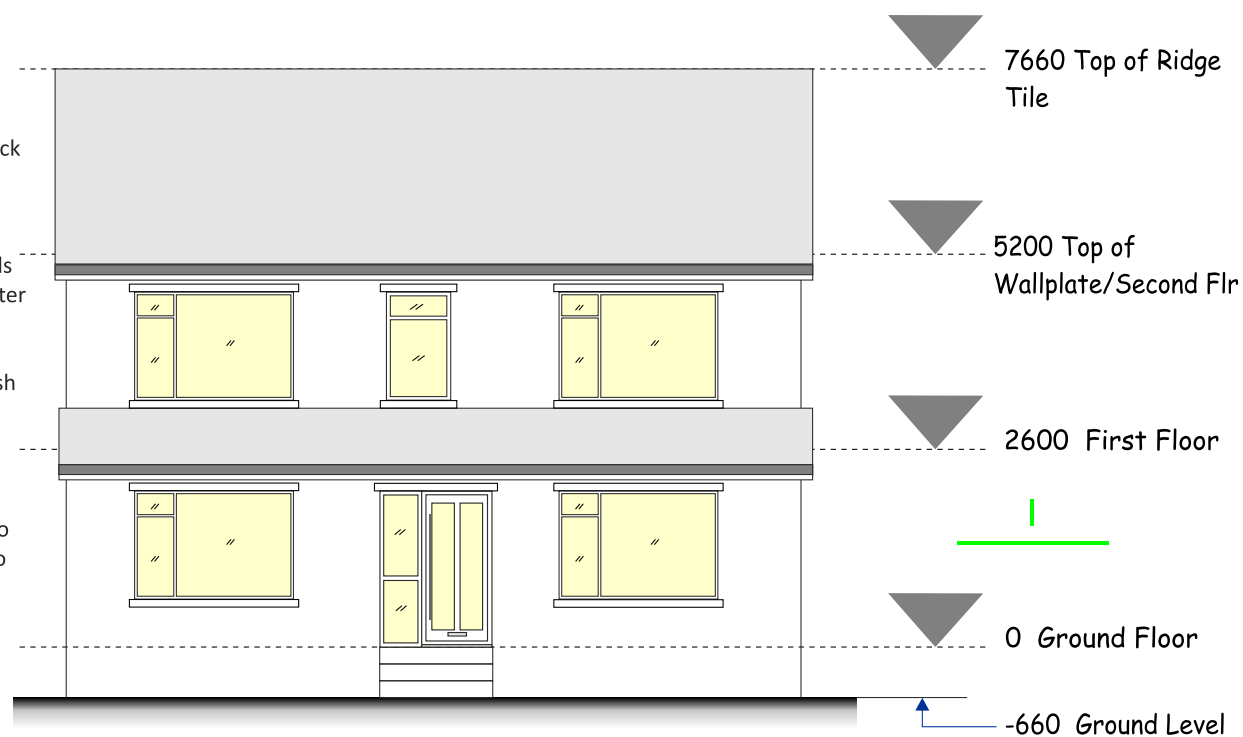

Proposed Front Elevation
Scale 1:100 (Ref: HD45DB47v4)

Remove existing roof
and chimney stack

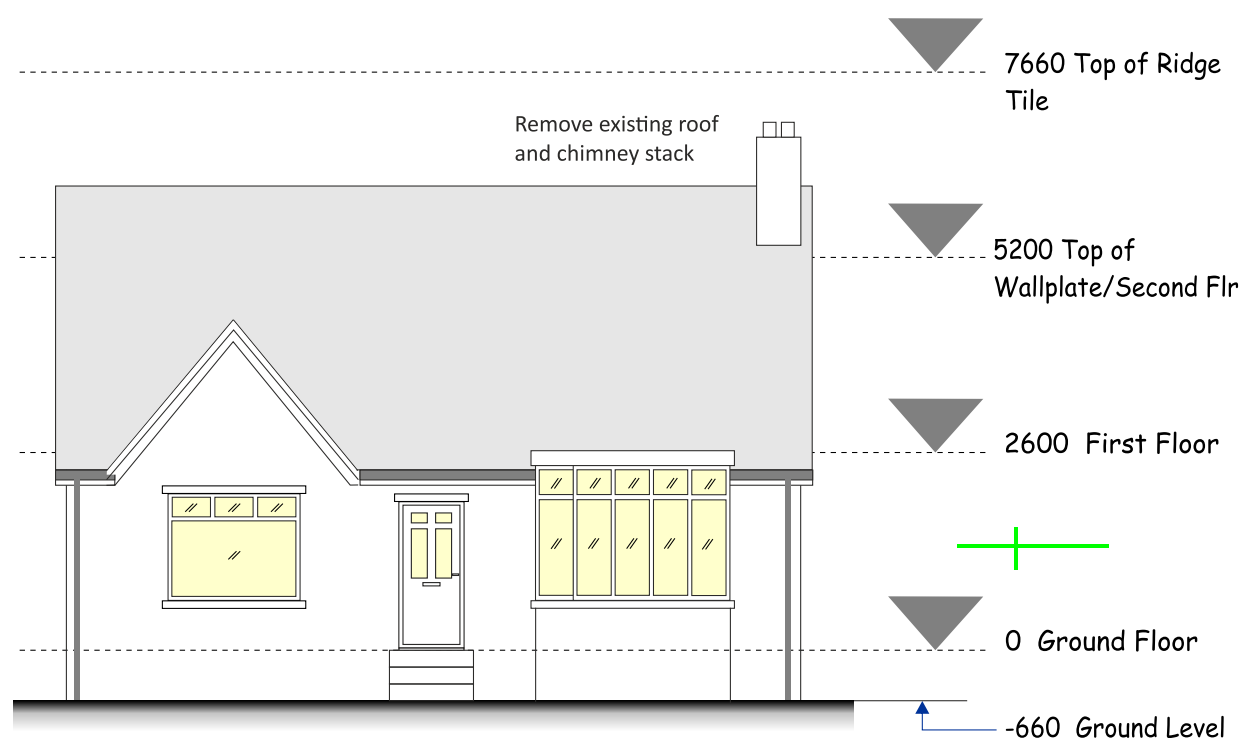

Existing Front Elevation
Scale 1:100 (Ref: HD45DB47v4)