






EXISTING
FRONT ELEVATION

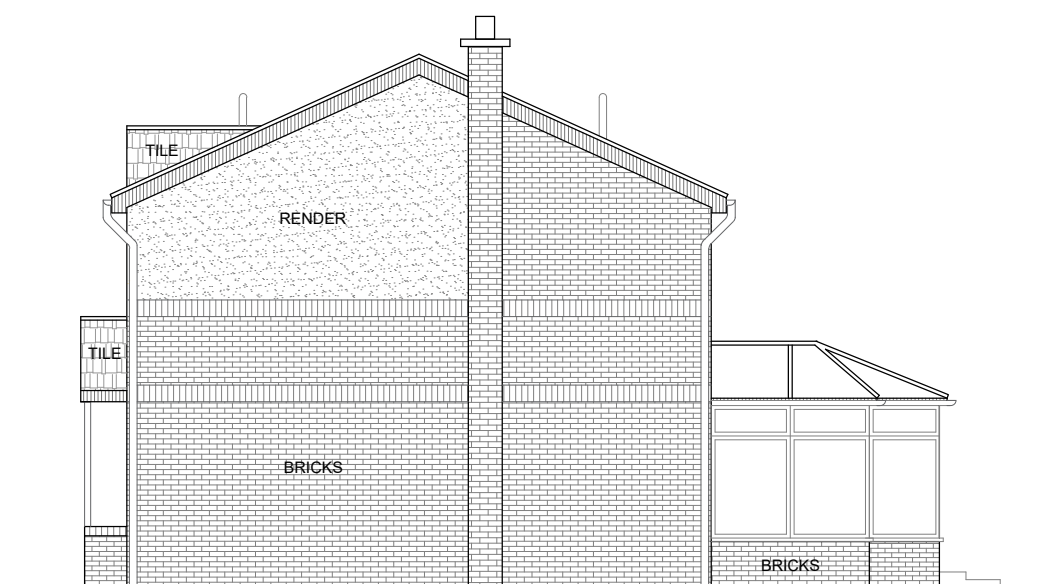


EXISTING
SIDE ELEVATION-1

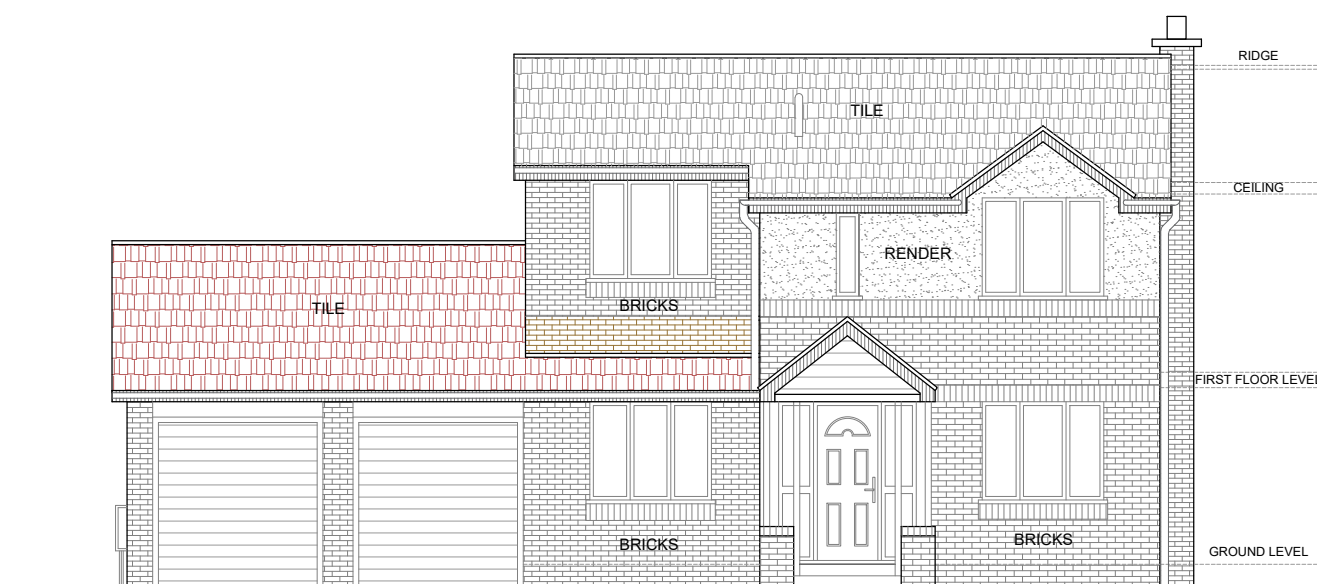


PROPOSED
FRONT ELEVATION

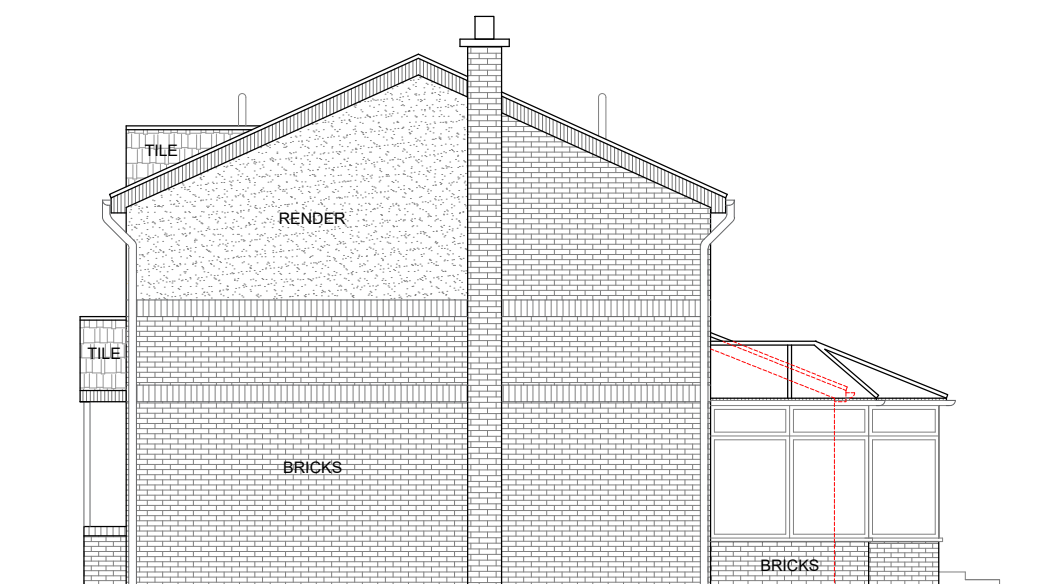


PROPOSED
SIDE ELEVATION-1

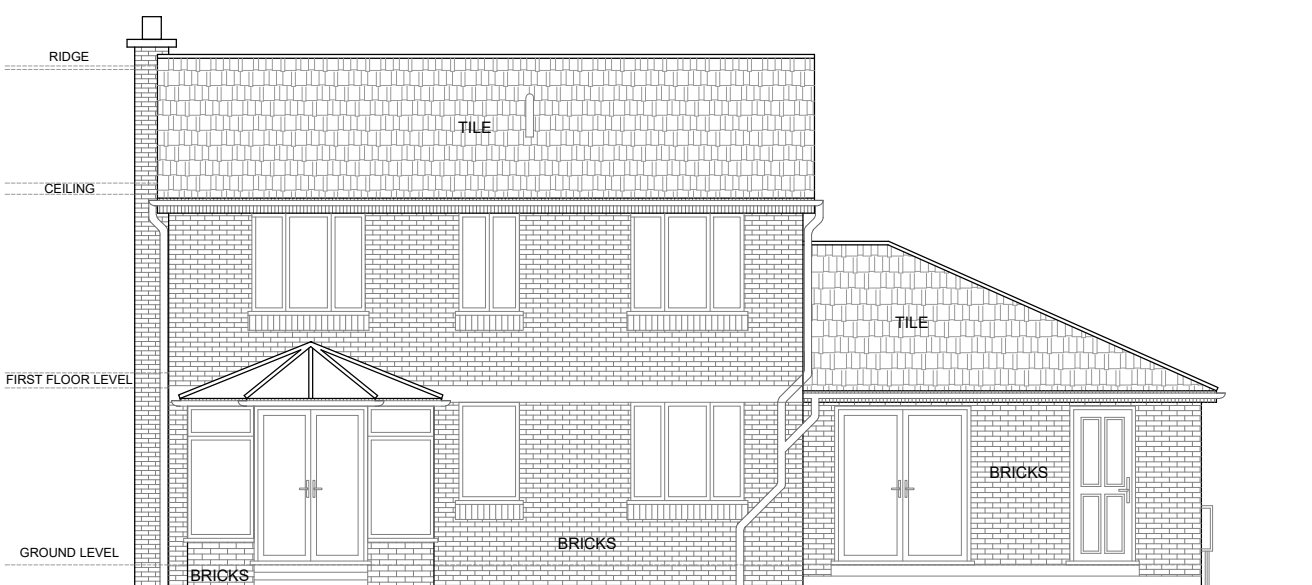


EXISTING
REAR ELEVATION

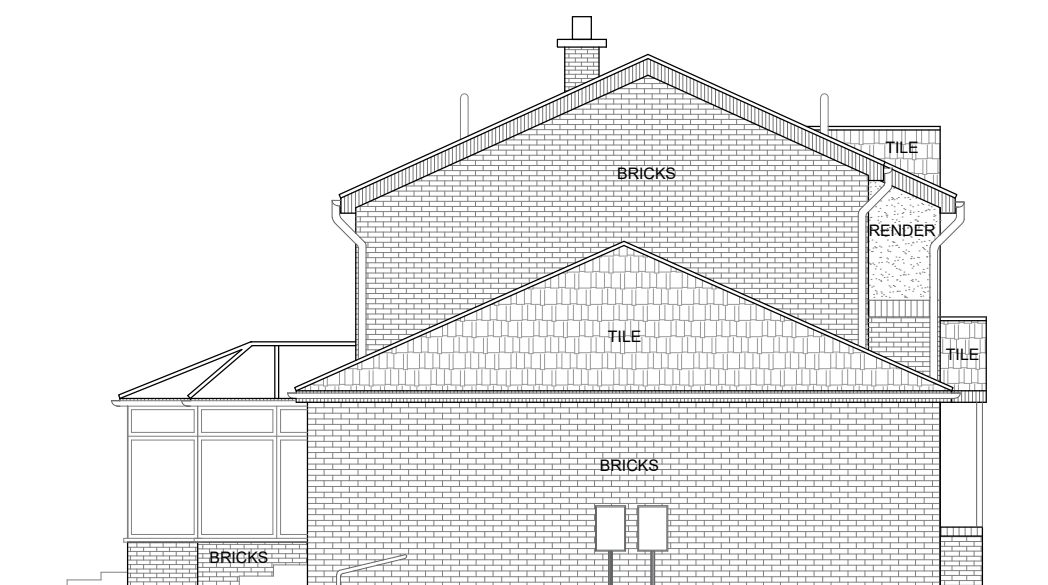

EXISTING
SIDE ELEVATION-2

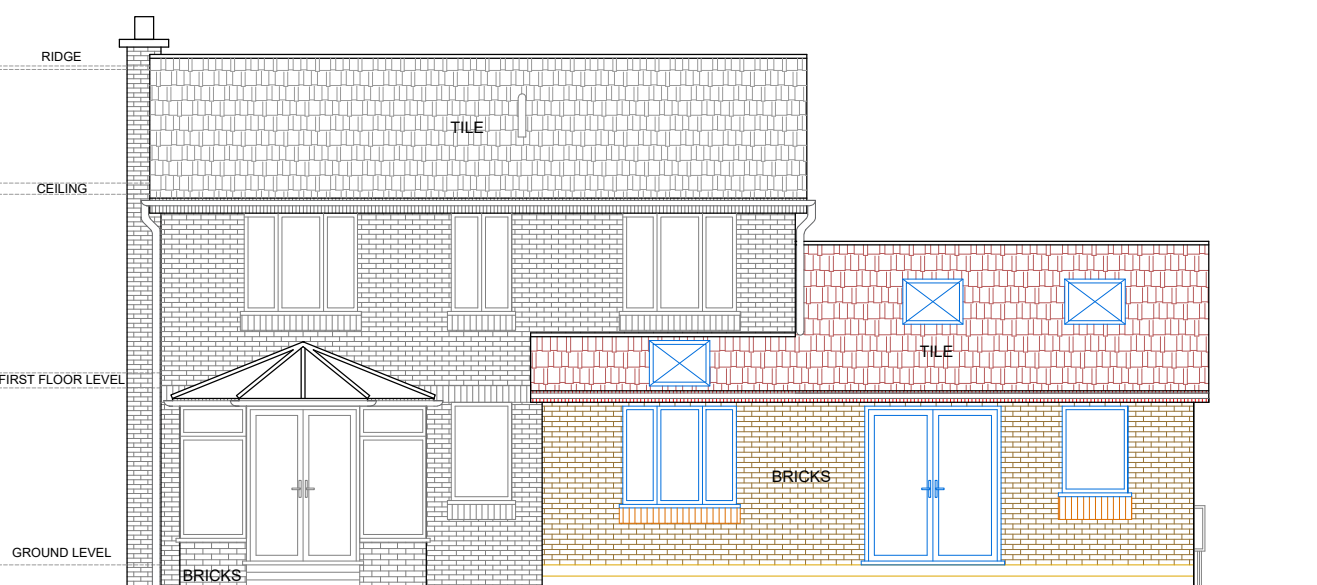


PROPOSED
REAR ELEVATION

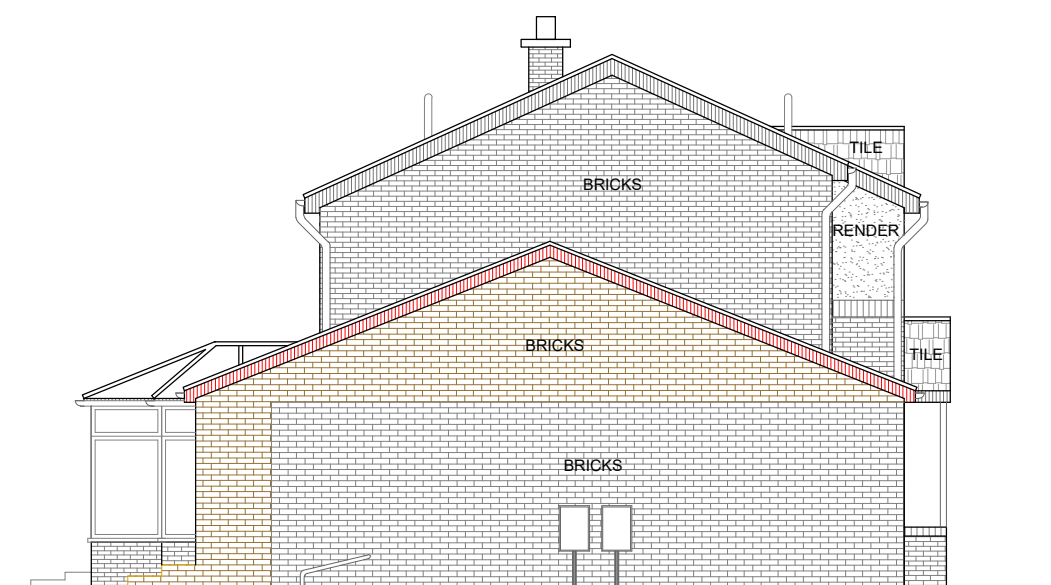


PROPOSED
SIDE ELEVATION-2

WALLS - BRICKS OR BLOCKS &
BRICK FACING TO MATCH EXISTING
ROOF - TILES MATCH TO EXISTING
WINDOWS - UPVC DOUBLE GLAZED WINDOWS
DOORS - UPVC DOUBLE GLAZED DOOR
ALL FINISHES TO MATCH EXISTING.

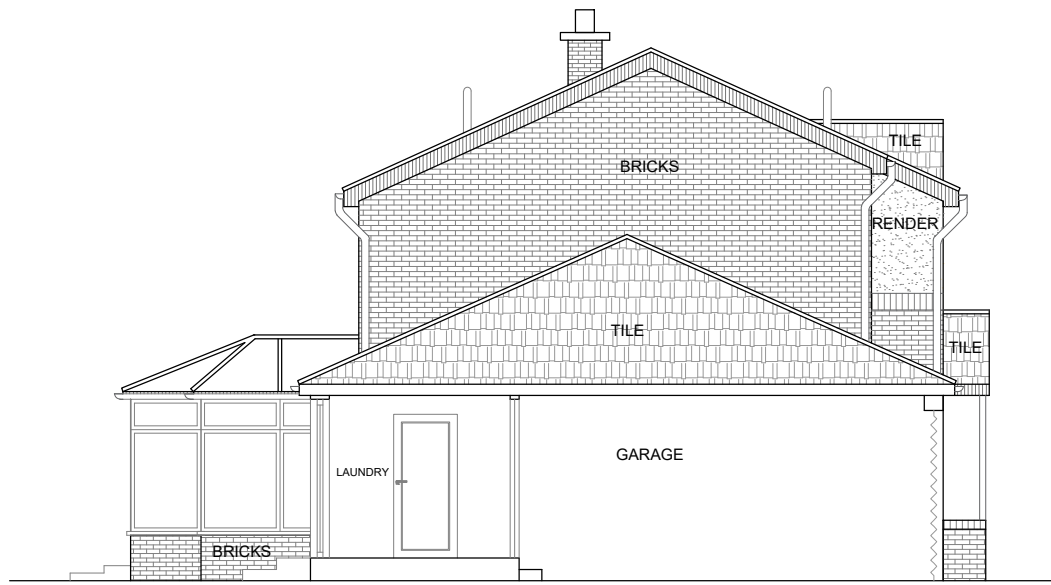


EXISTING
SECTION

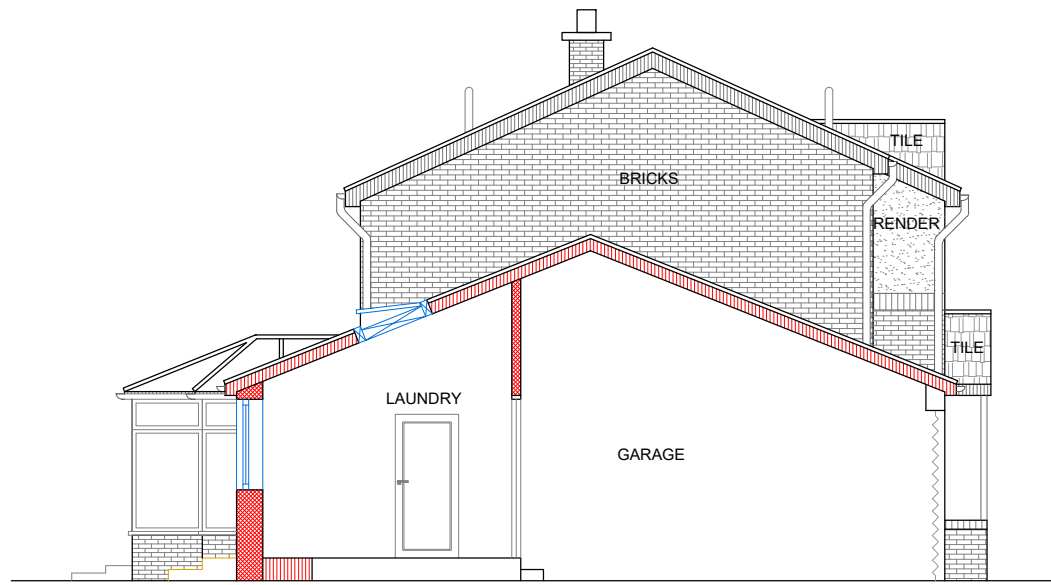

PROPOSED
SECTION

A	05.04.24	DA ISSUE AMENDMENT	GK BY

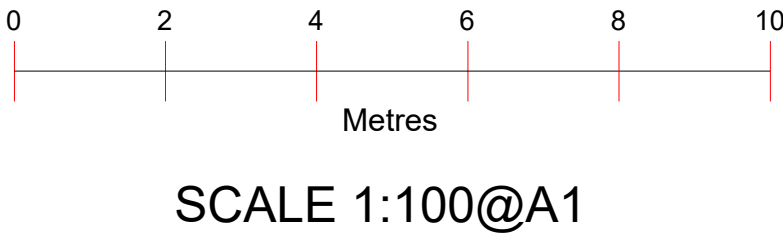

Project :
Proposed Single Story Rear Extension

Date : 05/04/24

Sheet Title :
Existing , Proposed Elevations & Sections

Sheet no : 02

Address :
19 Redwood Drive
HUDDERSFIELD
HD2 1PW

Applicant :