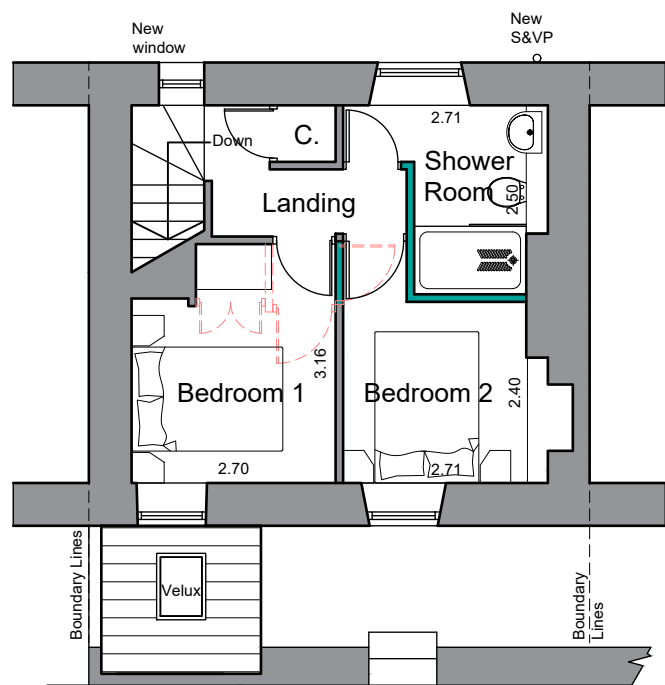
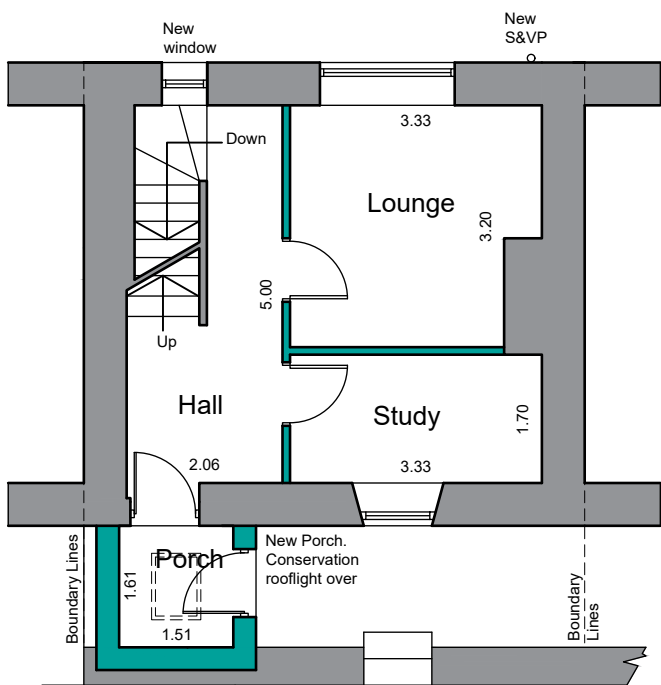
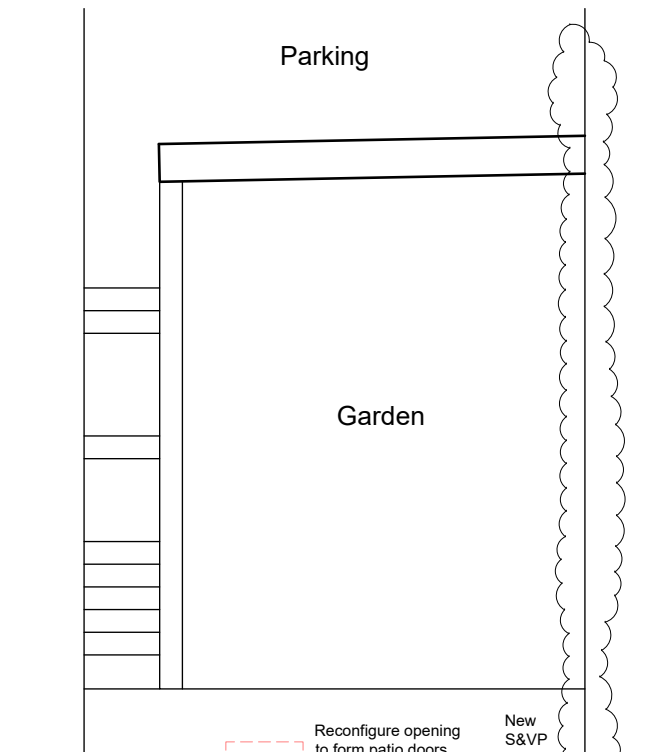
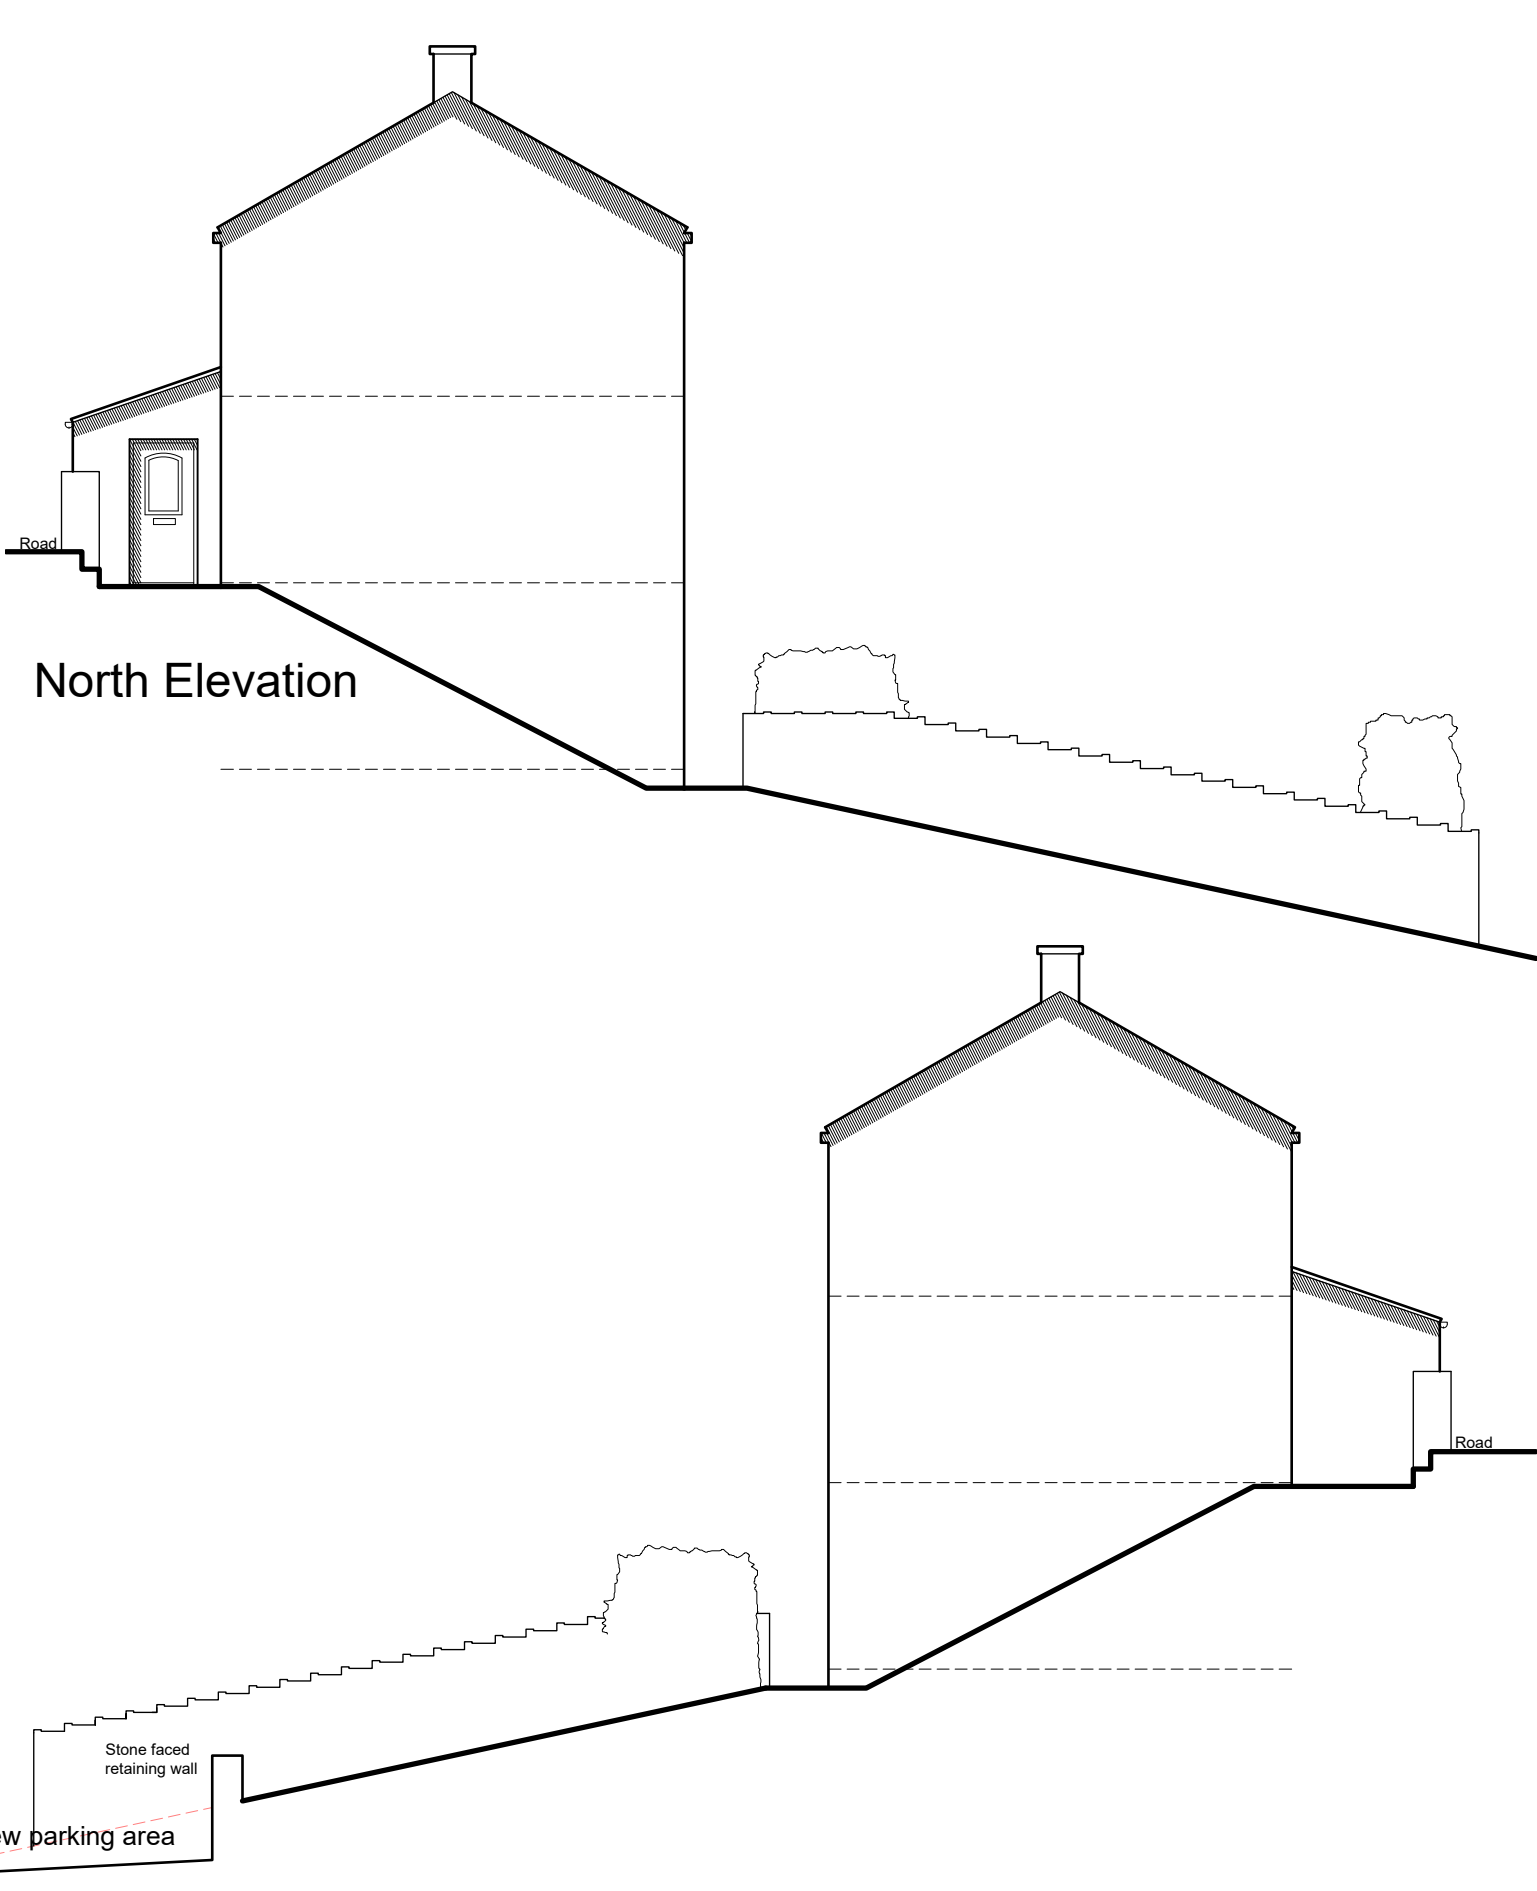
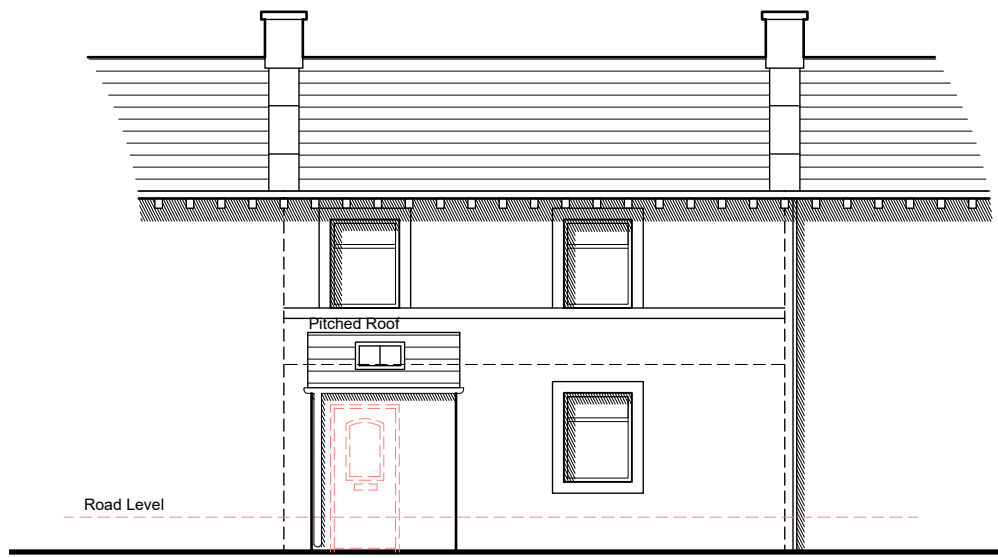
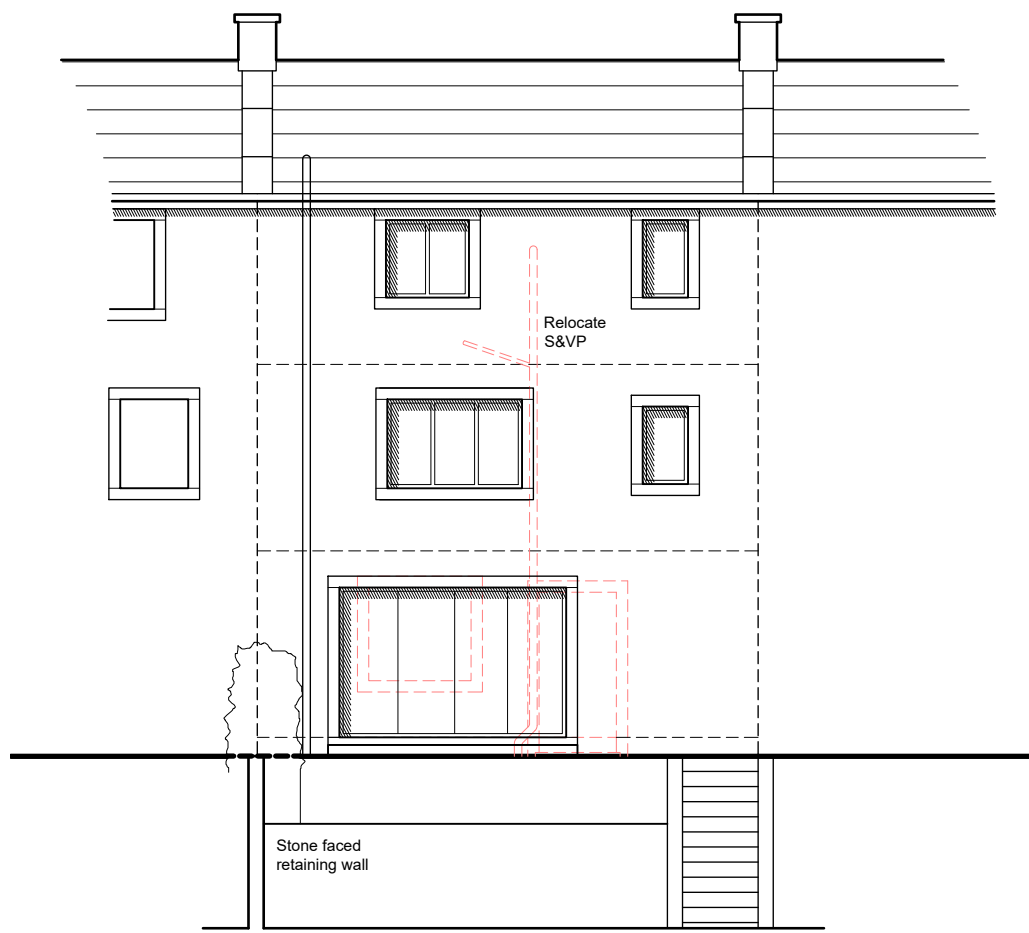



NOTES

This drawing has been prepared specifically for the purpose of obtaining Planning and or Building Regulations Approval. Its suitability for other purposes without additional supplementary details and specifications cannot be guaranteed.


All dimensions are to be checked on site, any discrepancies are to be reported to the designer before work commences. Use only figured dimensions.

All structural components shown are indicative only. Details / calculations of structural members are to be provided by the Structural Engineer.

This drawing is not to be copied or divulged to a third party without written permission.

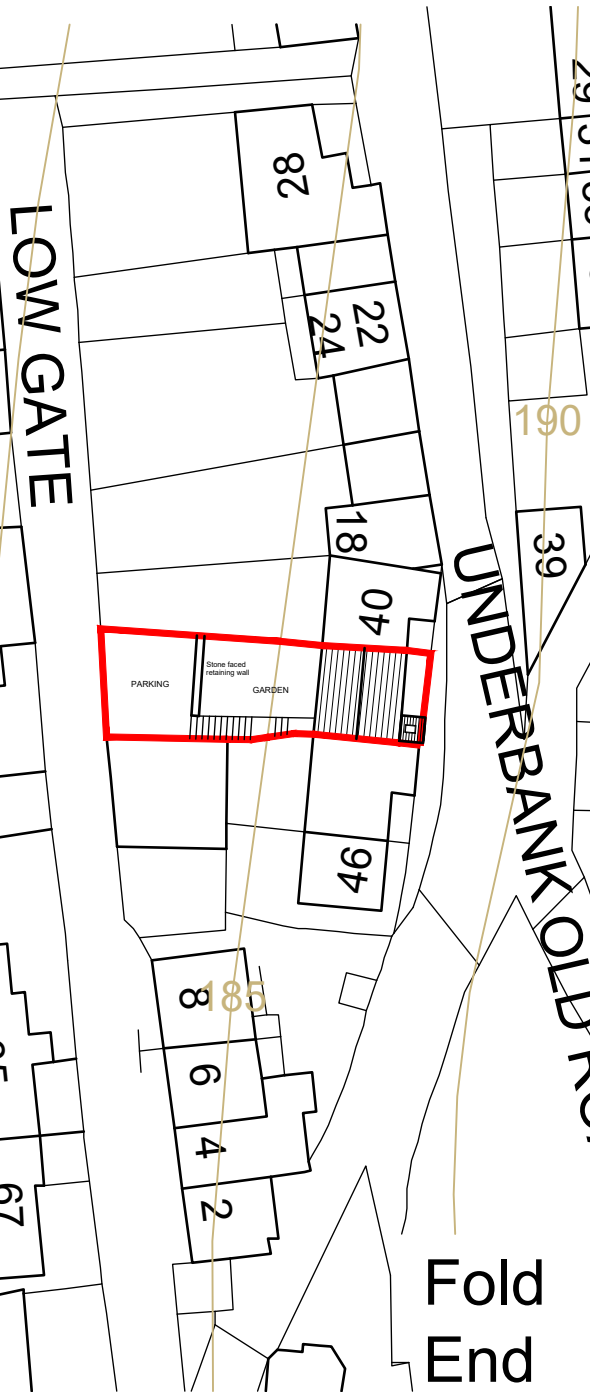

Holmfirth
Block Plan
1:1500

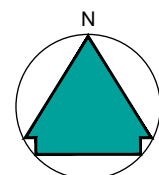

Heneghan
ARCHITECTURE
enquiries@heneghanarchitecture.com
www.heneghanarchitecture.com

Revisions		
P01	Preliminary Issue	05.04.24
P02	Preliminary Issue	15.04.24
P03	Minor amendments	24.04.24
P04	Minor amendments	28.04.24

Project:
Single Storey Front Extension and Parking Provision
at 42 Underbank Old Road,
Holmfirth,
HD9 1EA
for S. Swift
Proposed Plan, Elevations And Block Plan

Purpose of issue: PLANNING

Drawn Caleb Auty
Date Apr 2024
Scales 1:100 @ A2
Drawing No. 2428 - 0301 - P05

