

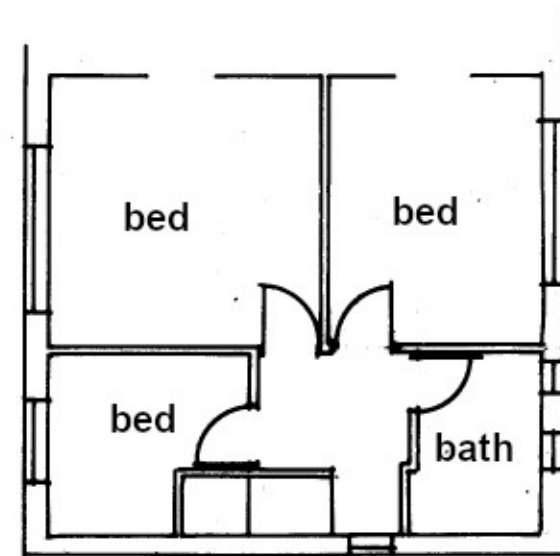


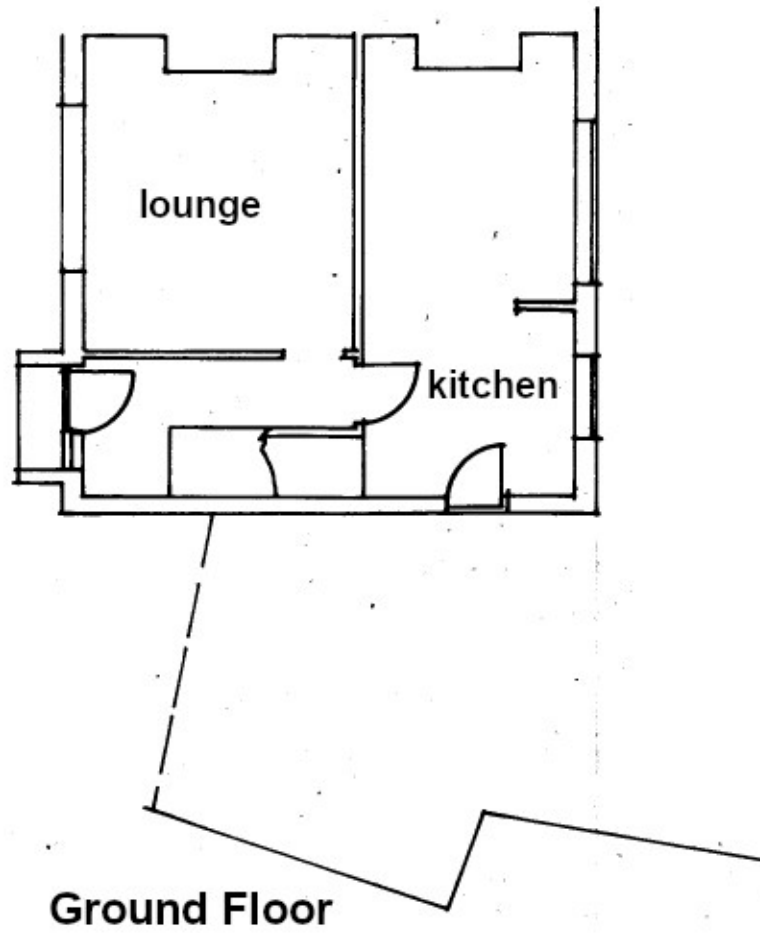

Side Elevation

Front Elevation

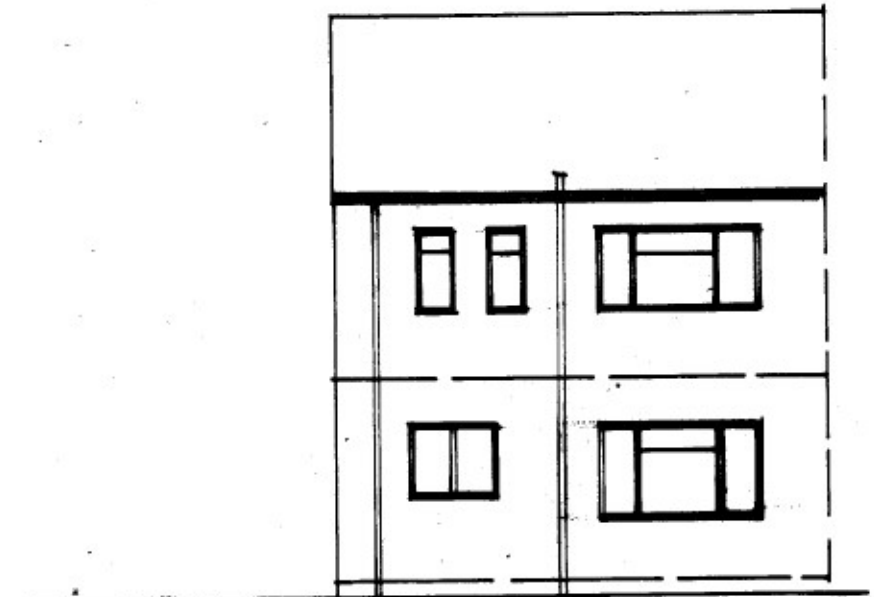

Rear Elevation

**PROPOSED EXTENSIONS
24 CHURCH WALK
STAINCLIFFE.**

**EXISTING PLANS & ELEVATIONS
Scale 1.100**

Dwg No. 599.1