

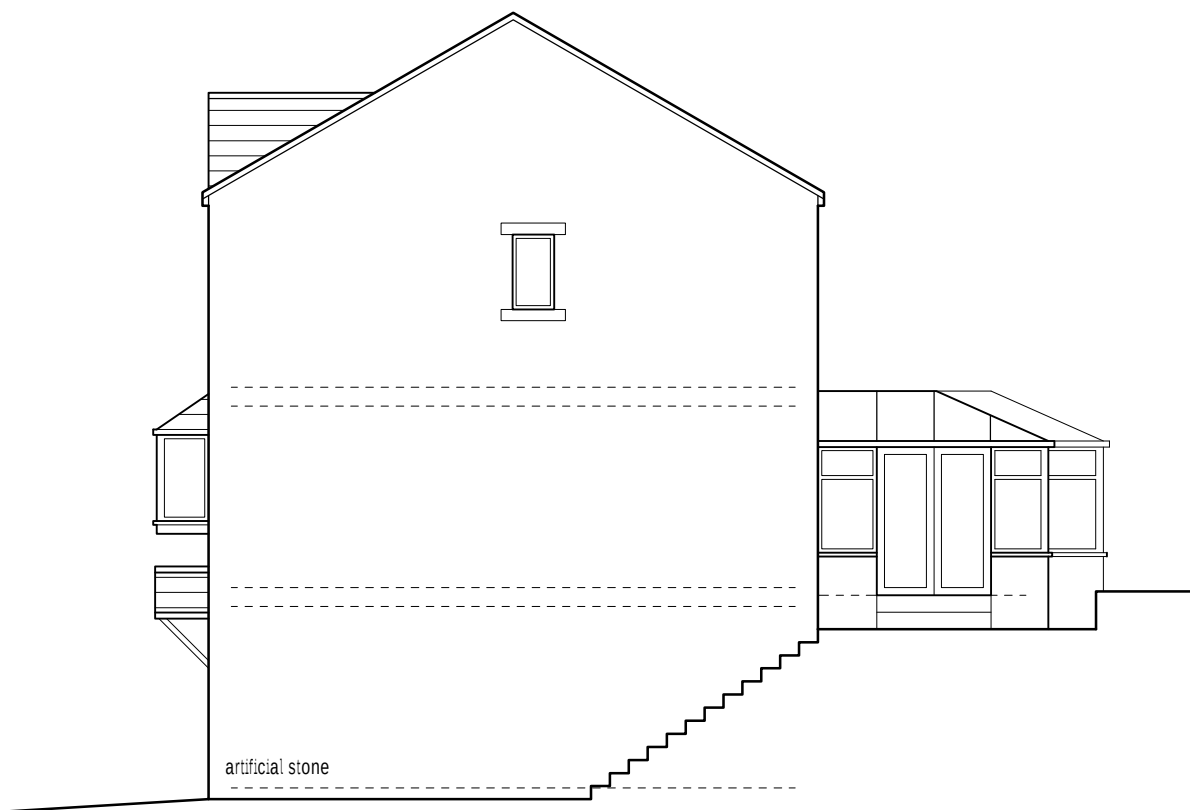



Notes:
1. Setting out to be the responsibility of contractor.
2. Contractor to pay particular attention to pitch of roof and headroom at stairs.
3. Any discrepancies to be reported to Colne Valley Design.

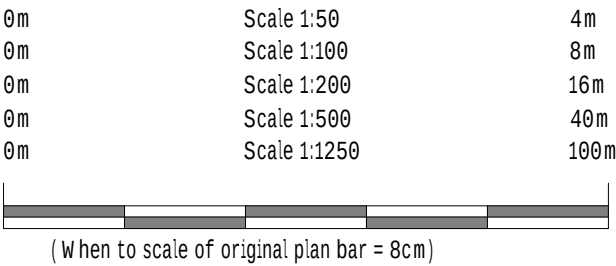


Existing side/west facing elevation (1:100)

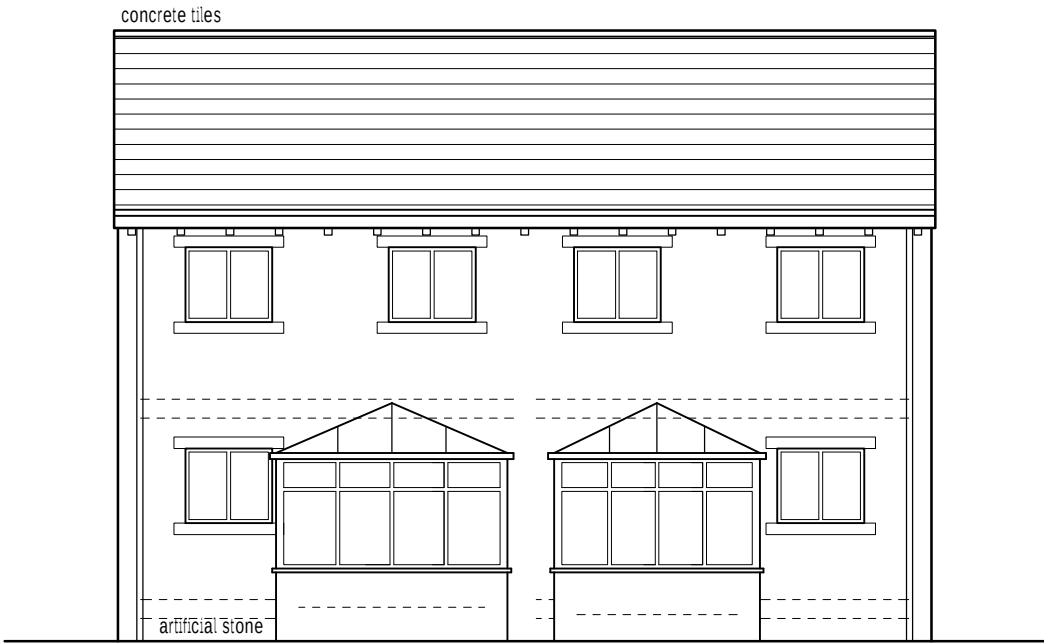


Existing rear/south facing elevation (1:100)

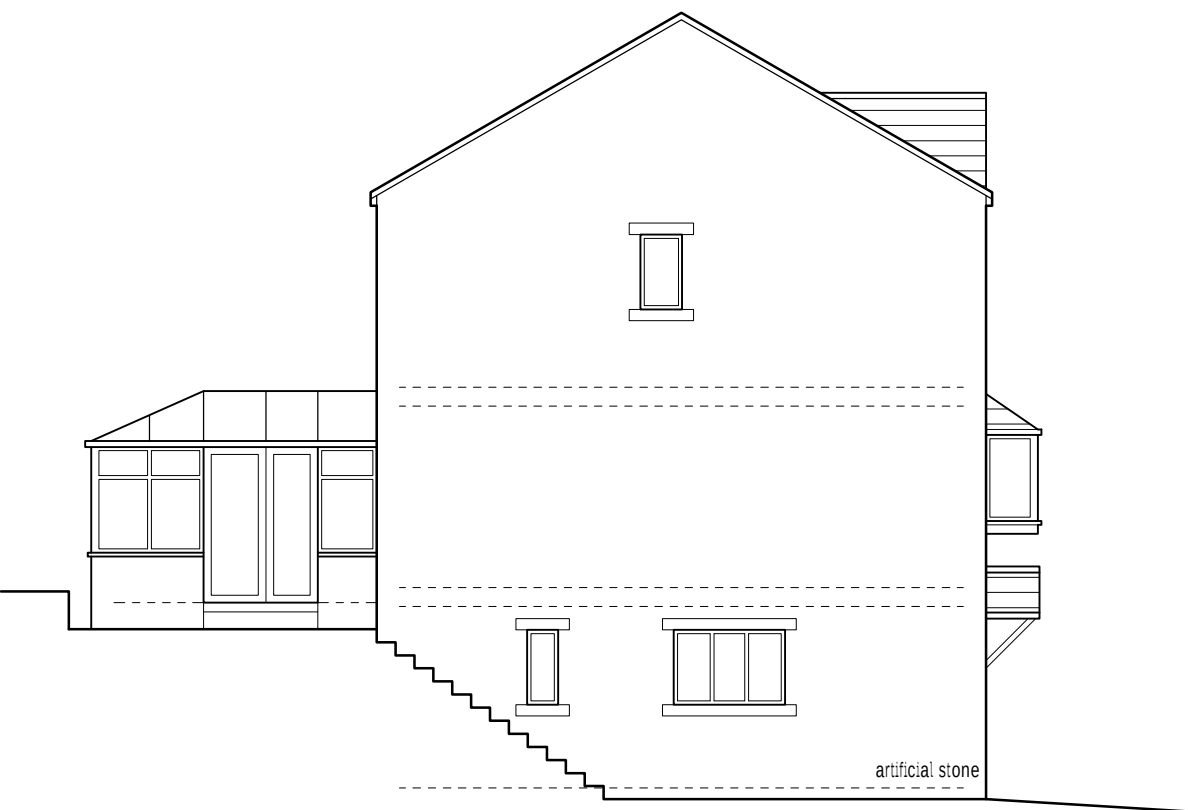


Existing side/east facing elevation (1:100)

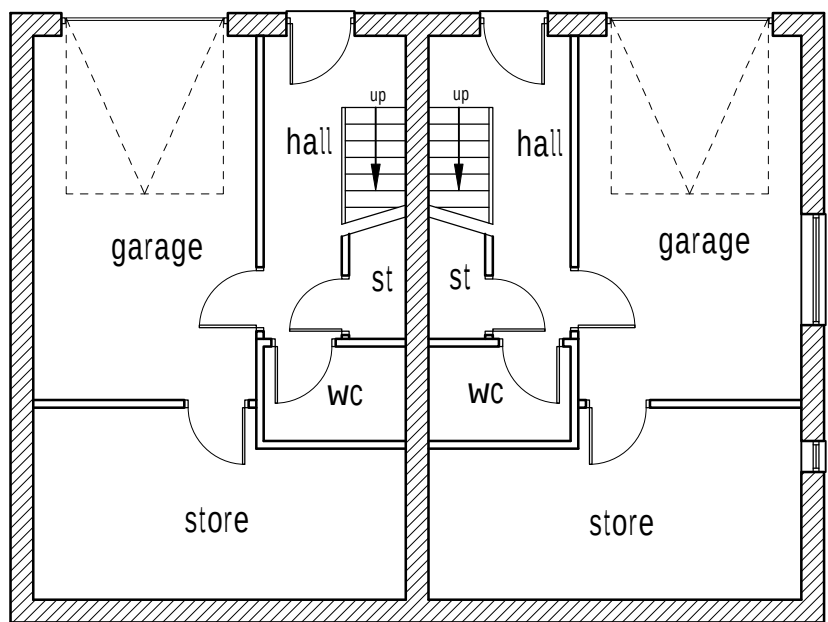


Existing ground floor layout (1:100)

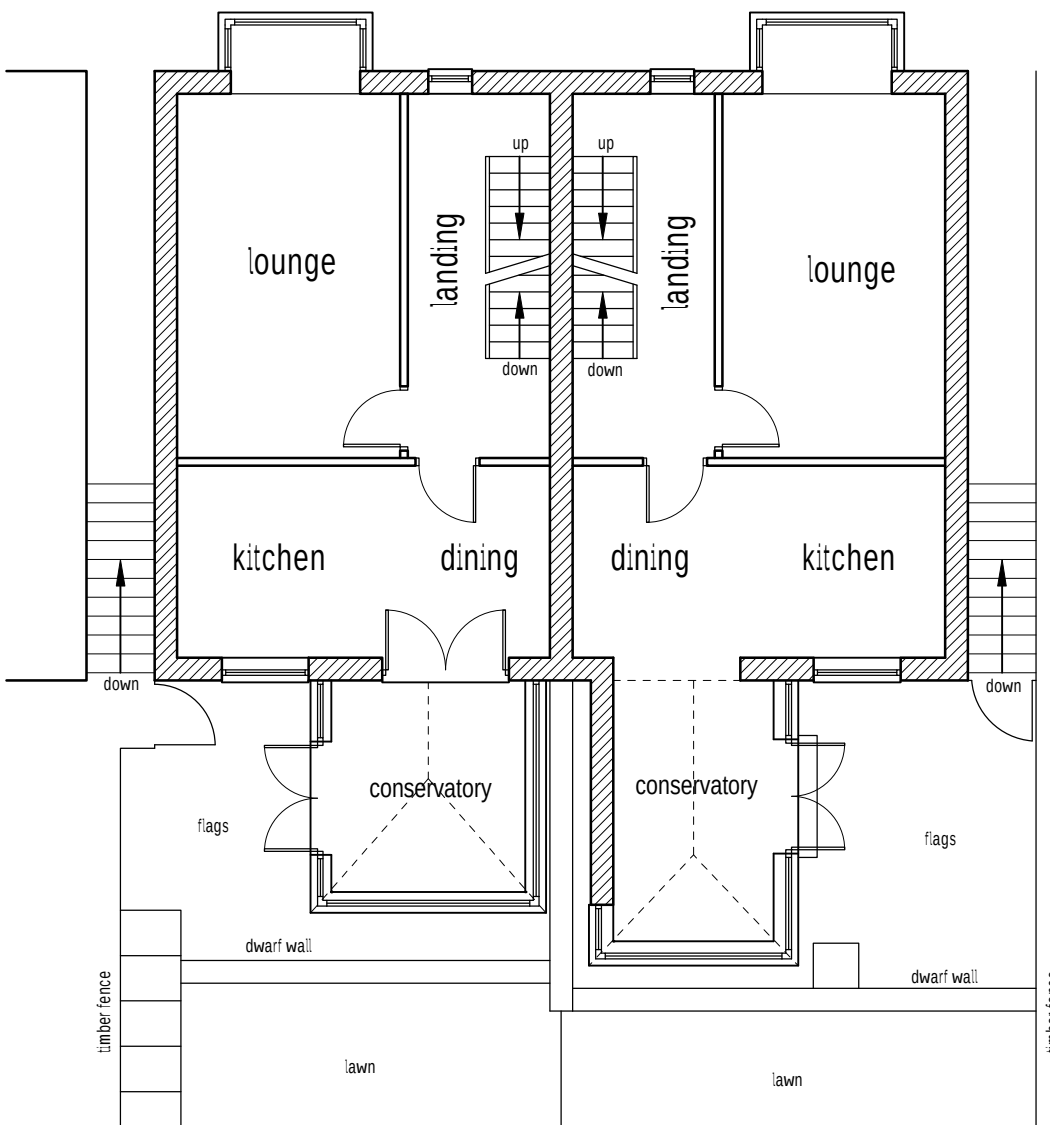


Existing first floor layout (1:100)

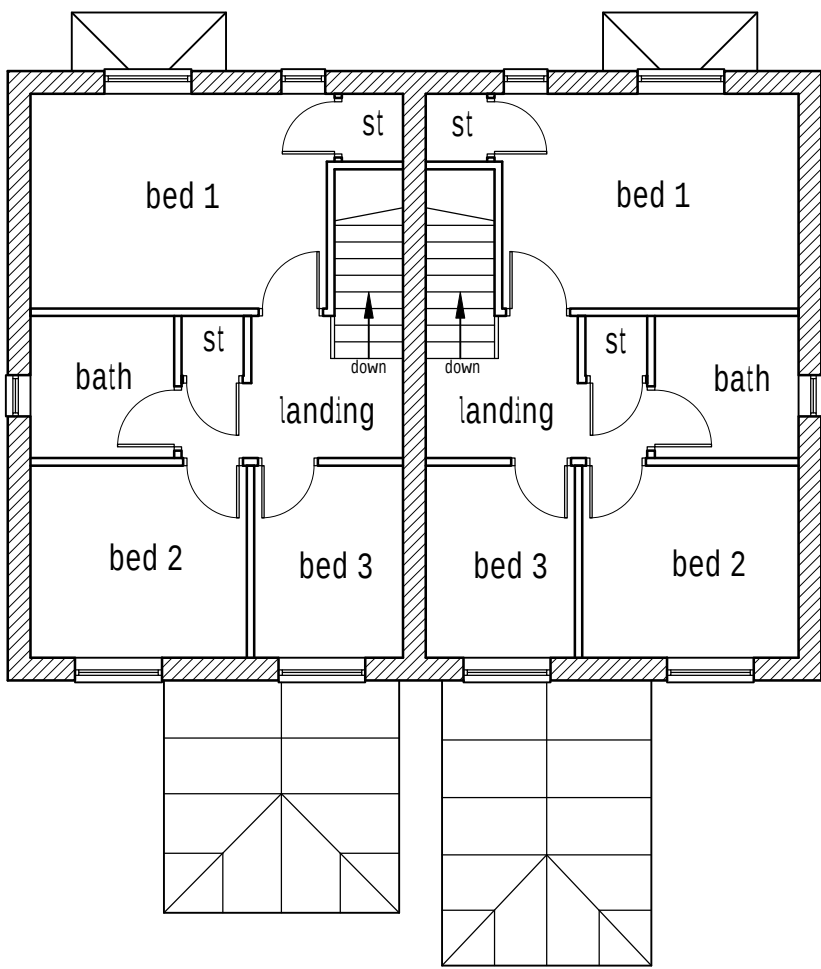

Existing second floor layout (1:100)

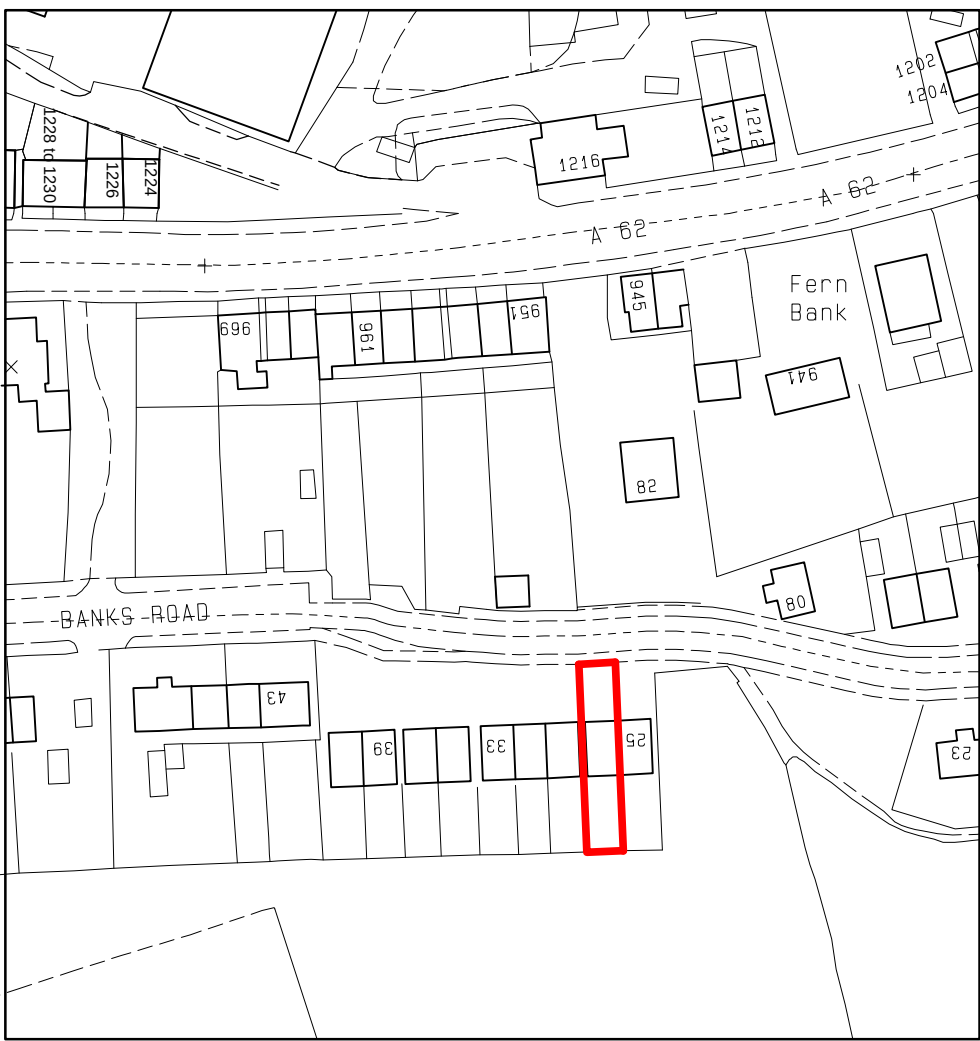

Location plan (1:1250)

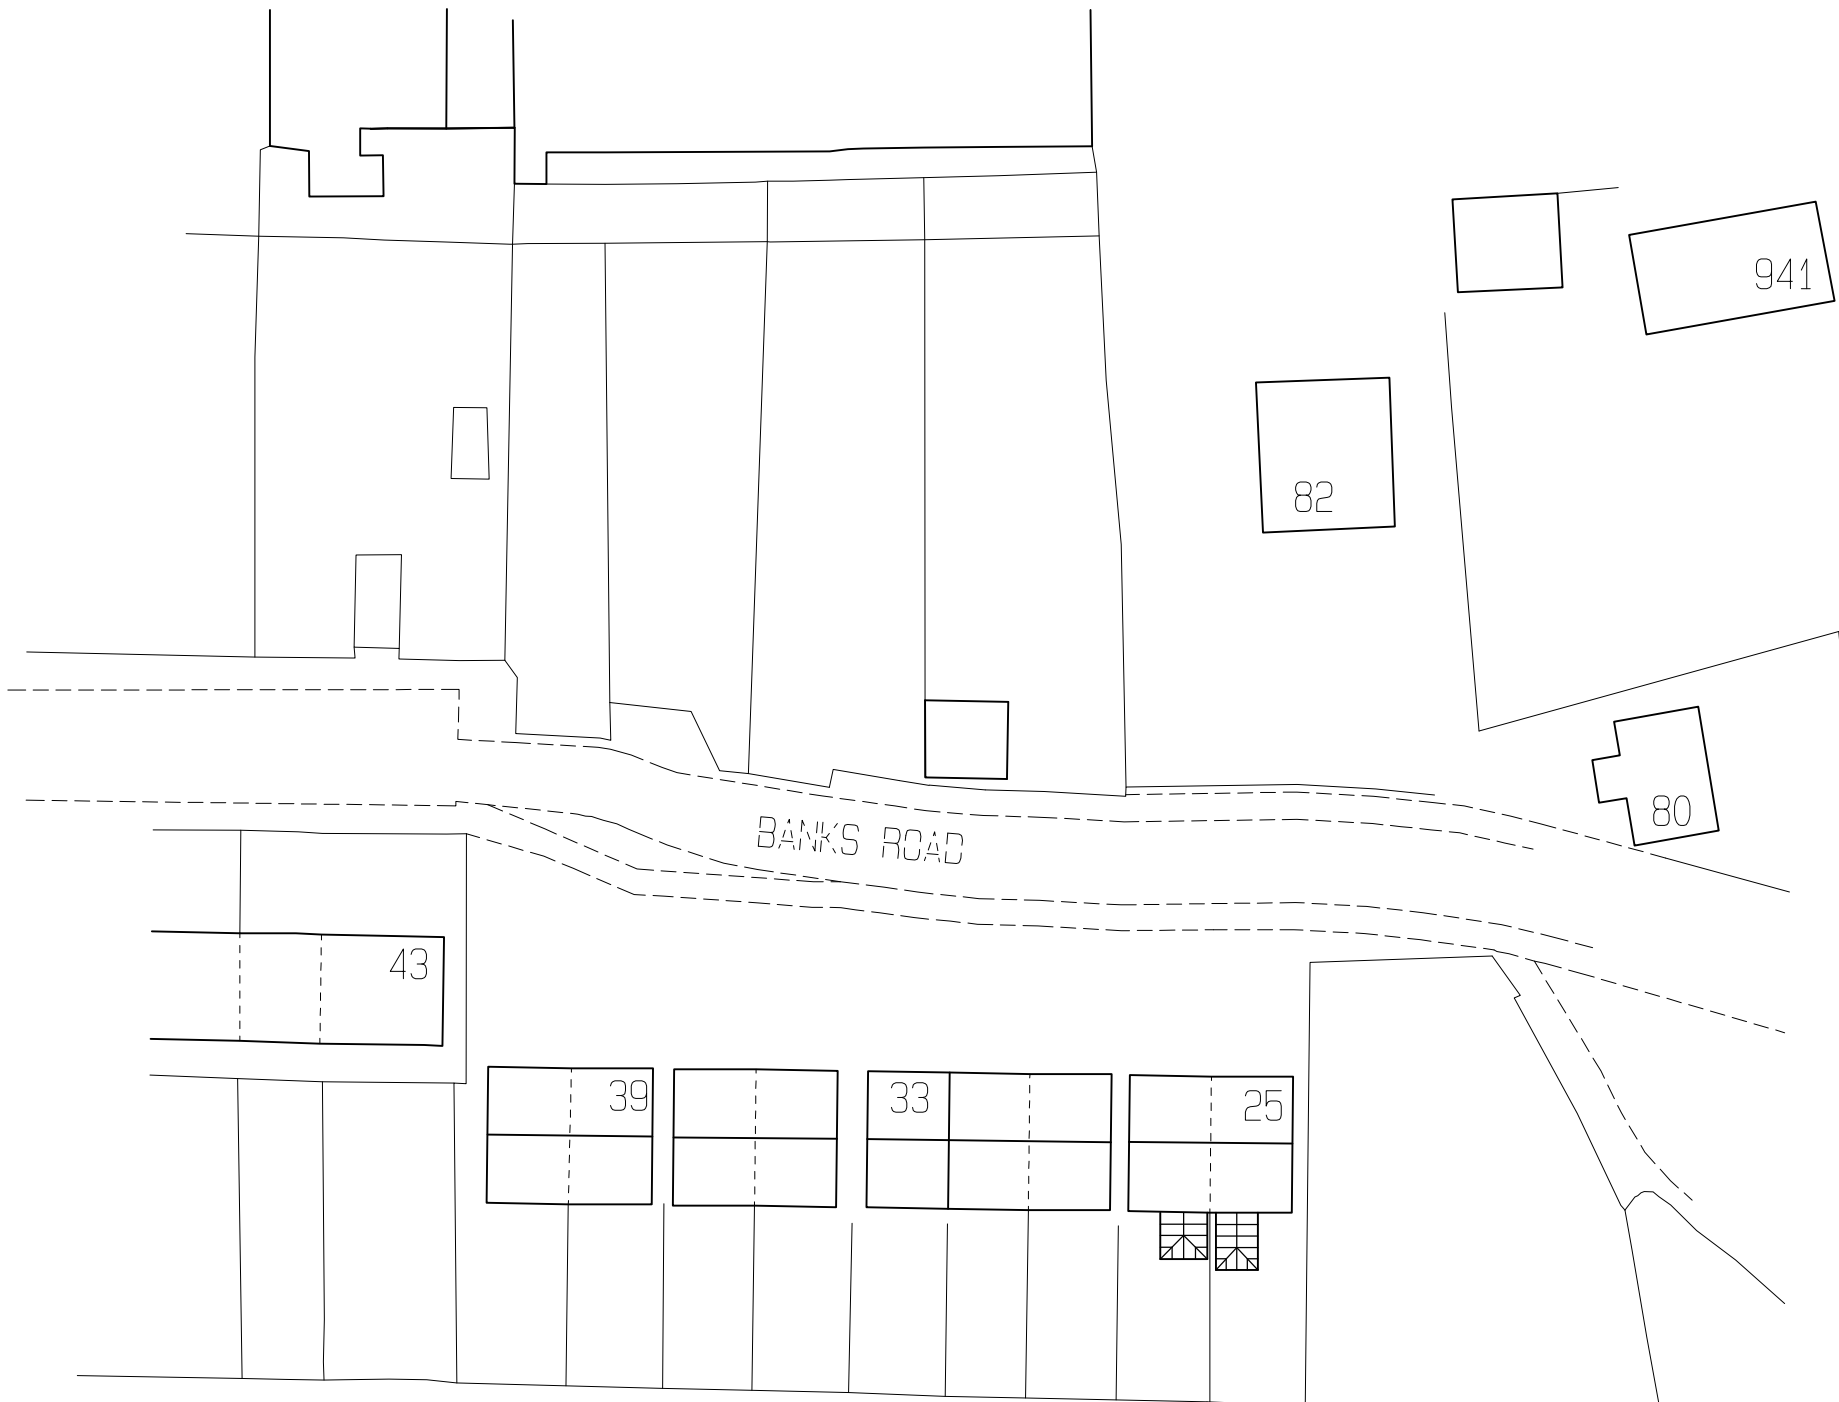

Existing block plan (1:500)

Rev B 10/05/2024 Second floor layout title corrected.
Rev A 03/05/2024 Red line separated from No 25.



Colne Valley Design
8 Meadow Lane
Slaithwaite
Huddersfield HD7 5EX

Tel: 01484 842097
Mobile: 07867 803312
E-mail: mitchell@sbhomes.co.uk

Proprietor: S.A. Mitchell (ACIOB)

Project

Proposed rear extension.

For

Mr & Mrs Shaw and Fisher.

Address

25 and 27 Banks Road
Linthwaite
HD7 5FP.

Title

Existing layouts and elevations.

Job No.

24 J 09.

Drawing number

01 - 27 A.

Date

March 2024.