


General Arrangement as Proposed


Project
Erection of Canopy to Front and Dormer Loft
Conversion, at, 36 Birmingham Lane, Meltham,
Holmfirth, HD9 5LH
Client
Mr & Mrs S Boothroyd
Drawing Title/Issue
Company Registration Number: 09898149 – Company
Registered in England and Wales
paul@paulmatthewsarchitectural.co.uk
www.paulmatthewsarchitectural.co.uk
07946872499
HD9 2RU
Holmfirth

ARCHITECTURE | PLANNING | DESIGN


Malkin Farm
Brow Lane
Holmfirth
HD9 2RU
07946872499
paul@paulmatthewsarchitectural.co.uk
www.paulmatthewsarchitectural.co.uk

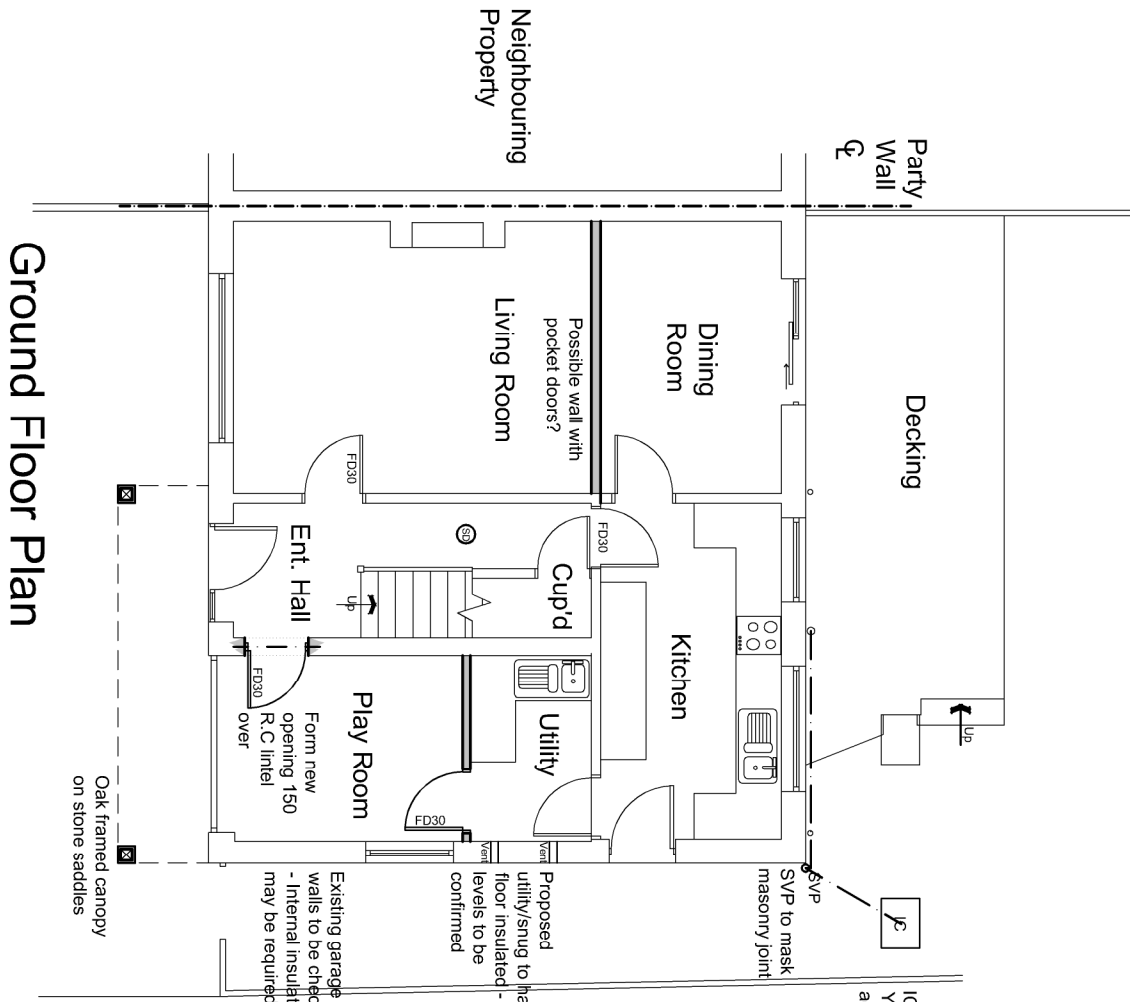


Ground Floor Plan

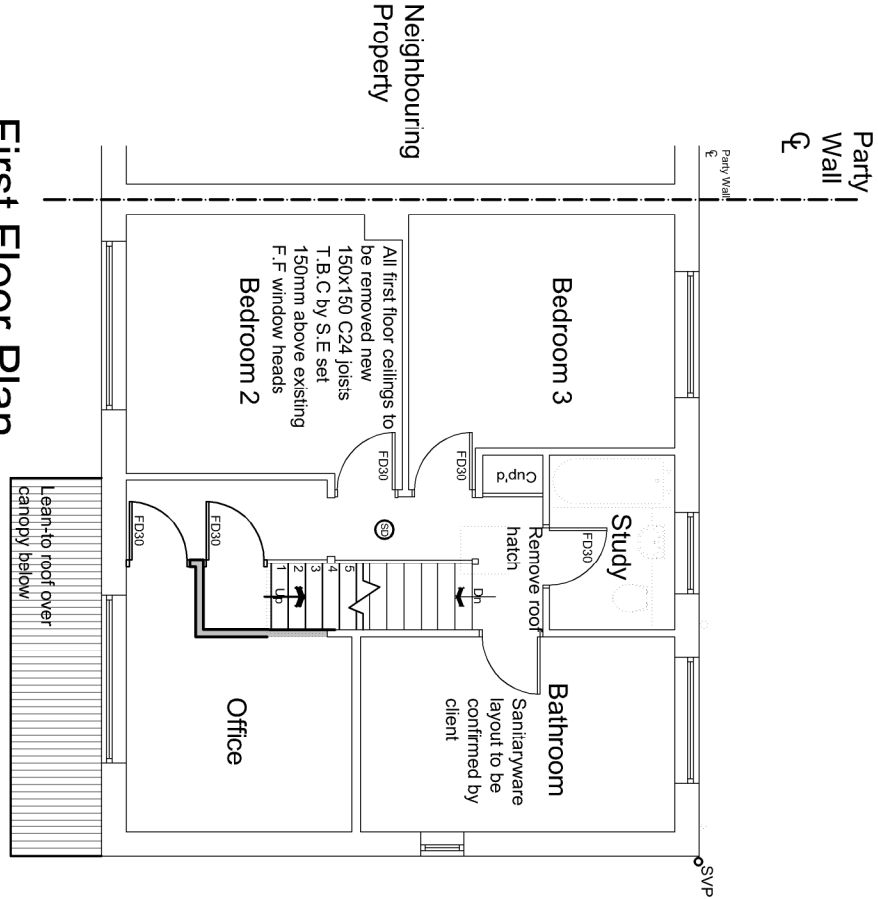


First Floor Plan

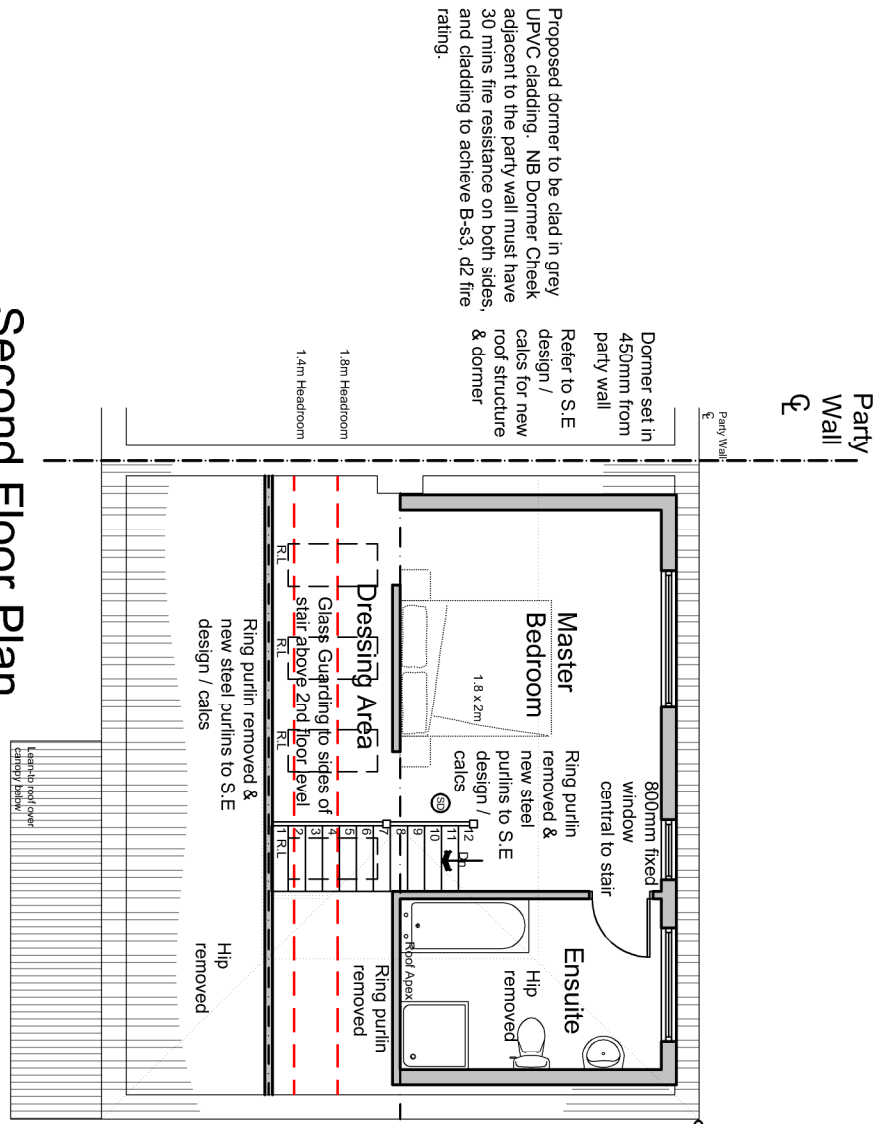


Second Floor Plan

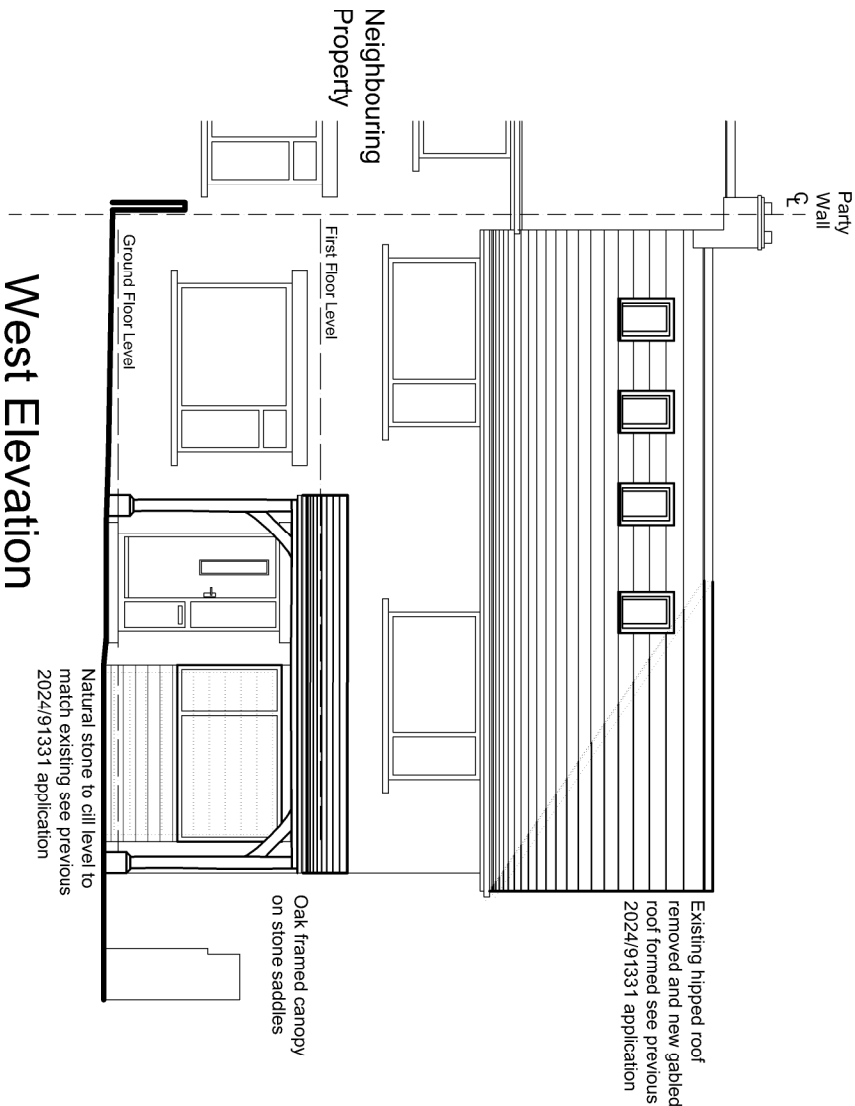


West Elevation

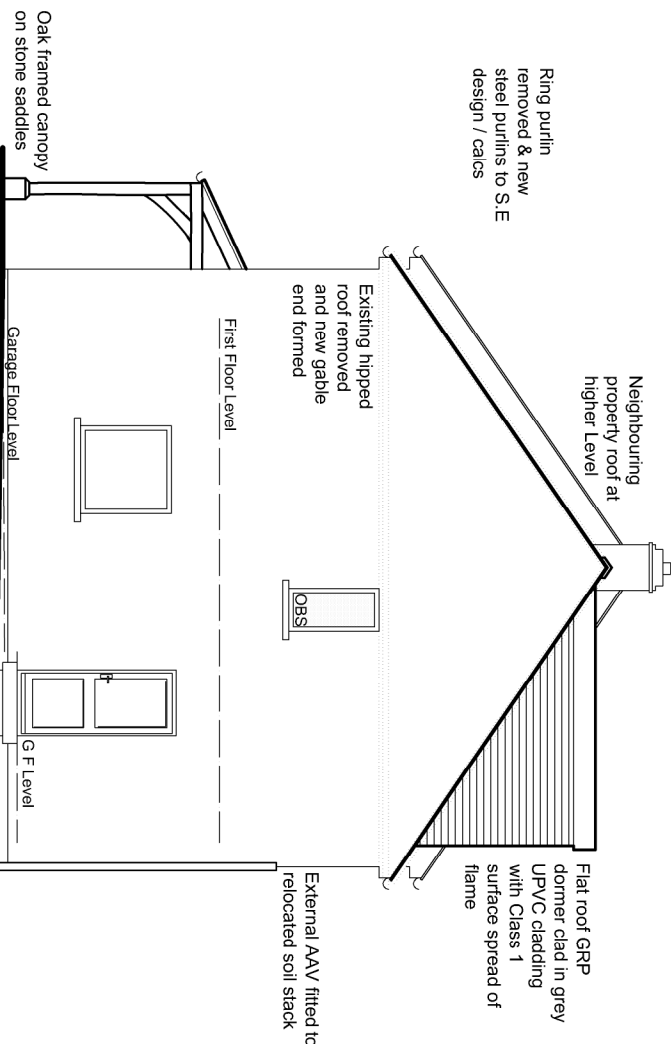

South Elevation

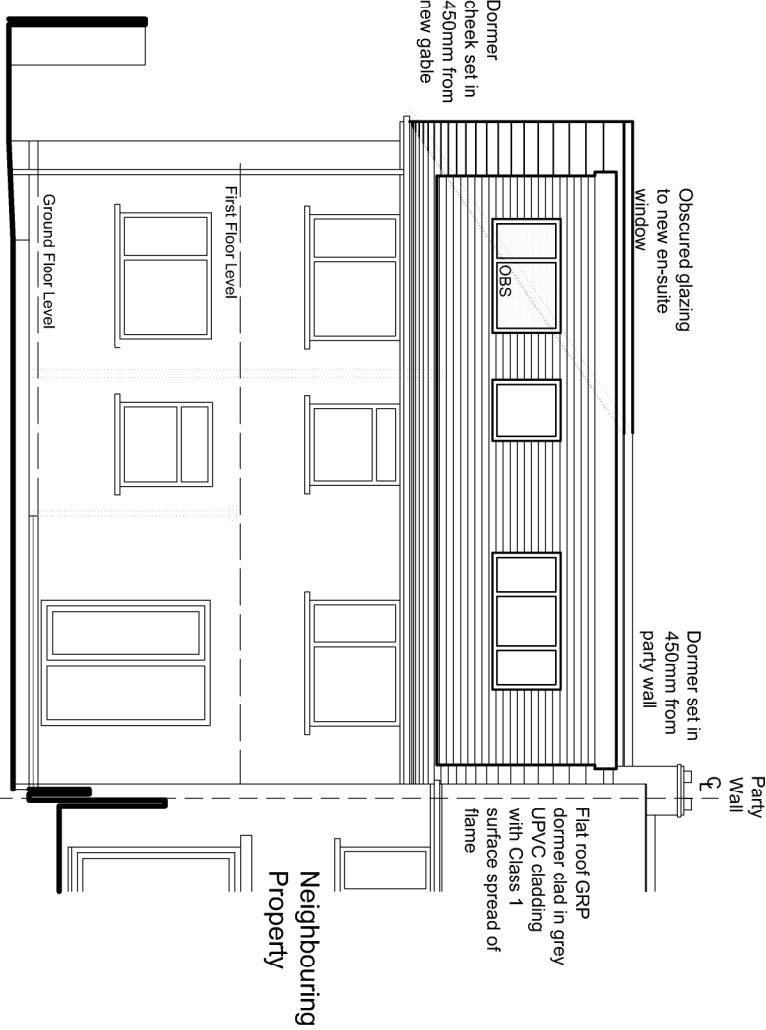

East Elevation

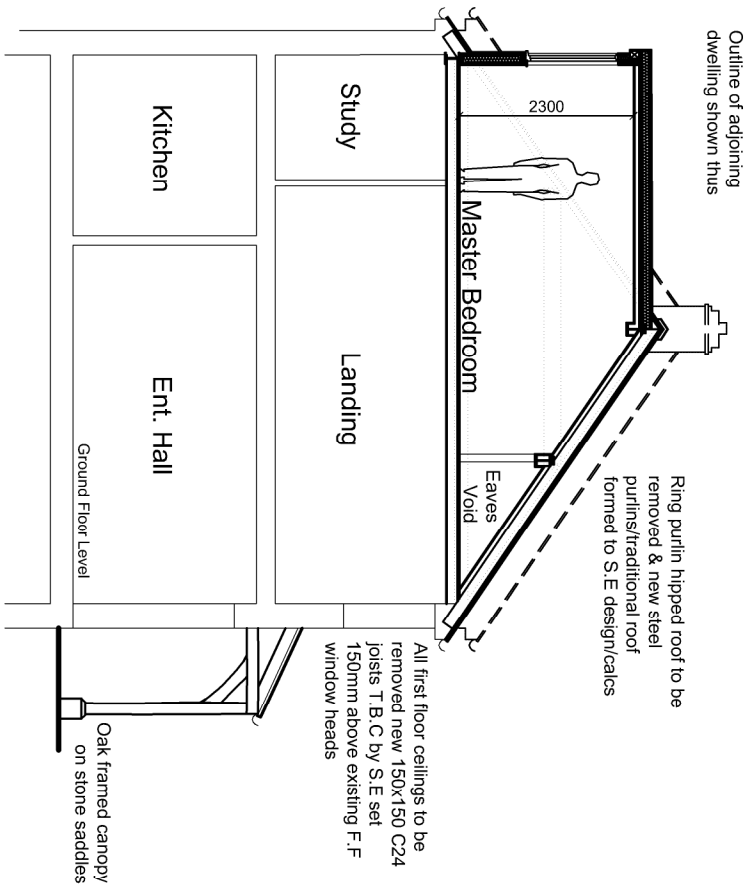

Typical Section/North Party
Wall Elevation

1:100

