




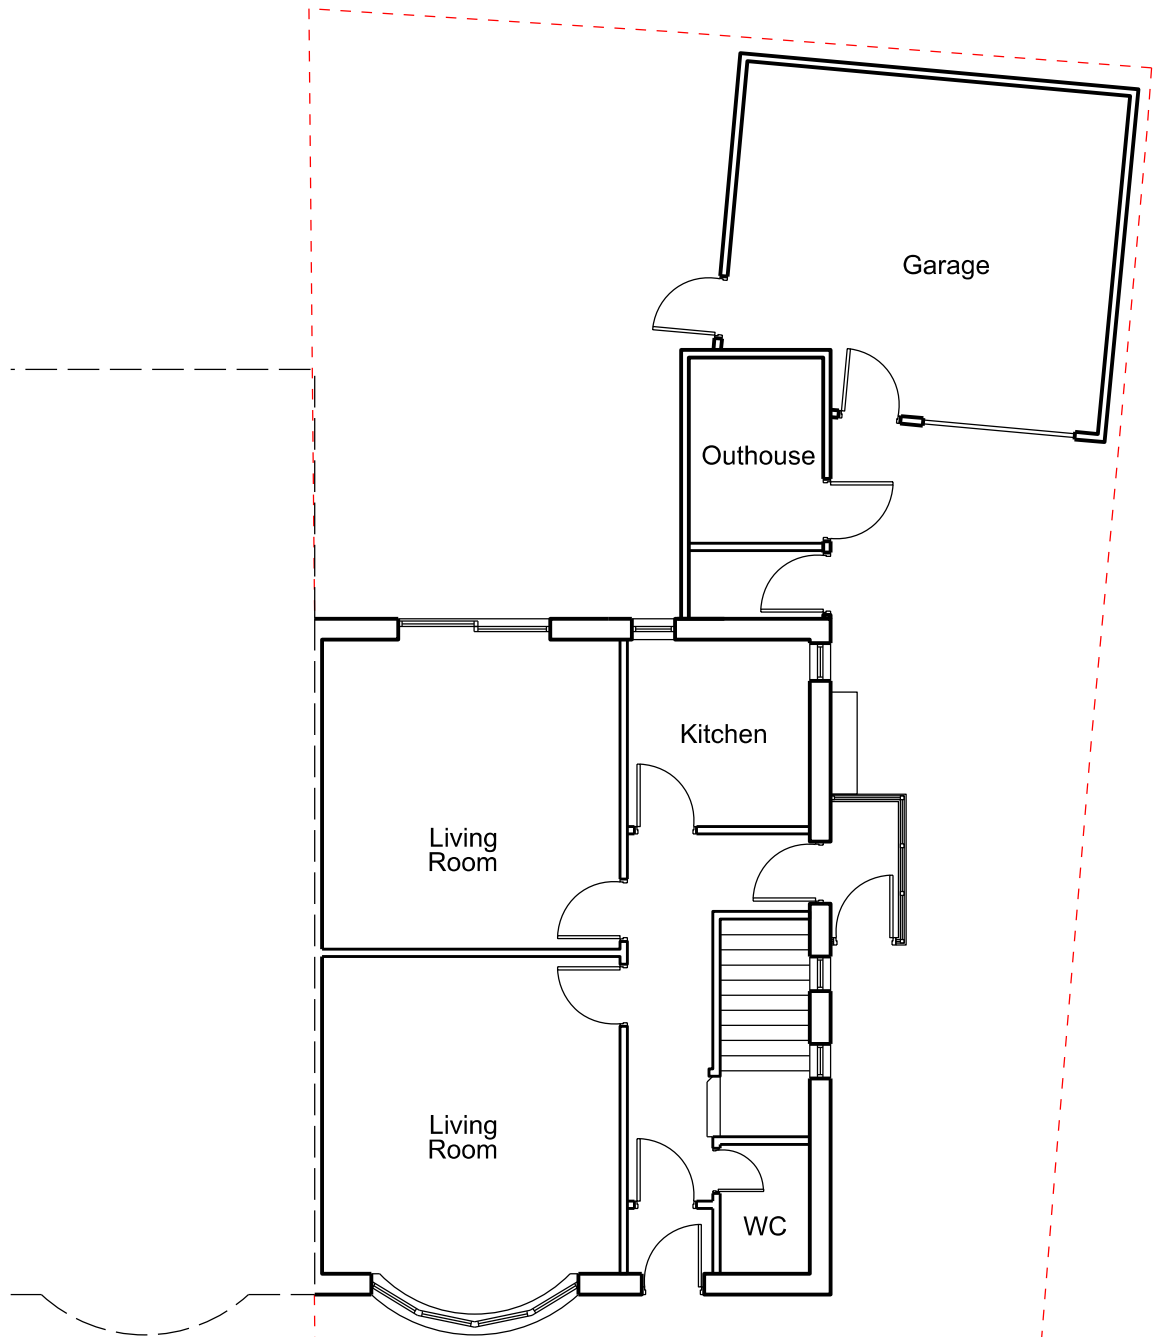


Existing Ground Floor Plan

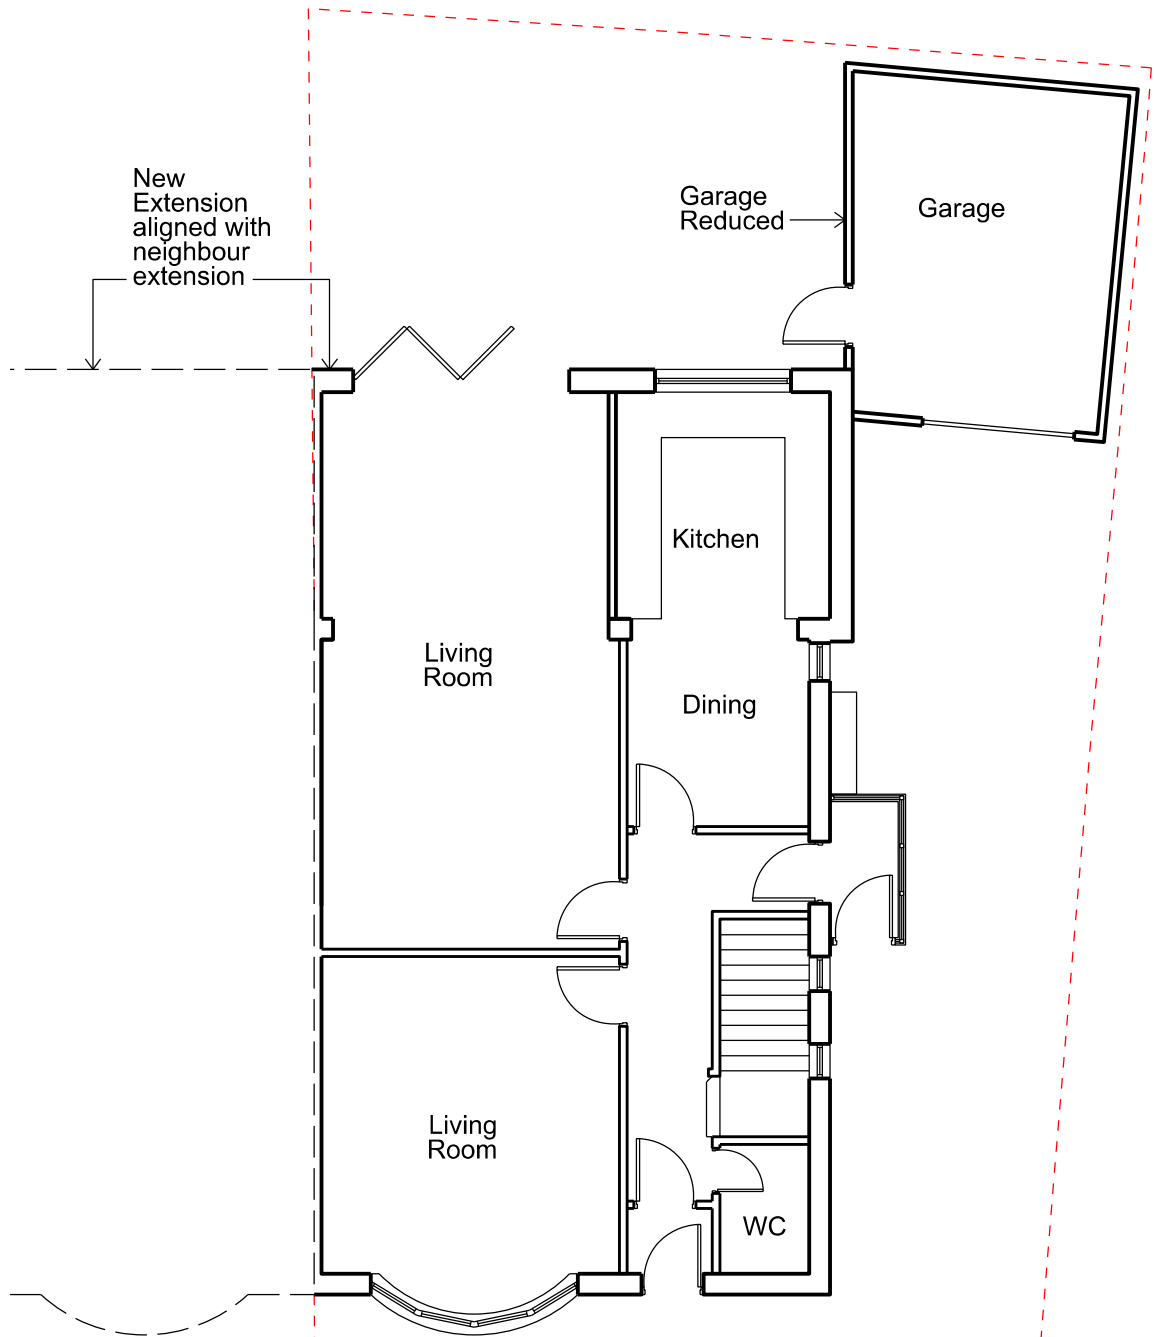

Proposed Ground Floor Plan

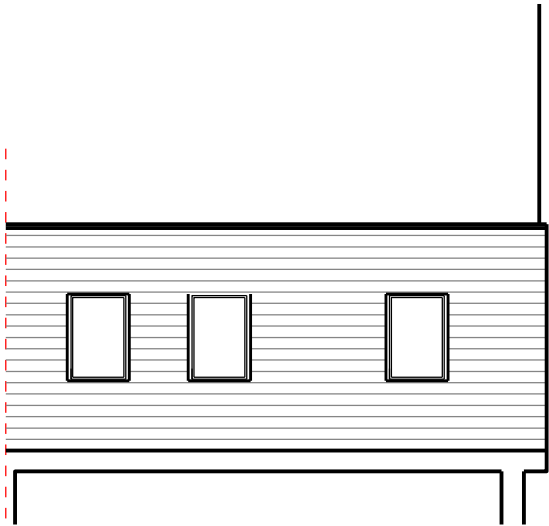

Proposed Roof Plan of extension

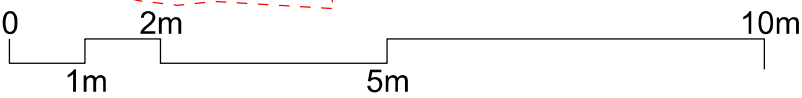

north (plans)

Revisions

11.05.24	P01
----------	-----



architecture
www.hi-architecture.com

Project
34 Oastler Avenue
Huddersfield

Title
Existing & Proposed
Plans

Drawing Number
0032-200-SS

Date 11.05.24	Revision P01
------------------	-----------------

Scale
1:100@A3