

ARCHITECTURE | PLANNING | DESIGN

Malkin Farm  
Brow Lane  
Holmfirth  
HD9 2RJ  
07946872499  
[paul@paulmatthewsarchitectural.co.uk](mailto:paul@paulmatthewsarchitectural.co.uk)  
[www.paulmatthewsarchitectural.co.uk](http://www.paulmatthewsarchitectural.co.uk)

Company Registration Number: 09898149 – Company  
Registered in England and Wales

Do not scale from drawing, use figured  
dimensions only.

All dimensions must be checked and verified on  
site prior to commencement  
of works and architect to be notified of any  
discrepancies.

The copyright for these drawings remains the  
property of Paul MatthewsArchitectural Ltd.  
They must not be reproduced in any way without  
prior written consent from the originator (Paul  
MatthewsArchitecturalLtd).


Project  
Discharge of Condition Application at 17 Town  
Gate, Upperthong, Holmfirth, HD9 3UX

Client  
Barnaby James Donlon


Drawing Title/Issue

Door Details

| scale | date    | sheet size | dwg. no.  |
|-------|---------|------------|-----------|
| 1:5   | 05/2024 | A3         | 24/975/10 |

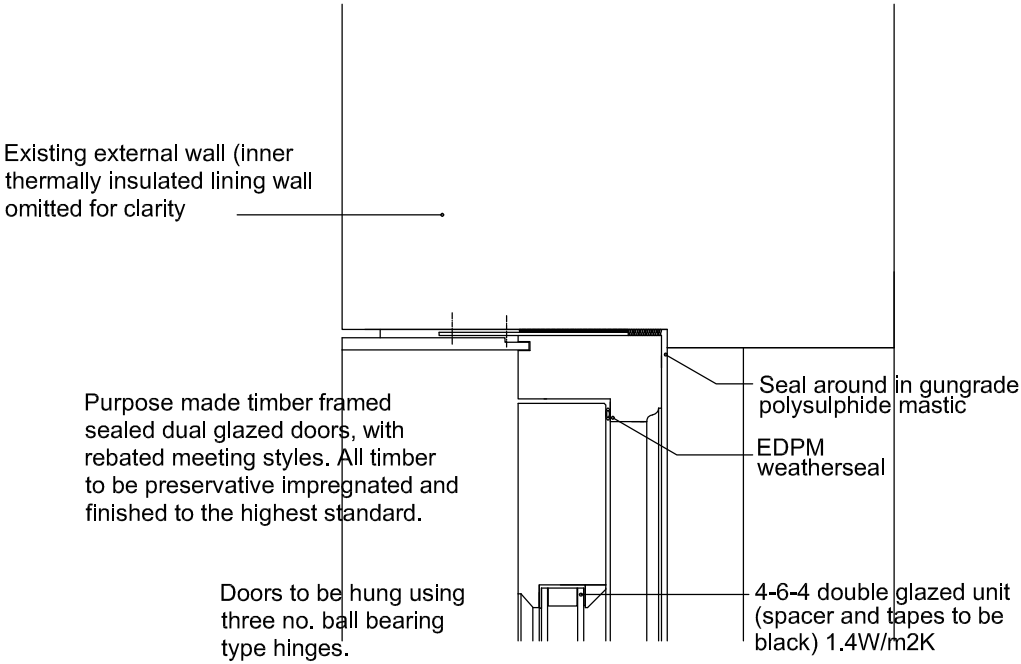

Head Detail 1:5 @ A2

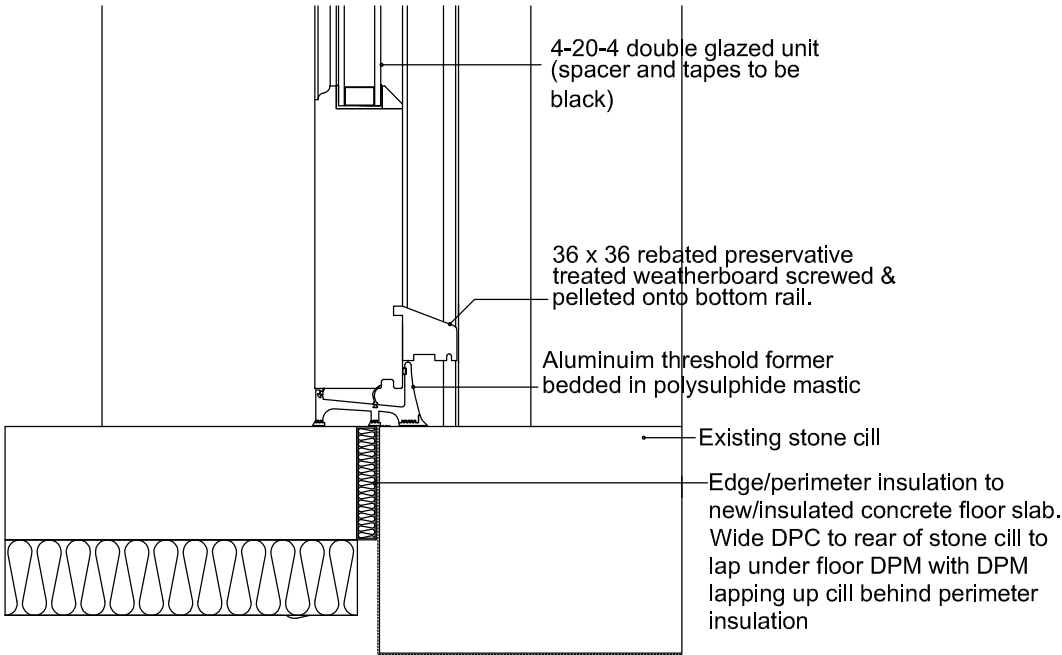

Sill Detail 1:5 @ A2

1:5

