
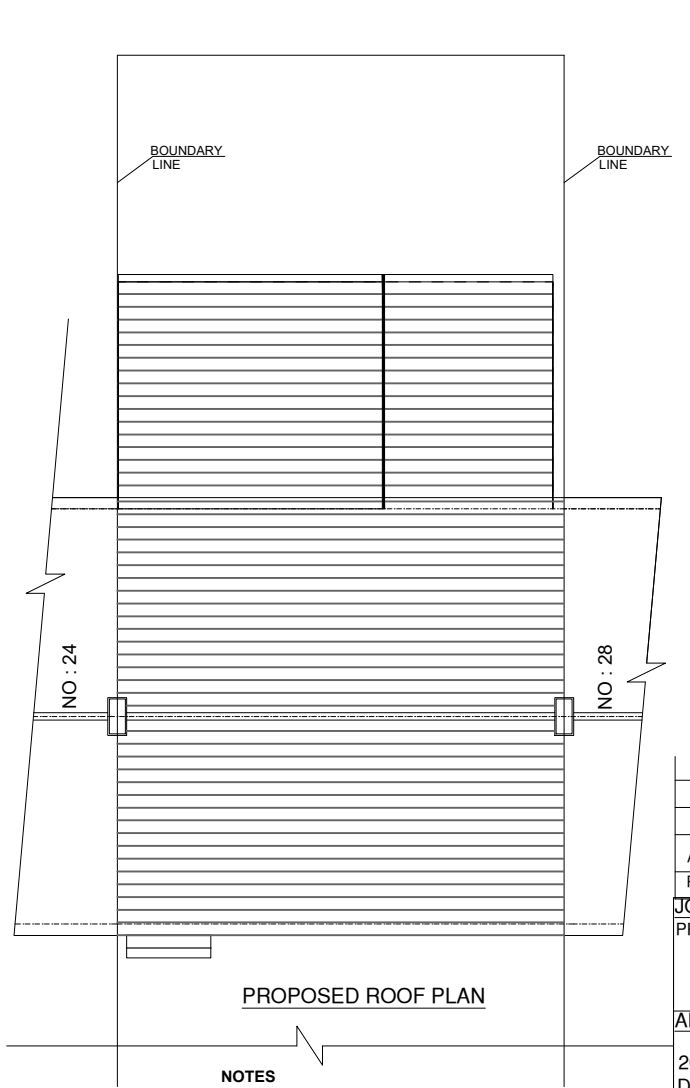
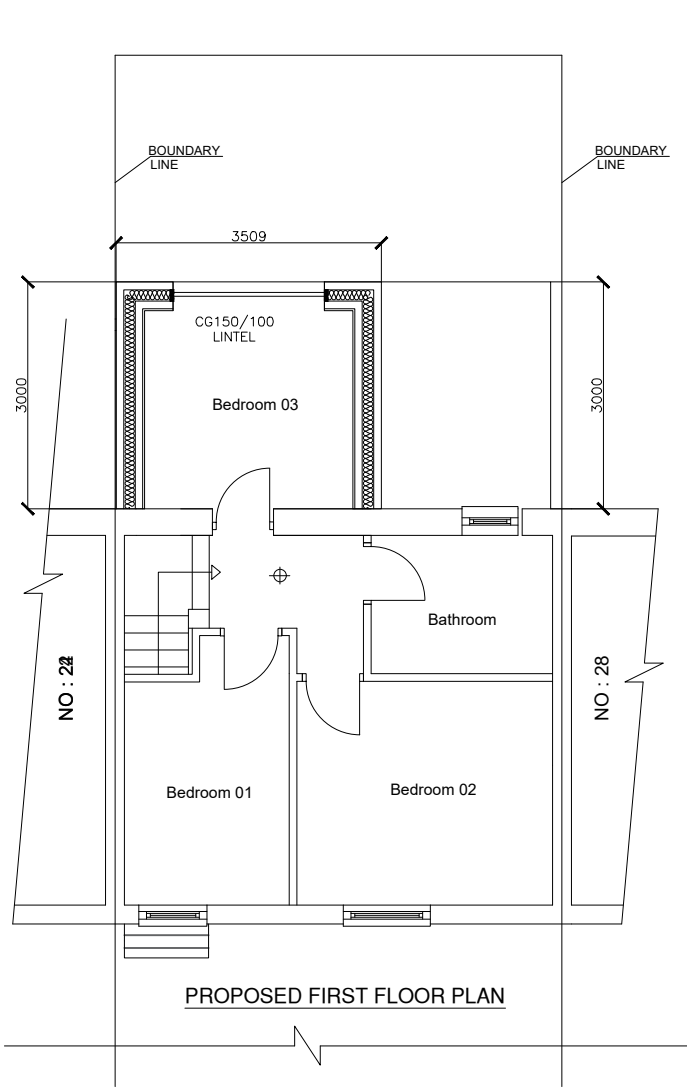
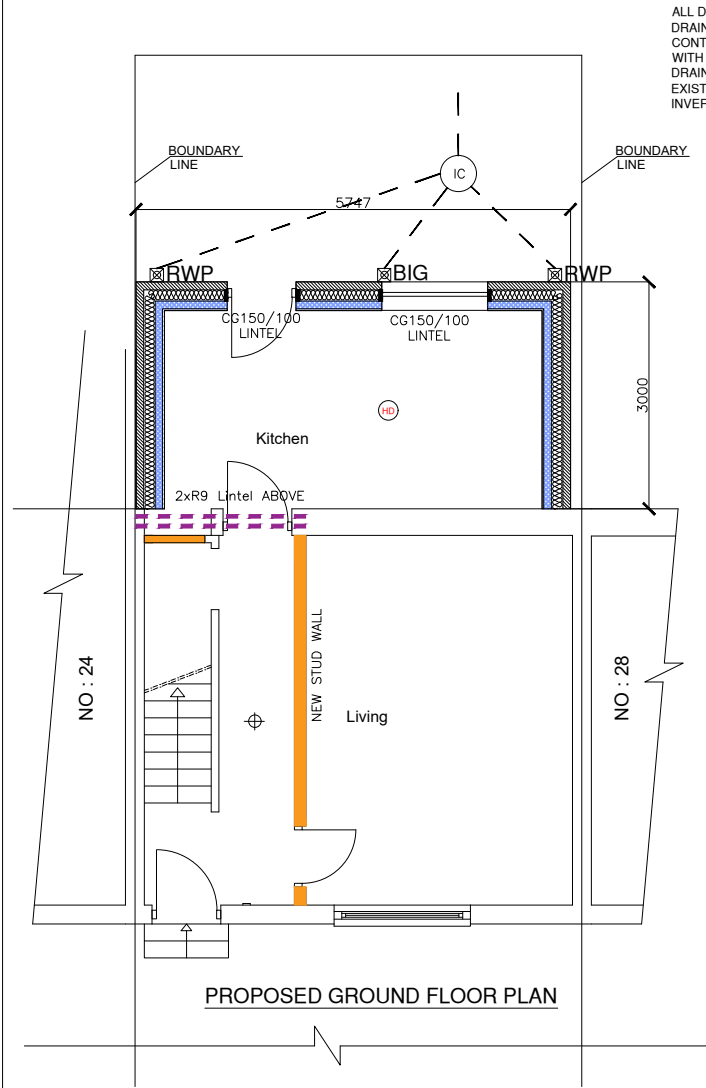
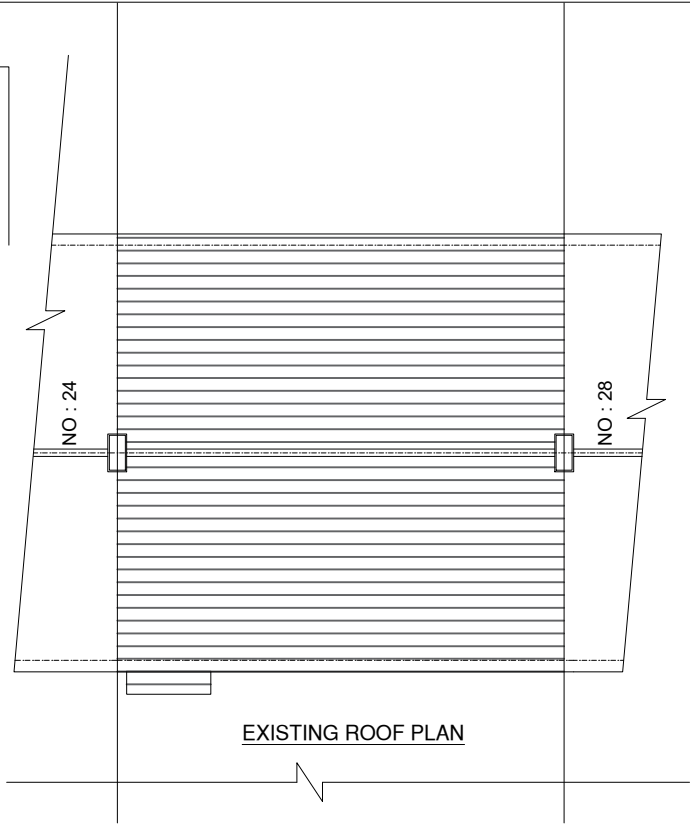
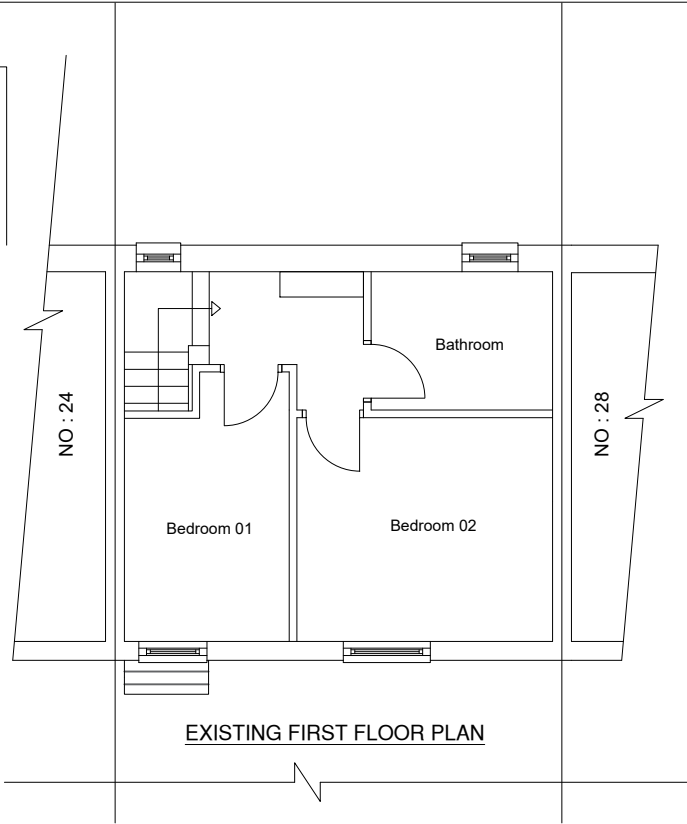


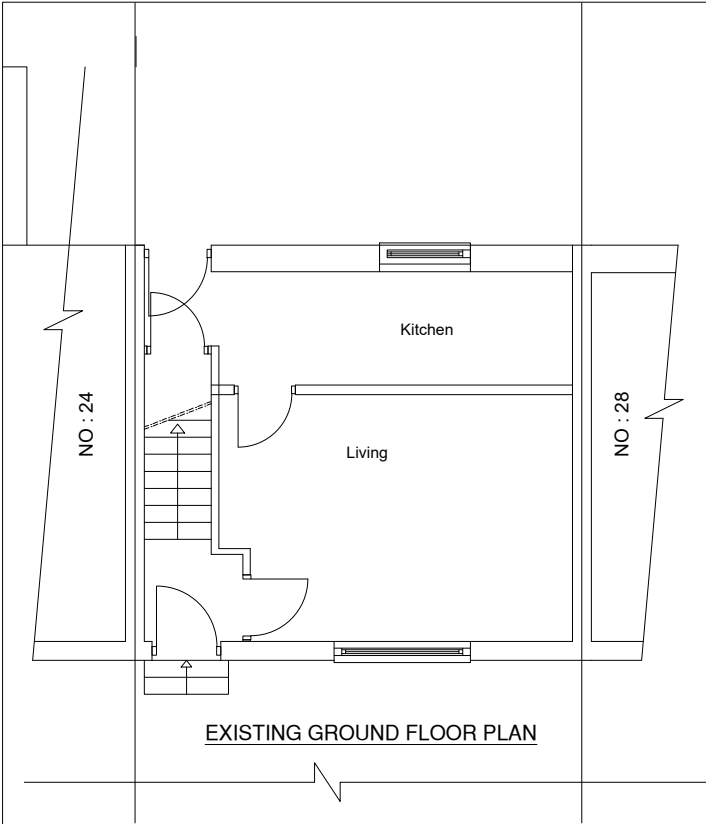

ALL DRAINS ARE SUBJECTED THE FULL DRAINAGE SURVEY ON SITE. CONTRACTOR TO CONFIRM THE DETAILS WITH CLIENT AND APPOINT THE DRAINAGE CONSULTANT TO ASSESS THE EXISTING DRAINS AND CONNECTION AND INVERT LEVELS OF PROPOSED DRIANS

EXISTING DRAINS TO BE EXPOSED AND ALL INVERT LEVEL TO BE CHECKED AND CONFIRMED ON SITE

NOTES

This drawing is subject to a detailed building and site survey, therefore no guarantee of its accuracy can be given.
This drawing has been draughted in accordance with the clients design requirements.
All areas are approximate and are subject to a detailed building and site survey and further design development.
All dimensions should be checked prior to commencement of construction on site. Measurements should not be taken off the drawing.

A	Re-submission	01/06/24	
Rev	Revision	Date	
JOB			
PROPOSED TWO STOREY REAR EXTENSION			
ADDRESS			
26 MYRTLE AVENUE DEWSBURY WF13 3AW			
MR SHAHZEB KHAN			
DATE	SCALE	SHEET	
10/12/2023	1:100	2@A3	