


- Material Key
- 1. Stonework to match existing.
 - 2. Timber/Composite cladding.
 - 3. Aluminium windows/doors; Frame colour: (Grey RAL7021 / similar).
 - 4. Sliding doors; Frame colour: (Grey RAL 7021)
 - 5. Smooth sawn natural stone surrounds.
 - 6. K-Render; Colour-white.
 - 7. Roof tiles to match existing.
 - 8. Aluminium Entrance Door; Festa System UK T85 Bespoke
 - 9. Hormann Garage Door, Colour: bonded finish to match exterior finish.
 - 10. Fascia/soffit; Colour; black.
 - 11. Flat rooflight; Colour- black
 - 12. Pressed Metal cladding; Colour- RAL 7021 / similar
 - 13. Velux rooflight.
 - 14. Concrete Tumbled Stone.

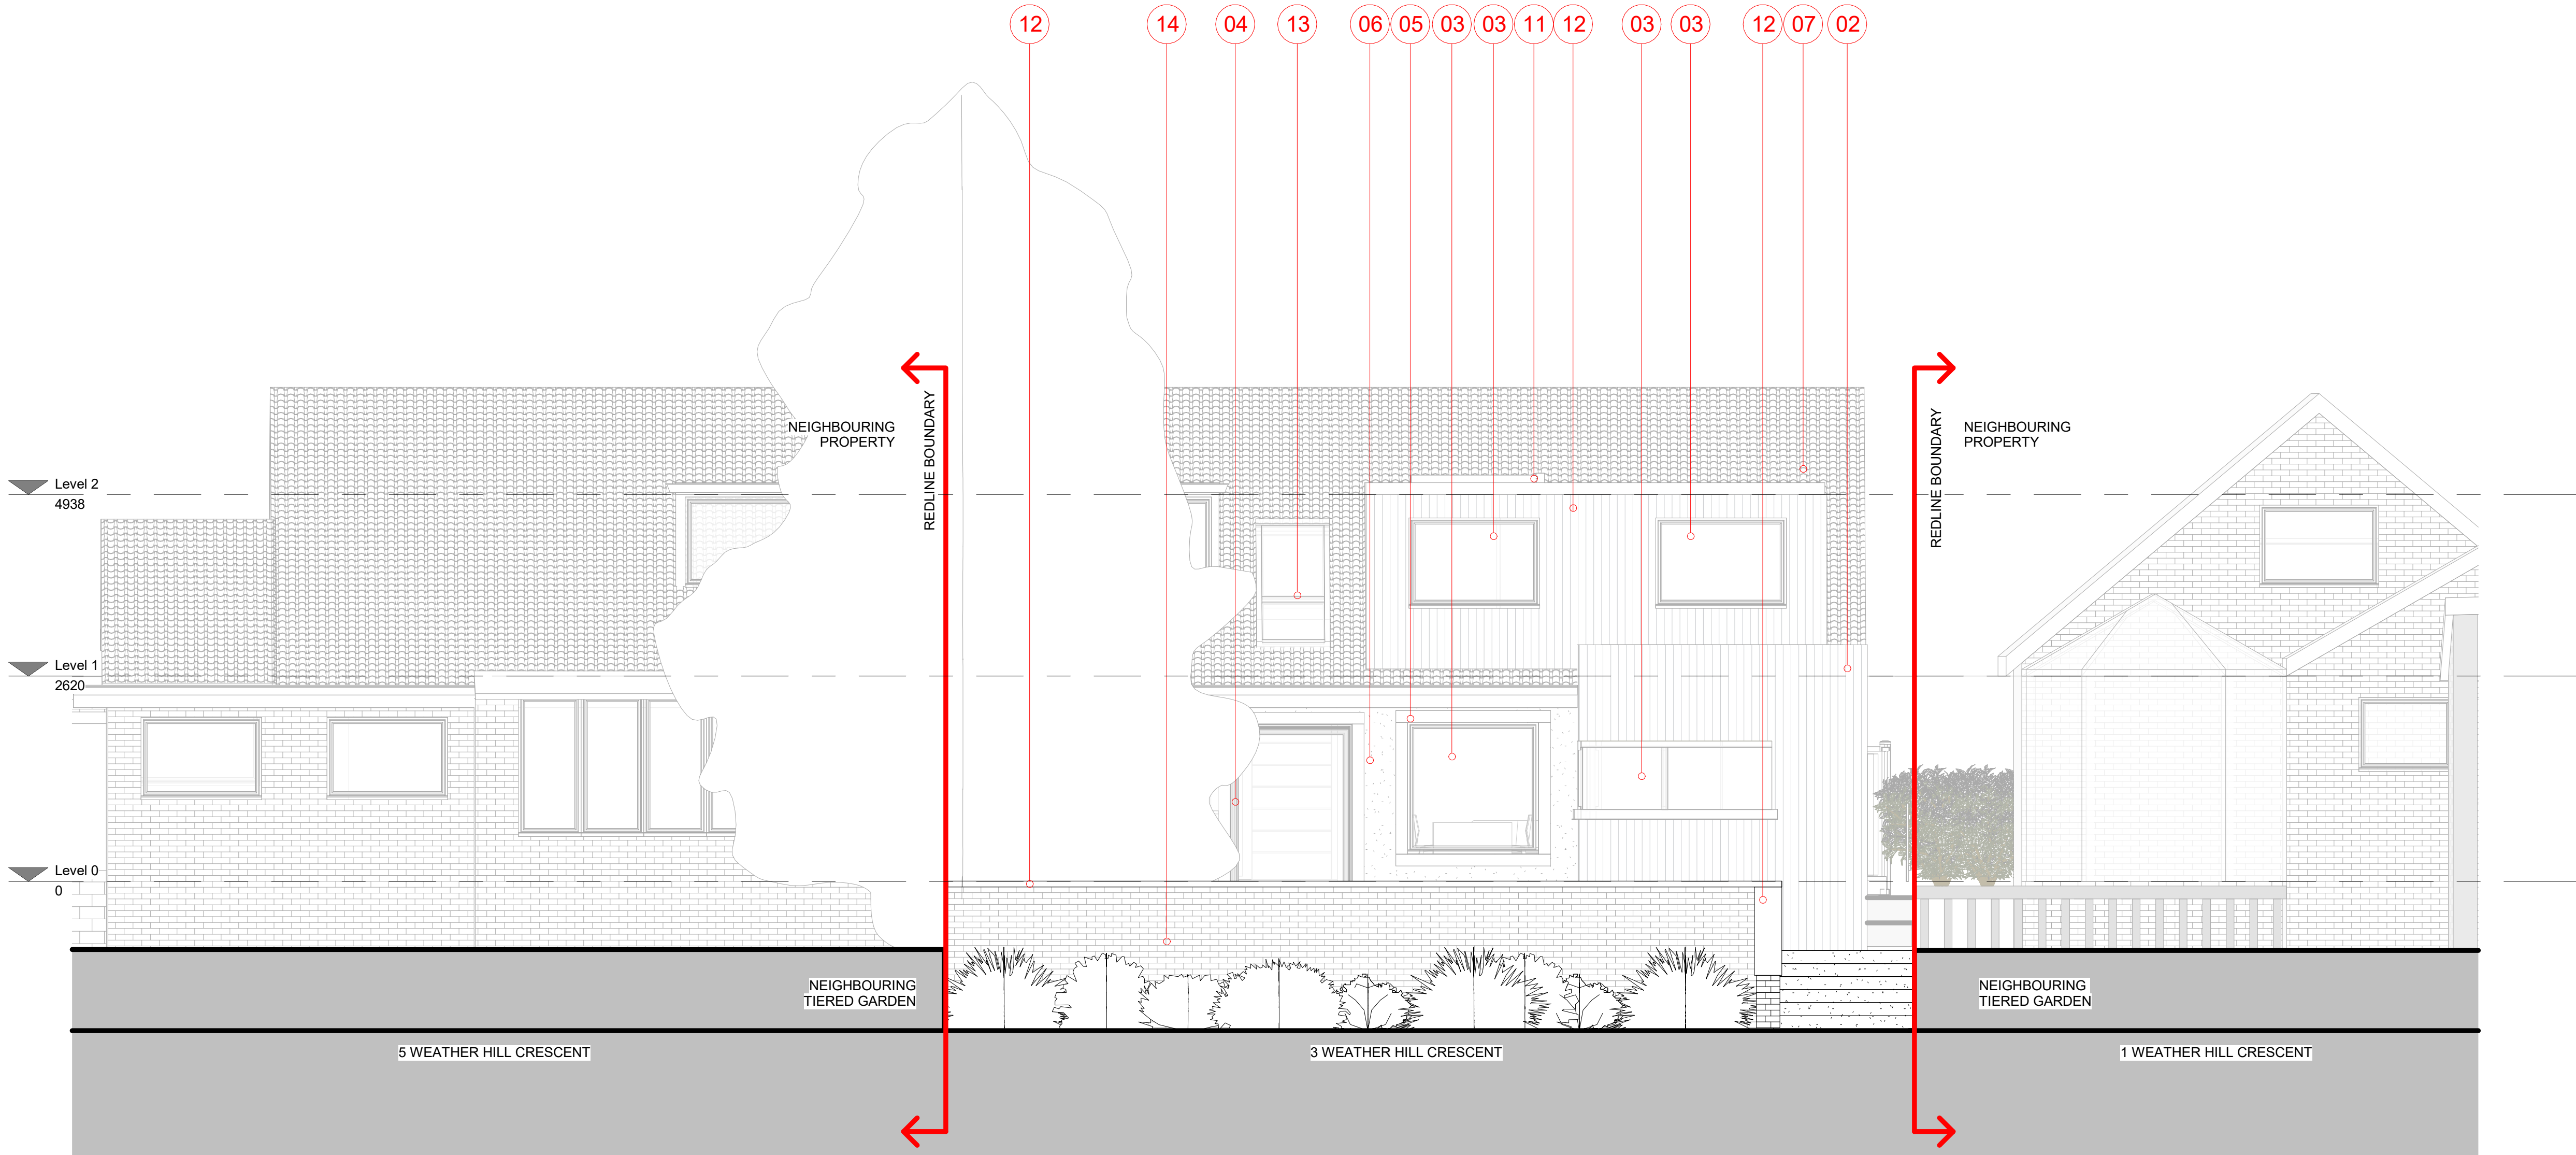

Retaining Wall Elevation
1 : 50