




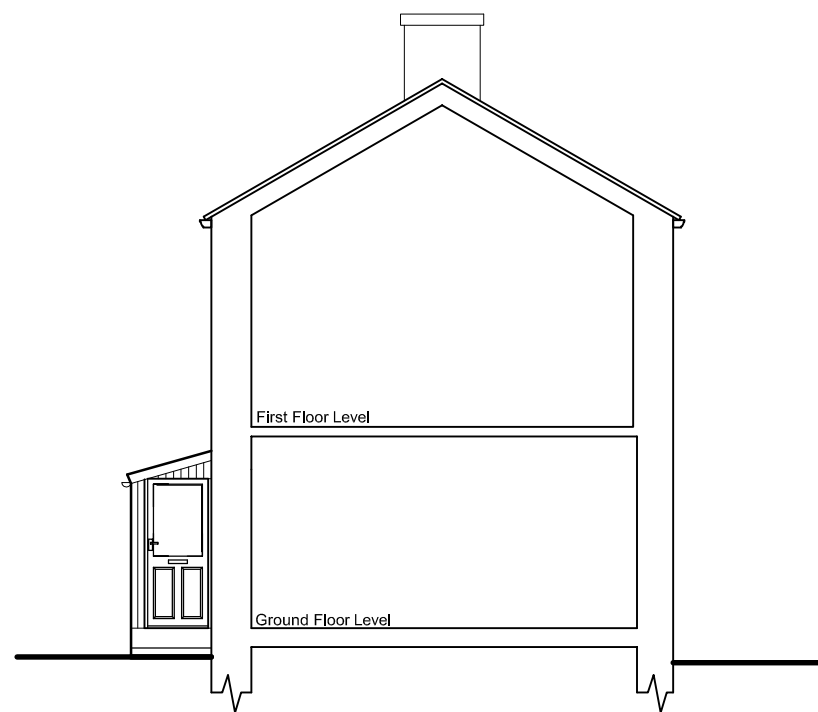


South West Sectional Elevation
(side)

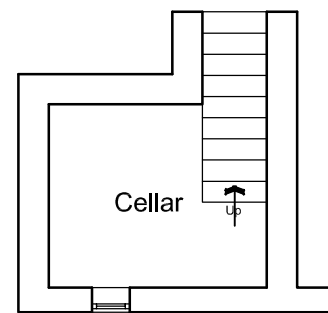


Cellar Plan

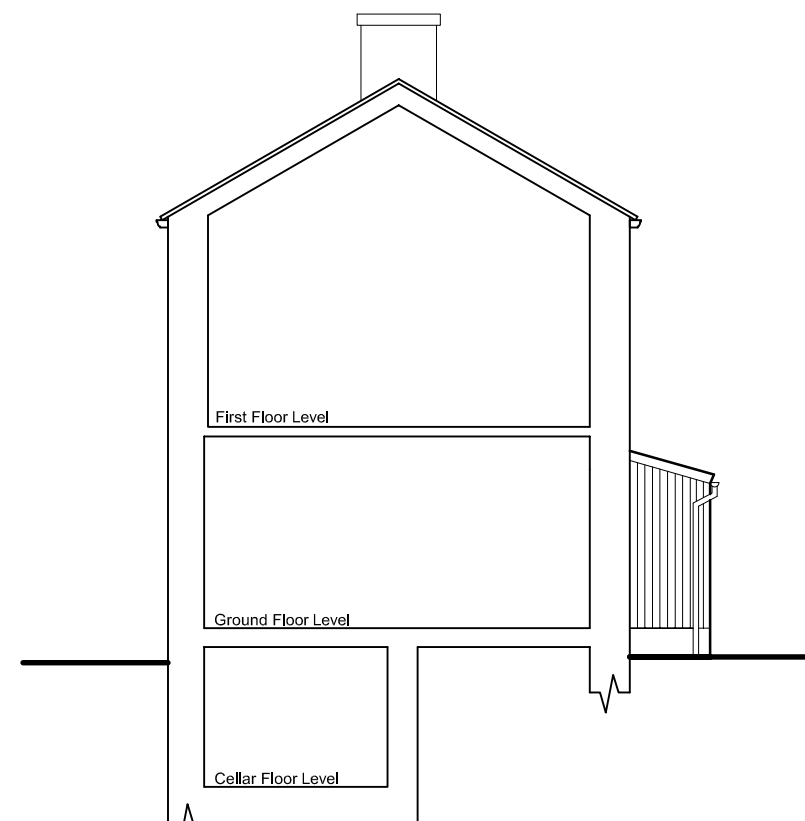


North East Sectional Elevation
(side)

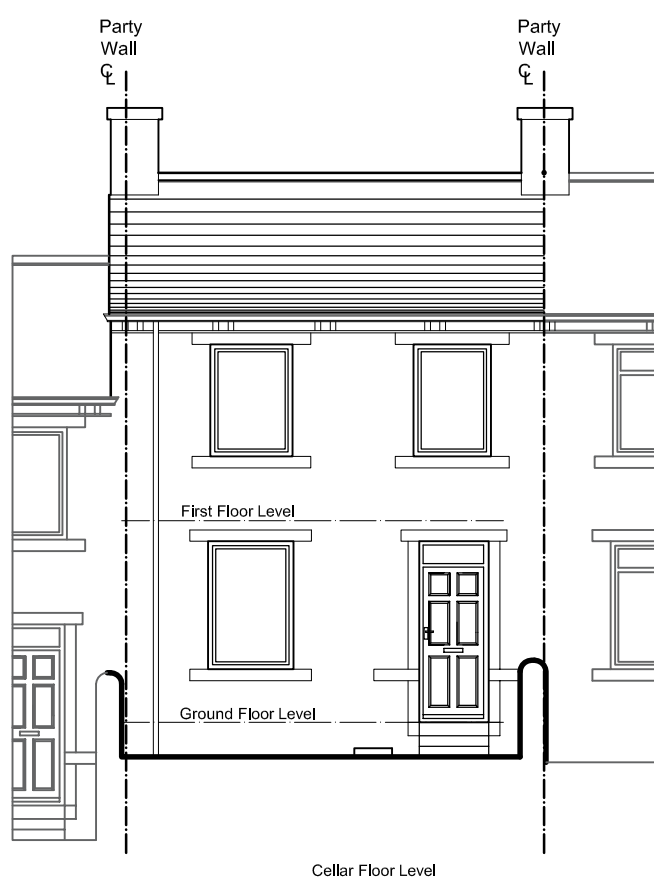


South East Elevation
(front)

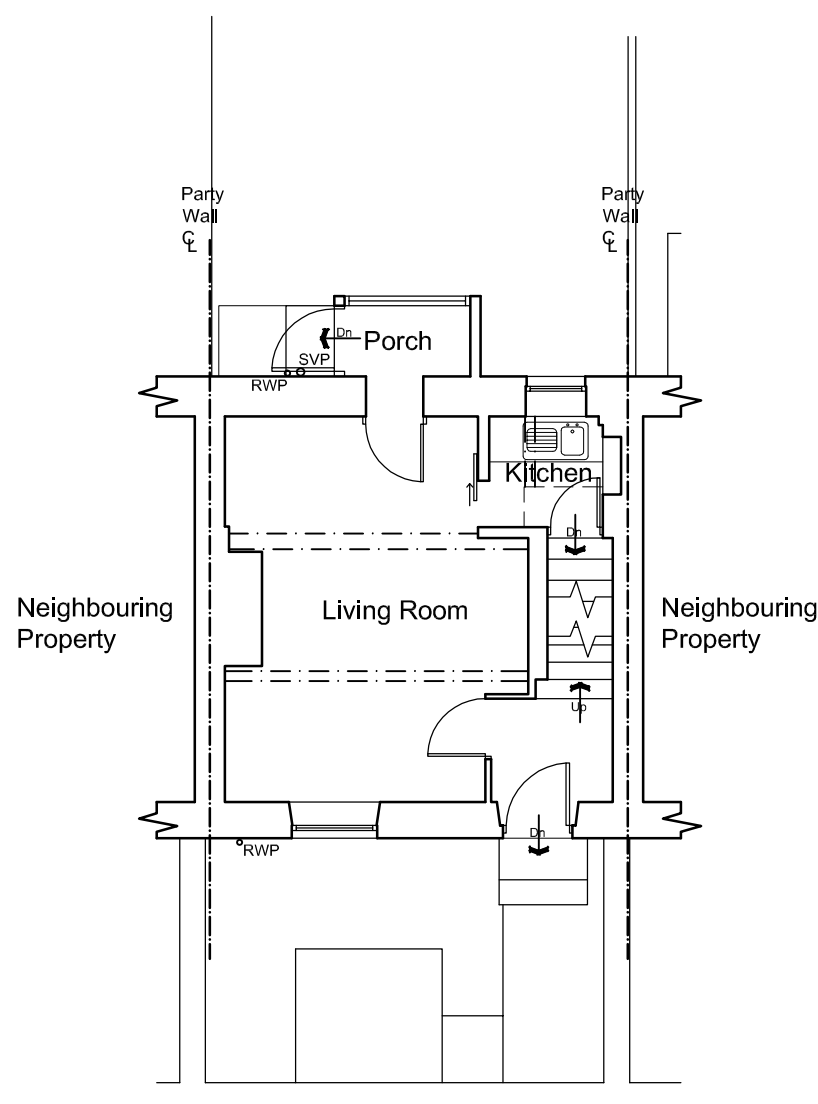


Ground Floor Plan

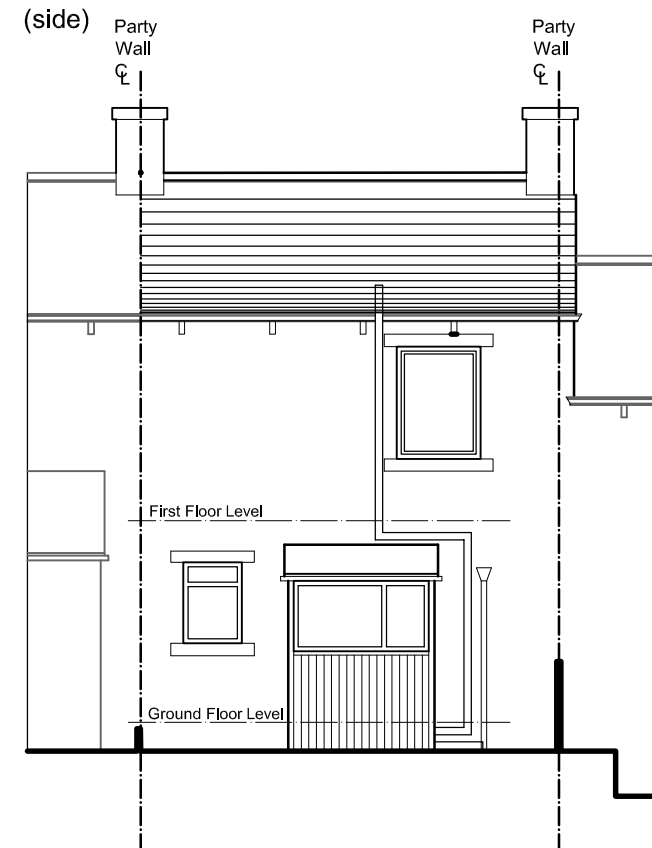

North West Elevation
(rear)

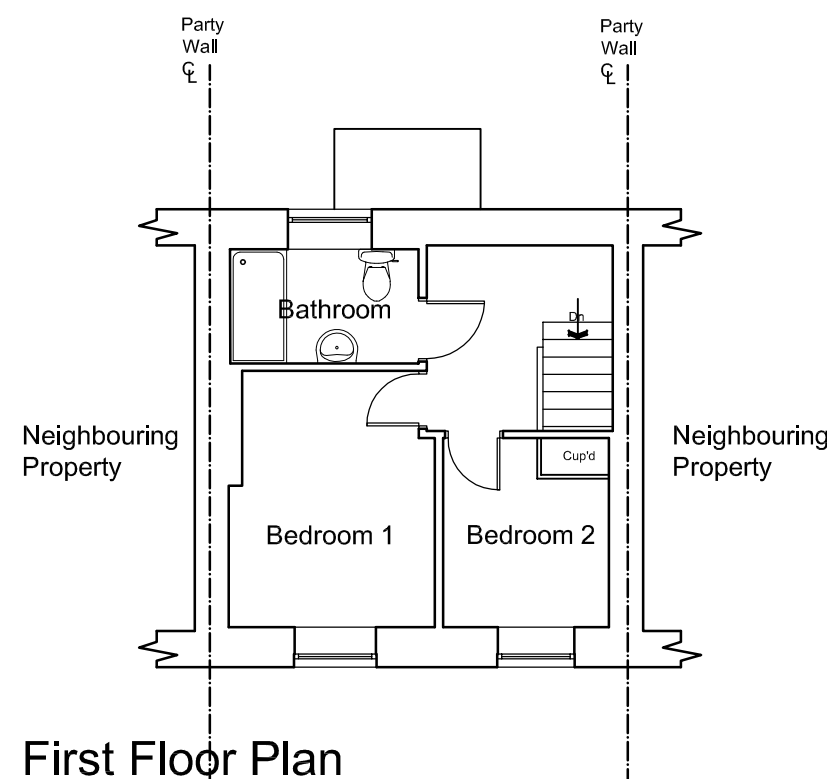

First Floor Plan

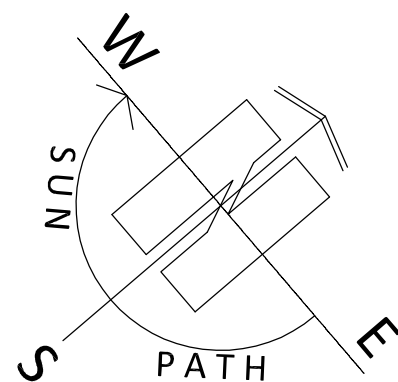

ARCHITECTURE | PLANNING | DESIGN

Malkin Farm

Brow Lane

Holmfirth

HD9 2RJ

07946872499

paul@paulmatthewsarchitectural.co.uk

www.paulmatthewsarchitectural.co.uk

Company Registration Number: 09898149 – Company
Registered in England and Wales

Project

Removal of Dilapidated Single Storey Rear
Extension and Erection of Replacement Single
Storey Rear Extension and Internal Alterations at,
62 Far Bank, Shelley, Huddersfield, HD8 8HT

Client

Miss V Armitage

Drawing Title/Issue

General Arrangement as Existing

scale	date	sheet size	dwg. no.
1:100	05/2024	A2	24/1015/03

1:100

