



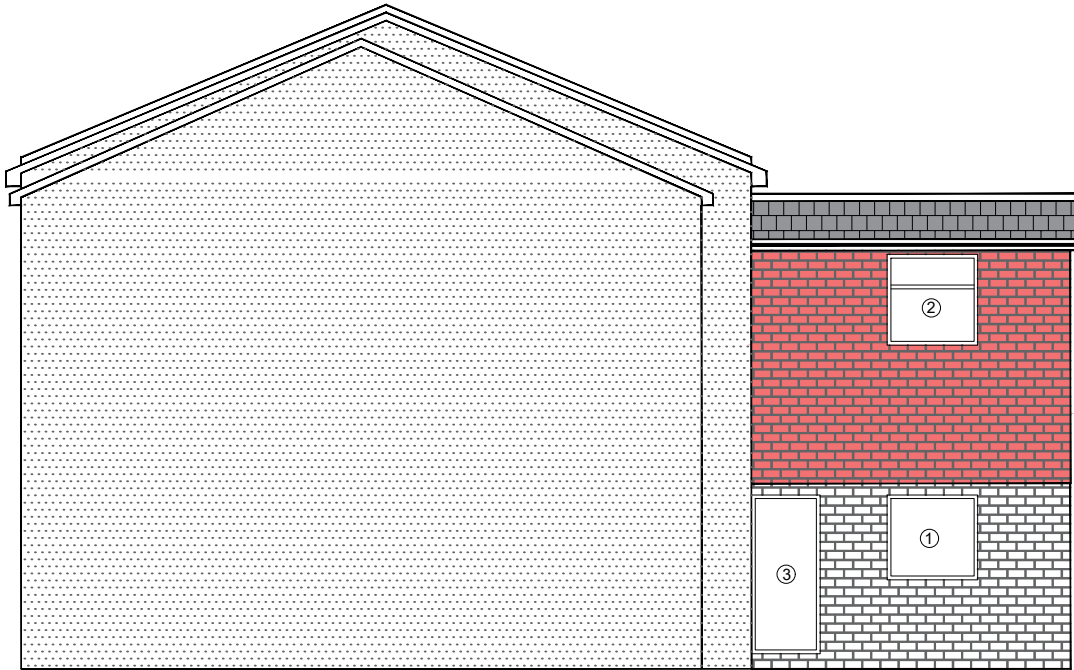

PROPOSED SIDE ELEVATION
(South West)

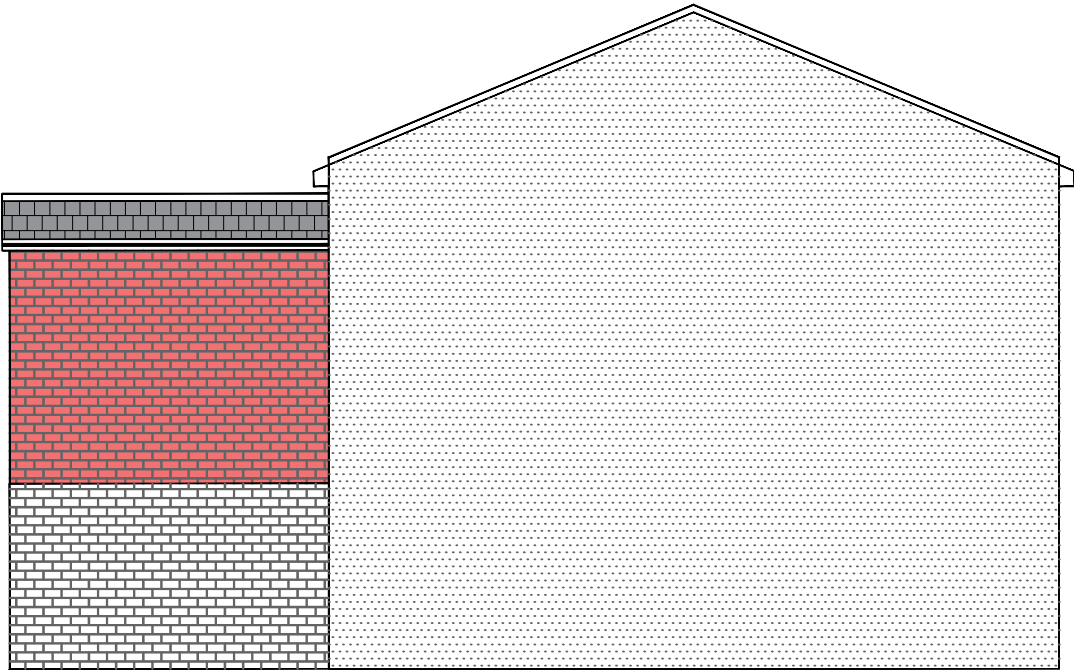


PROPOSED SIDE ELEVATION
(North East)

KEYS


- | | | | |
|--|---------------------------------|--|------------------------------|
| | Existing Tiles /slates | | Existing Brick work |
| | Proposed tiles /slates matching | | Proposed Brick work matching |
| | Existing Brick work | | Proposed Brick work matching |
| | Proposed Brick work matching | | Existing stone work |
| | Proposed stonework matching | | Elevation through Gable end |

- ① Existing UPVC frame white window
② Proposed UPVC window in white colour
③ Existing upvc door
④ Proposed UPVC composite door in white colour
⑤ Proposed velux window in white colour
⑥ Proposed Bi-folding doors in white colour

All Facia / soffits /down pipes /gutters in Dark Grey / Black colour

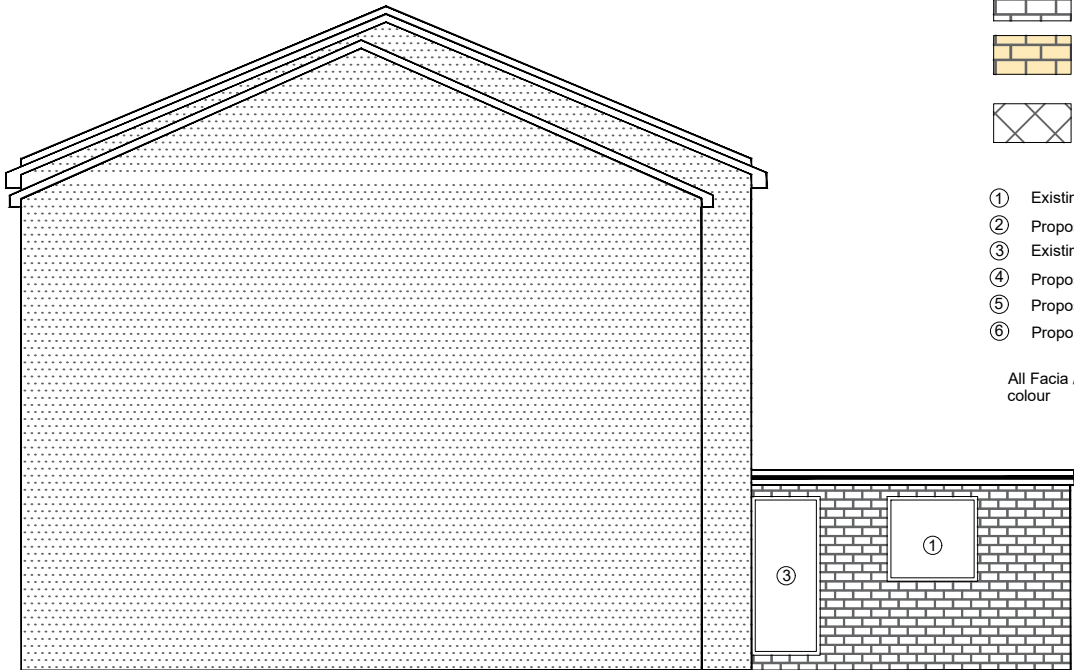

EXISTING SIDE ELEVATION
(South West)

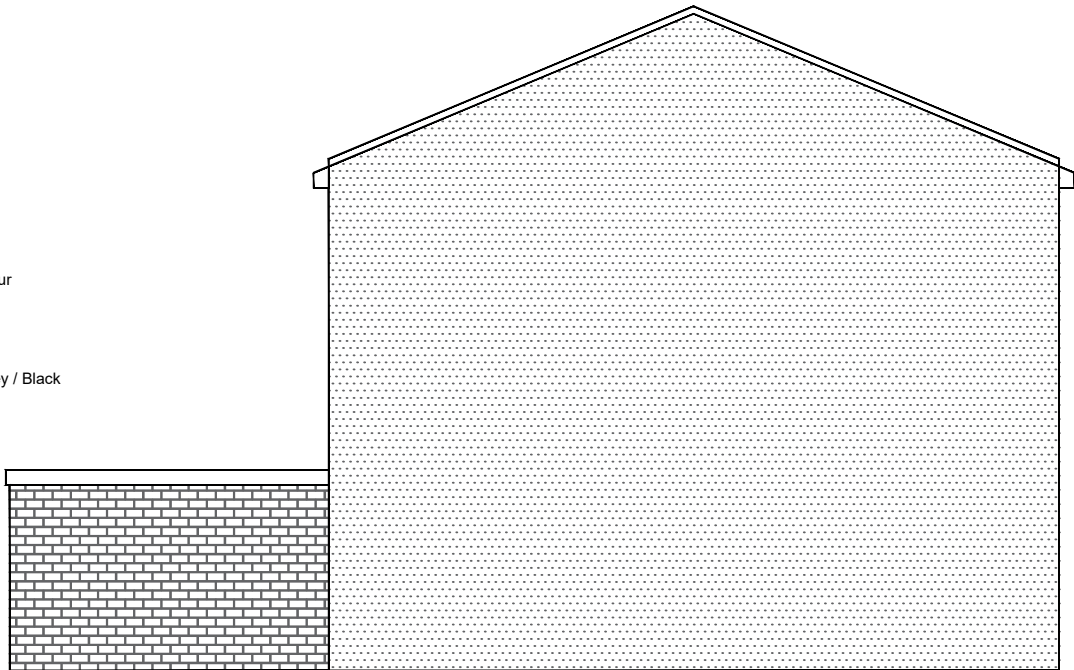

EXISTING SIDE ELEVATION
(North East)

NOTES

This drawing is subject to a detailed building and site survey, therefore no guarantee of its accuracy can be given.
This drawing has been draughted in accordance with the clients design requirements.
All areas are approximate and are subject to a detailed building and site survey and further design development.
All dimensions should be checked prior to commencement of construction on site. Measurements should not be taken off the drawing.

Rev	Revision	Date
JOB		
PROPOSED FIRST FLOOR REAR EXTENSION		
ADDRESS		
44 DARLEY STREET HECKMONDWIKE WF16 9LP		
MR MANSOOR AHMED		
DATE	SCALE	SHEET
05/06/2024	1:100	4@A3