




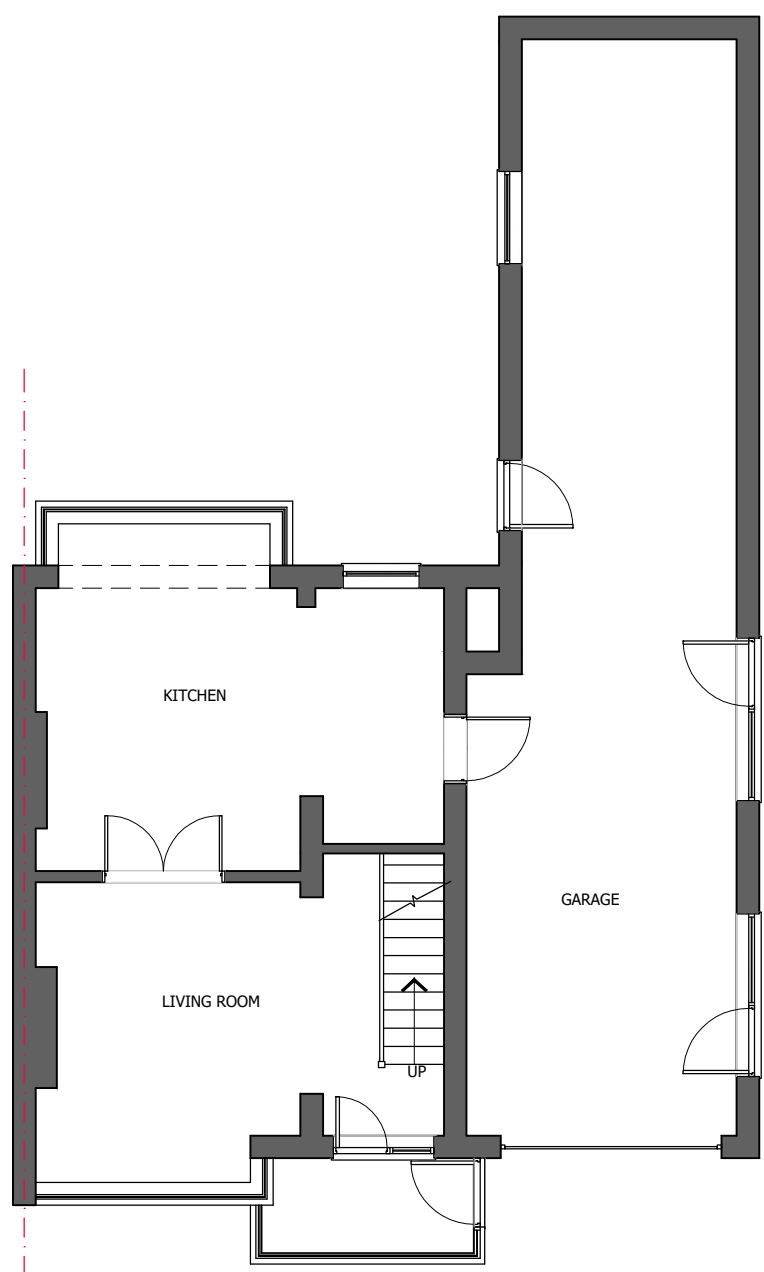


EXISTING
GROUND FLOOR PLAN

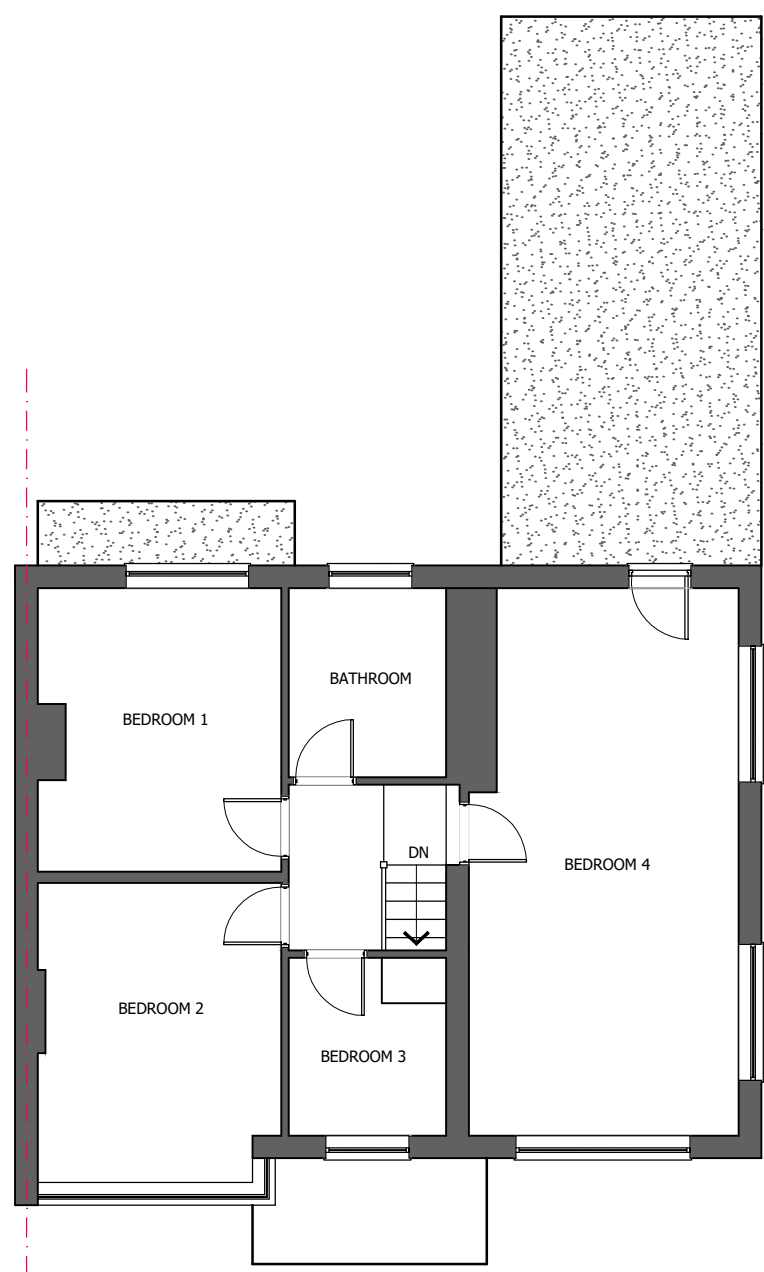


EXISTING
FIRST FLOOR PLAN

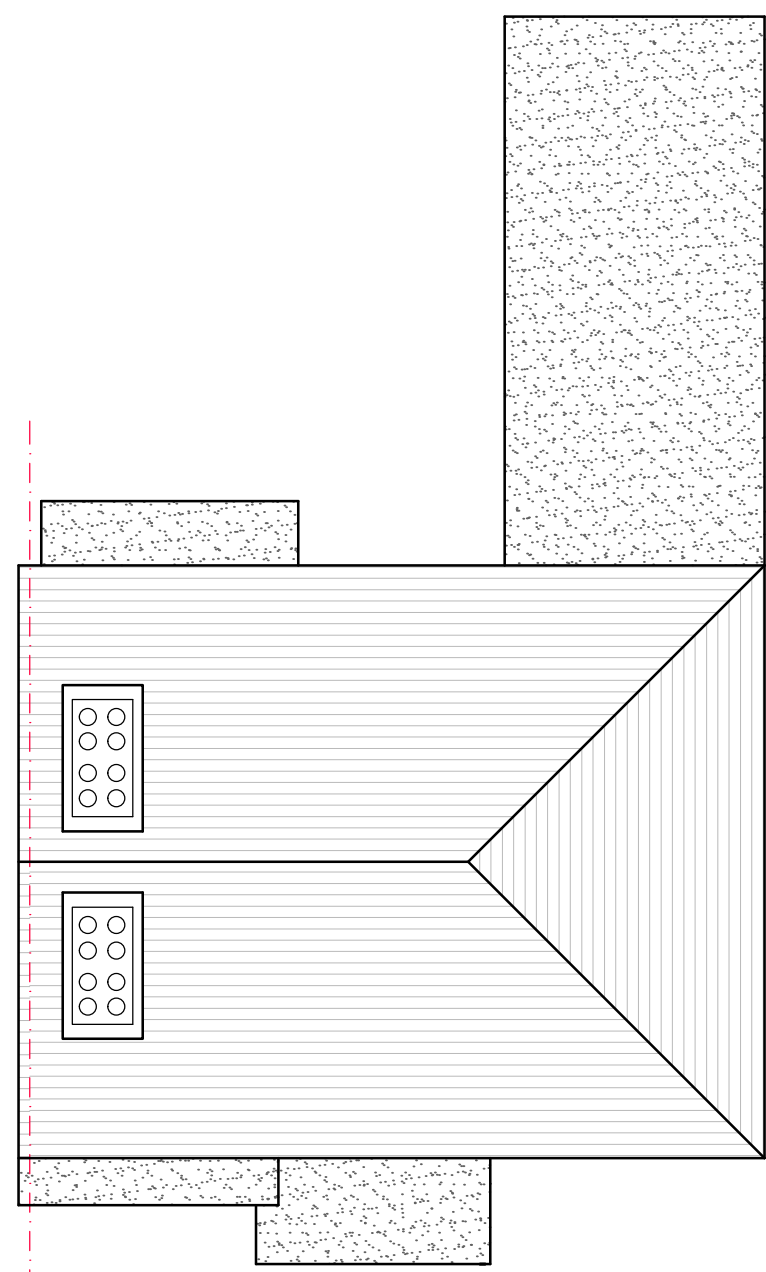


EXISTING
ROOF PLAN

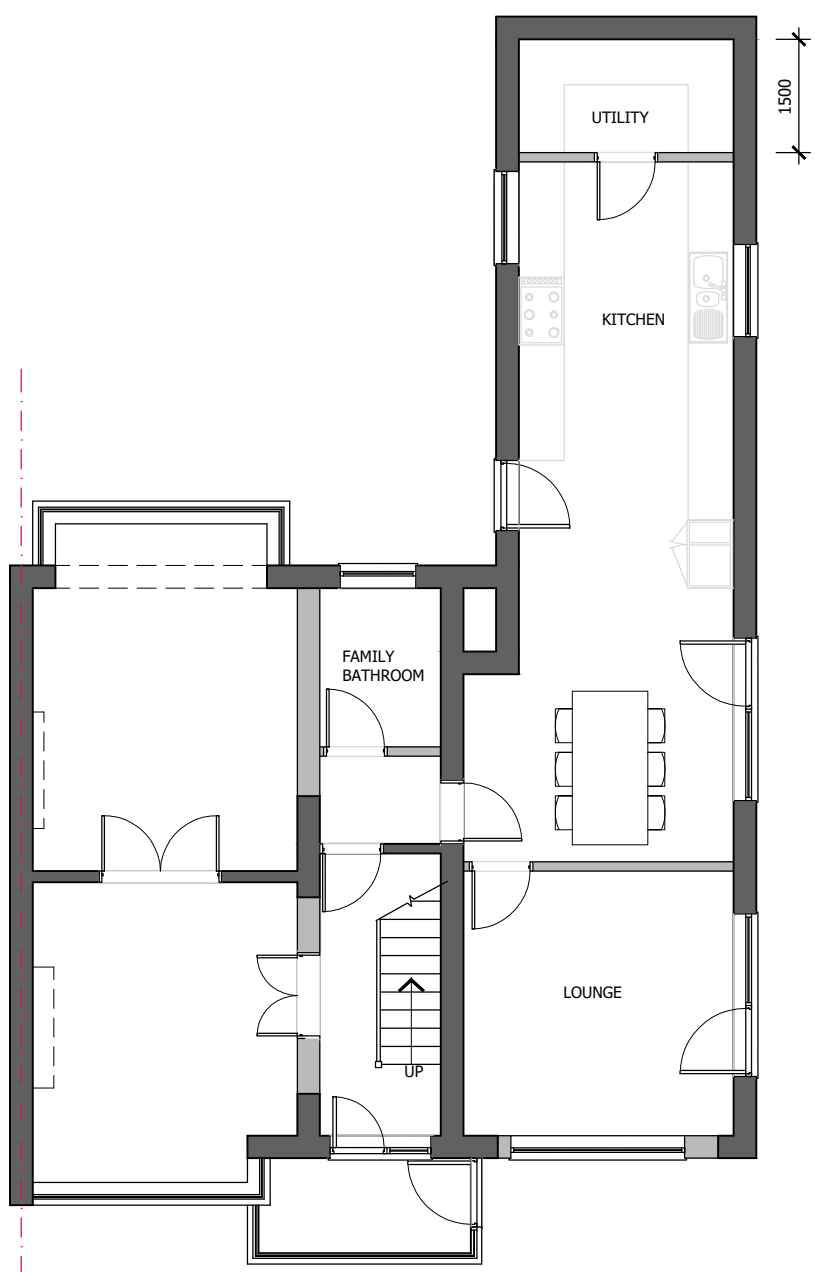


PROPOSED
GROUND FLOOR PLAN

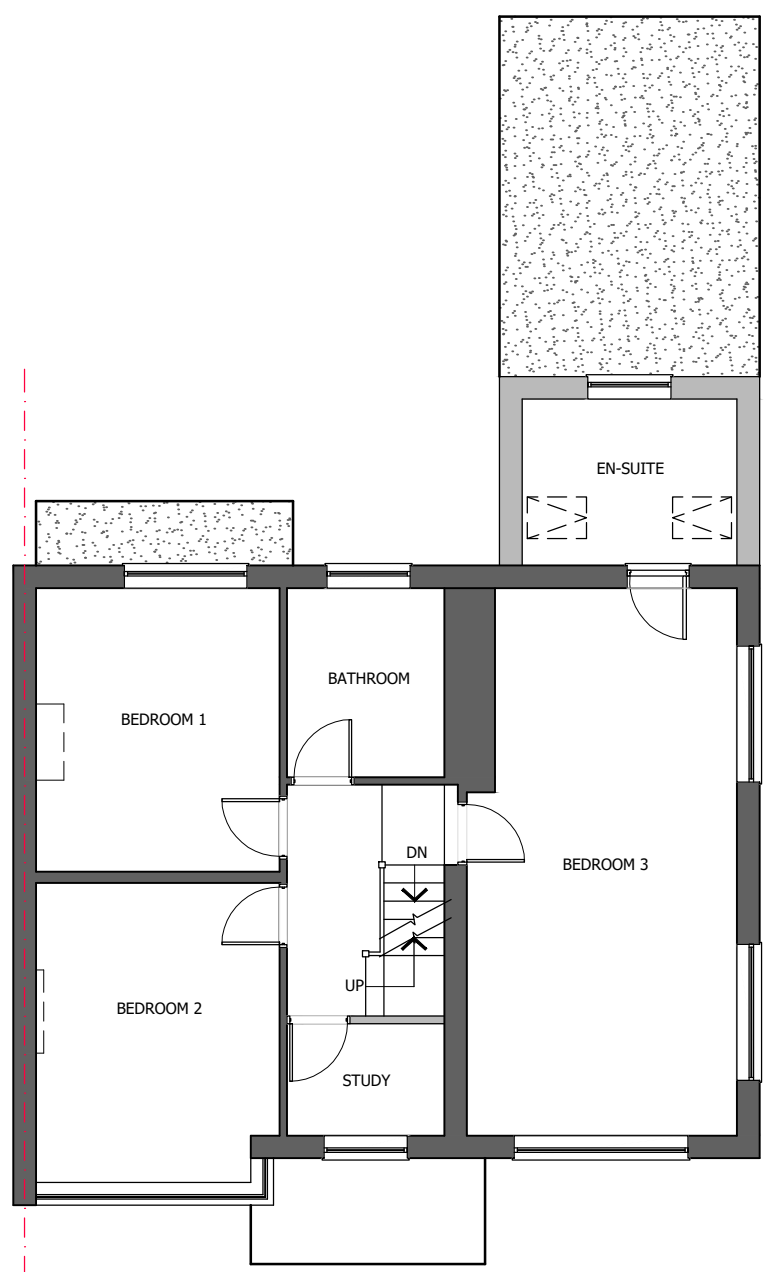

PROPOSED
FIRST FLOOR PLAN

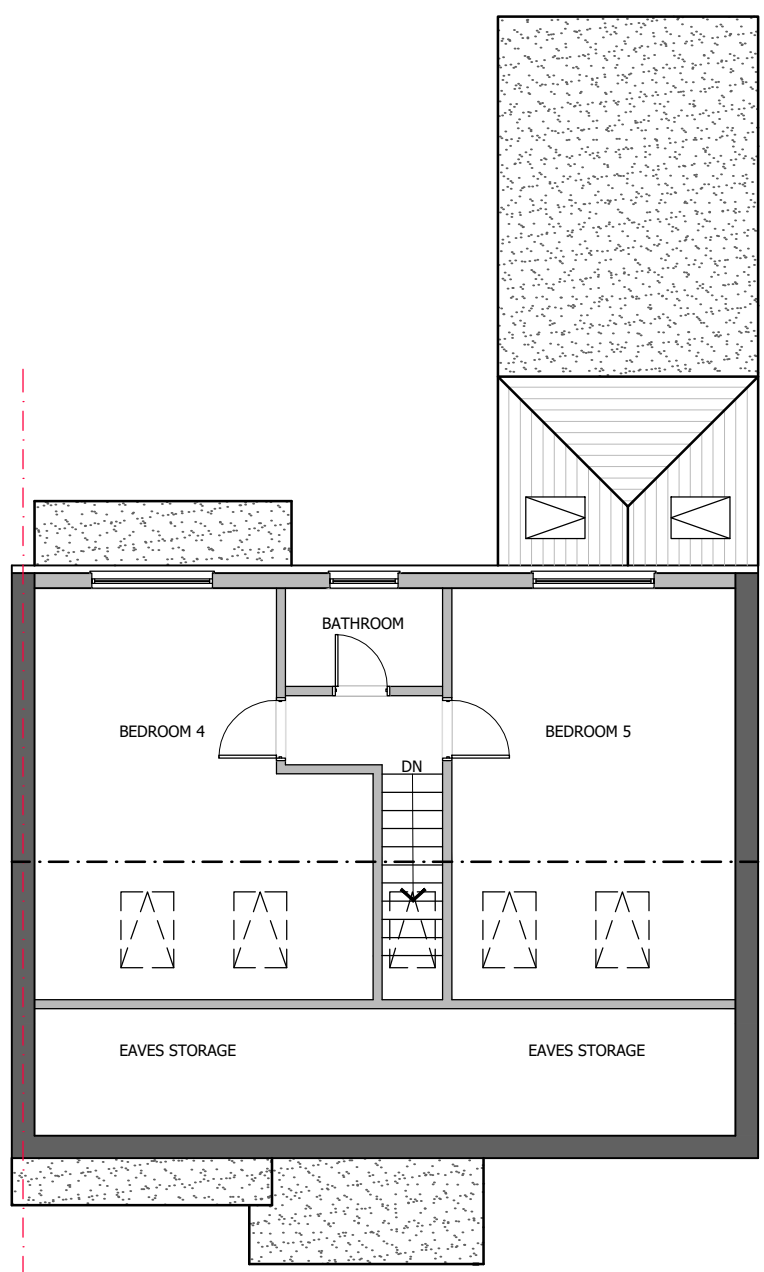


PROPOSED
LOFT PLAN

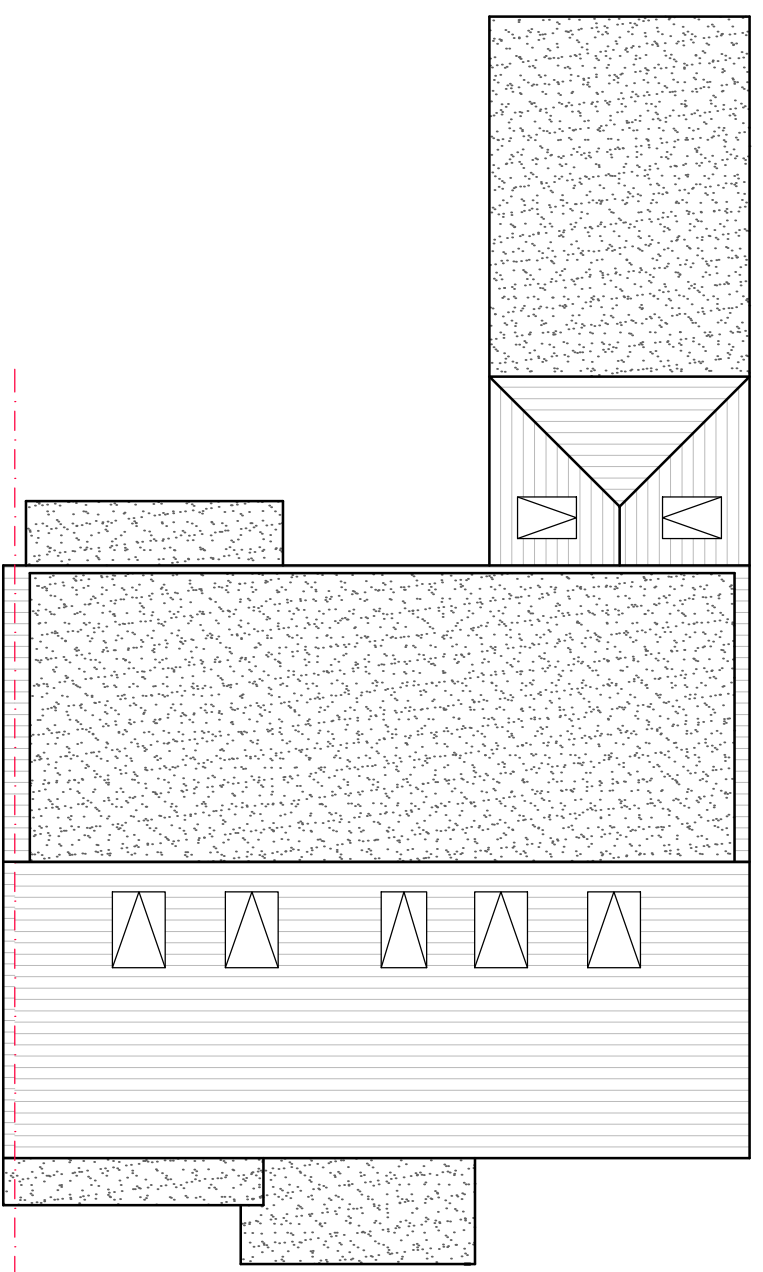

PROPOSED
ROOF PLAN



LOCATION PLAN
SCALE 1=1250
20 0 20 40 60 80 100Metres

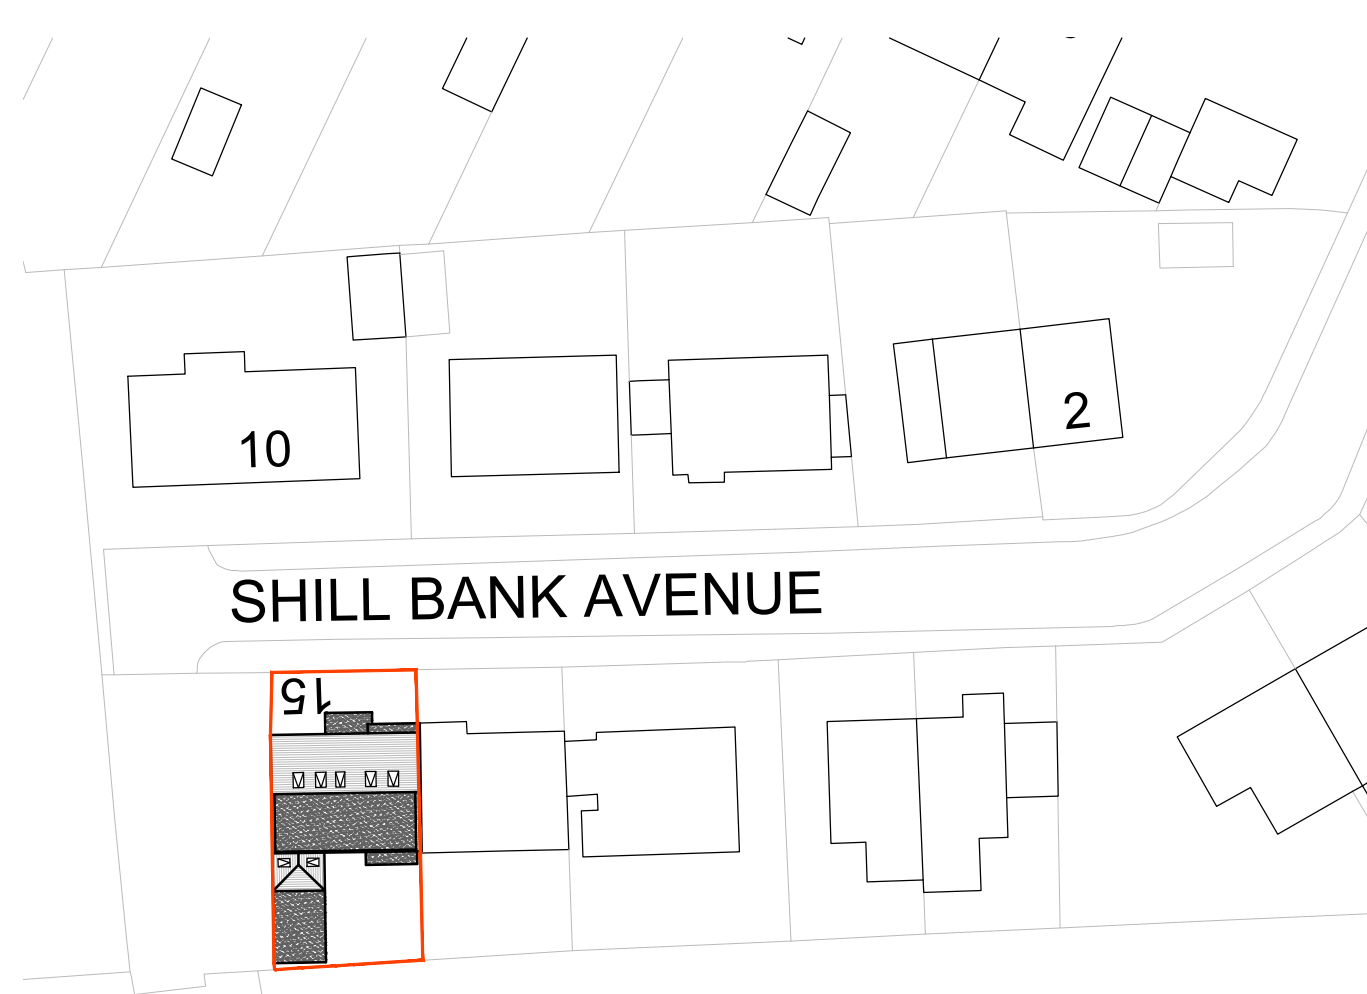

BLOCK PLAN
SCALE 1=500
5 0 5 10 20 40Metres


HATCH KEY
BOUNDARY OUTLINE
EXISTING WALLS
PROPOSED WALLS



EXISTING
FRONT ELEVATION



EXISTING
REAR ELEVATION

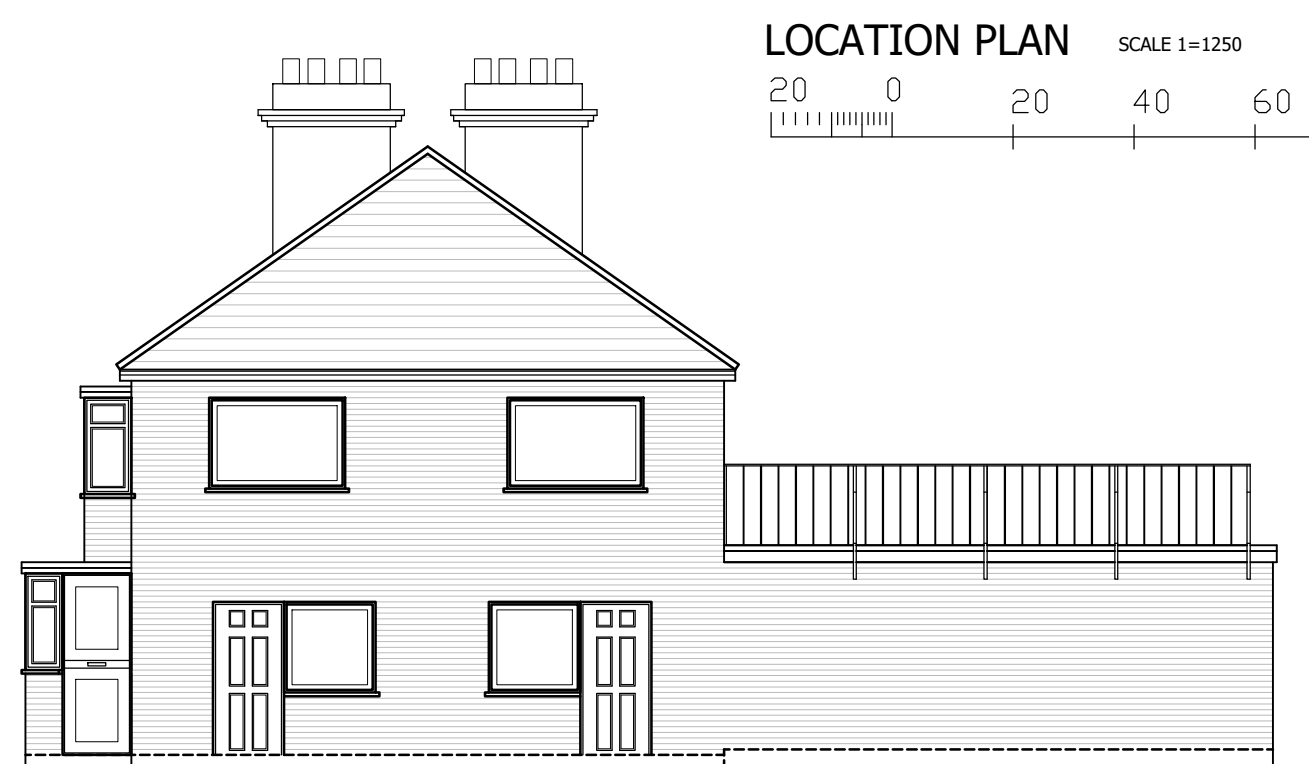

EXISTING
SIDE ELEVATION



EXISTING
SECTIONAL ELEVATION




PROPOSED
FRONT ELEVATION



PROPOSED
REAR ELEVATION



PROPOSED
SIDE ELEVATION

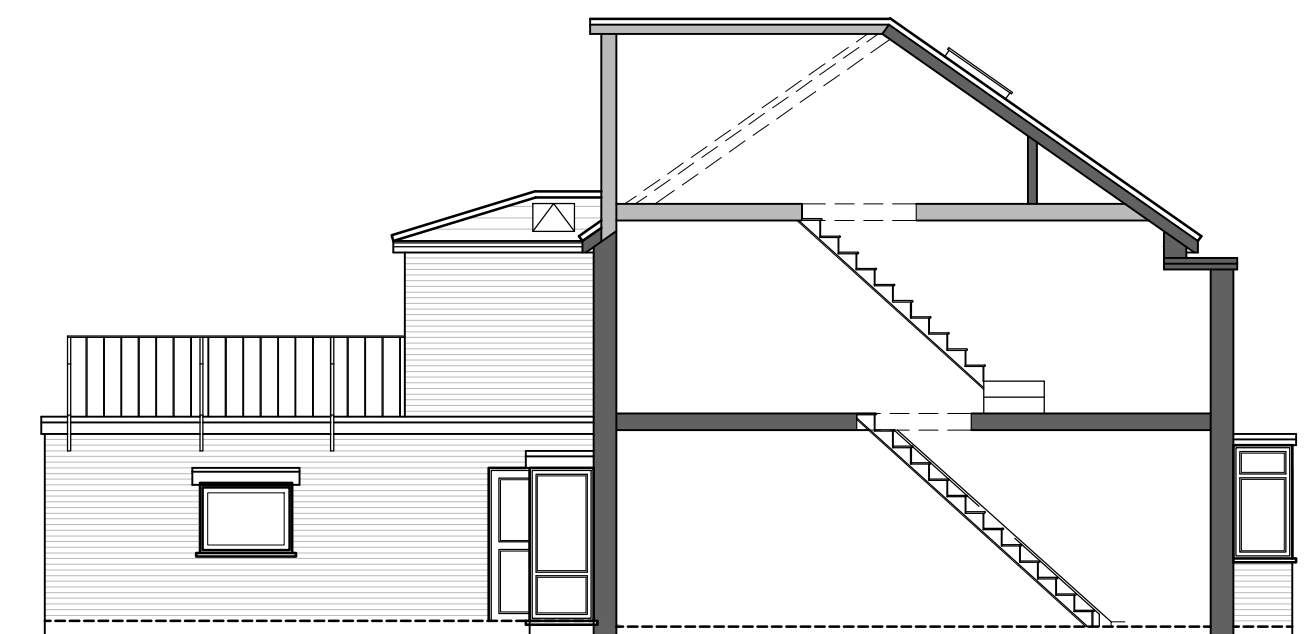

PROPOSED
SECTIONAL ELEVATION

REV	DATE	BY	DESCRIPTION	CHK	APD
DRAWING STATUS: PLANNING					
AN Architectural Design and Structural Engineers Ltd CONTACT ASIF NEKI MOB: 07970 020 028 EMAIL: asif@andesigns.eu 61 Meadow St Preston PR1 1TS					
CLIENT Mr M.B ATTARI					
15 Shill Bank Avenue Mirfield, Wesk Yorkshire, WF14 0QS					
PROJECT: SINGLE STOREY REAR FIRST FLOOR EXTENSION AND HIP TO GABLE WITH REAR DORMER					
TITLE: EXISTING AND PROPOSED FLOOR PLANS AND ELEVATIONS					
SCALE @ SIZE: 1:100 @A1		CHECKED: AN		APPROVED:	
CAD FILE:		DESIGN/DRAWN: AN		DATE: MAY 2024	
PROJECT No:		DRAWING No:		REV:	
		01			