



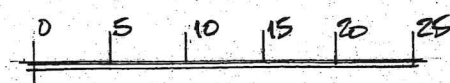

Site Plan
Scale: 1:500

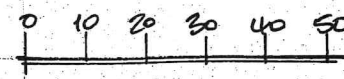

Location Plan
Scale: 1:1250



PROPOSED SINGLE STOREY REAR EXTENSION
14 MANOR ROAD
FARNLEY TYAS
HD4 6UU
FOR MR & MRS A.J. BUCKLE

SITE AND LOCATION PLANS
Scales 1:500 & 1:1250
Drawing No. 1/7

JOHN BUCKLE
Architecture & Design
johnbuckle02@gmail.com

June 2024