Presentation for

eG on the move

Cleckheaton Services, Centurian Way
Forecourt

NIS SIGNS
NIS Signs (Leicester) Ltd
51 Marlow Rd, Leicester, LE3 2BQ

0116 270 6228
info@signs-nis.co.uk
www.signs-nis.co.uk

NIS SIGNS

1:250 @ A3

5m 0 5m 10m 15m 20m 25m

1. Petrol Canopy
2. Petrol Canopy
3. Petrol Canopy
4. Petrol Canopy
5. EG PIDS
6. Pedestrian Crossing Post Signs
7. Pedestrian Crossing Post Signs
8. Pedestrian Crossing Post Signs
9. Pedestrian Crossing Post Signs

NIS SIGNS
NIS Signs (Leicester) Ltd
51 Marlow Rd, Leicester, LE3 2BQ
0116 270 6228
info@signs-nis.co.uk
www.signs-nis.co.uk

Client: EG OTM

Address: Centurian Way
Cleckheaton Services
BD19 3QE

Drawing no: 24-123

Job location: U:\Jobs\EG OTM\Sites\Cleckheaton\Cleckheaton (Centurion House)\Drawings\Drawing files

Drawn by: DB **Rev:** 4 **Date:** 08/03/24

Revision notes: 0) Initial issue
1) EV OTM Branding added - SR - 28/03/24
2) Revisions - SR - 16/05/24
4) EV logo changed to white J.E. 07/06/24

All site dimensions to be verified prior to manufacture.

Do not scale from this drawing Copyright 2024.
This document is the property of NIS Signs and must not be used, reproduced or disclosed to any persons without the written consent of NIS Signs.

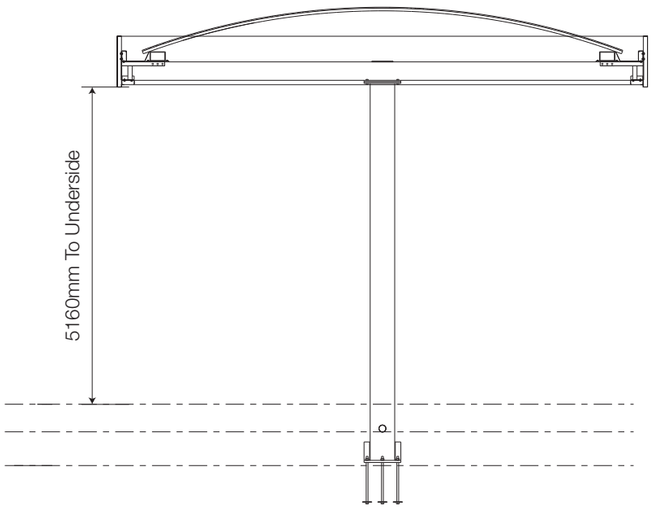

Petrol Canopy Section - Scale 1:100 @ A3

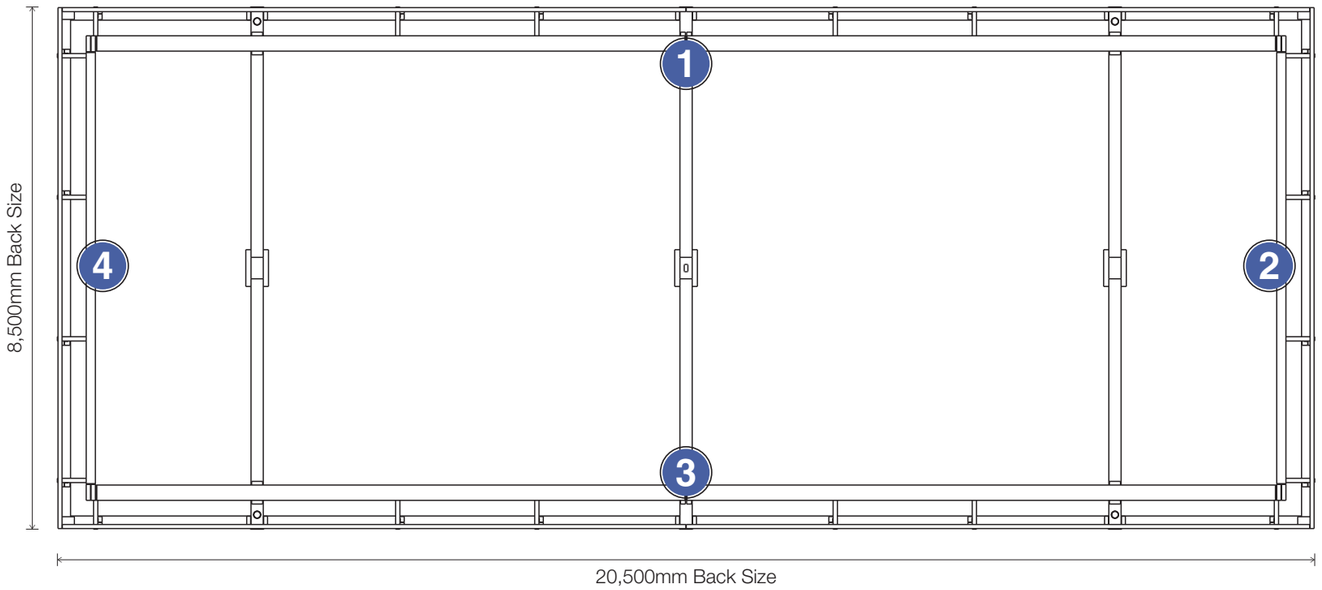

1 3 **2 № - Petrol Canopy** - Scale 1:100 @ A3

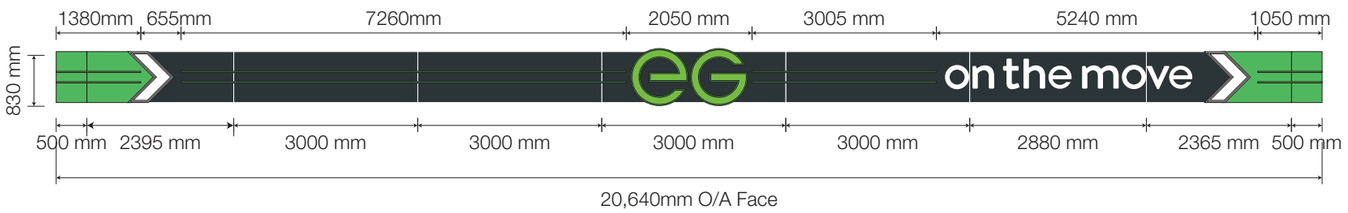

4 2 **2 № - Petrol Canopy** - Scale 1:100 @ A3

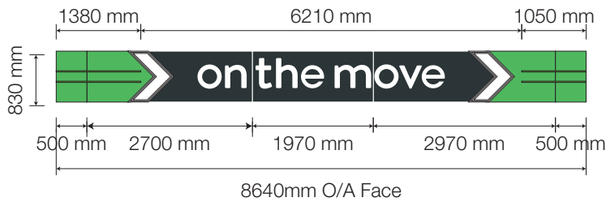

1:100 @ A3

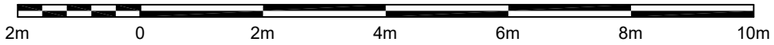

NIS SIGNS
NIS Signs (Leicester) Ltd
51 Marlow Rd, Leicester, LE3 2BQ
0116 270 6228
info@signs-nis.co.uk
www.signs-nis.co.uk

Client: EG OTM

Address: Centurian Way
Cleckheaton Services
BD19 3QE

Drawing no: 24-123

Job location: U:\Jobs\EG OTM\Sites\Cleckheaton\Cleckheaton (Centurion House)\Drawings\Drawing files

Drawn by: DB | **Rev:** 4 | **Date:** 08/03/24

Revision notes: 0) Initial issue
1) EV OTM Branding added - SR - 28/03/24
2) Revisions - SR - 16/05/24
4) EV logo changed to white J.E. 07/06/24

All site dimensions to be verified prior to manufacture.

Do not scale from this drawing Copyright 2024.
This document is the property of NIS Signs
and must not be used, reproduced or disclosed
to any persons without the written consent of NIS Signs.

1 2 3 4

Canopy Section -Scale 1:5@ A3

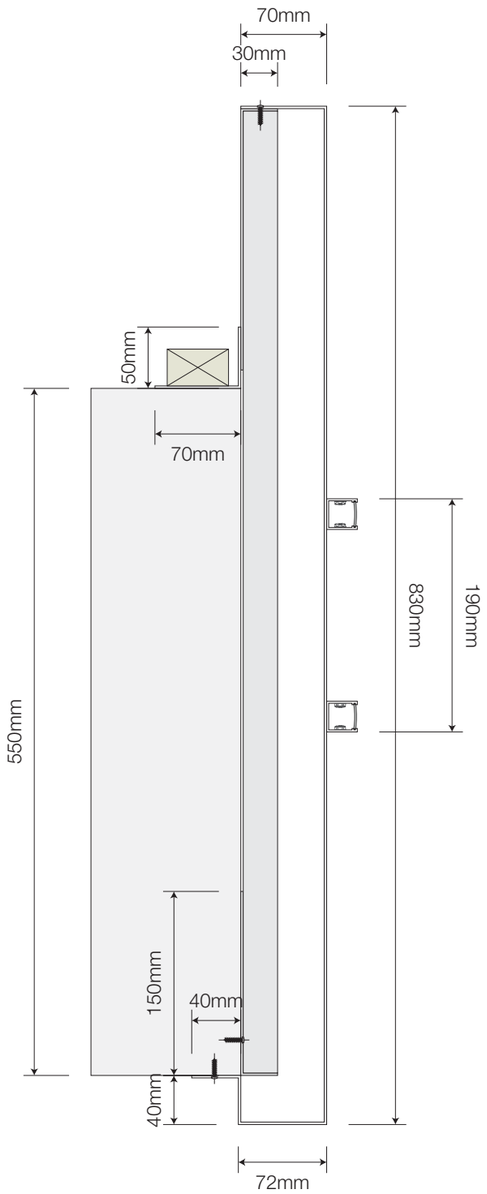

Canopy Section -Scale 1:5@ A3

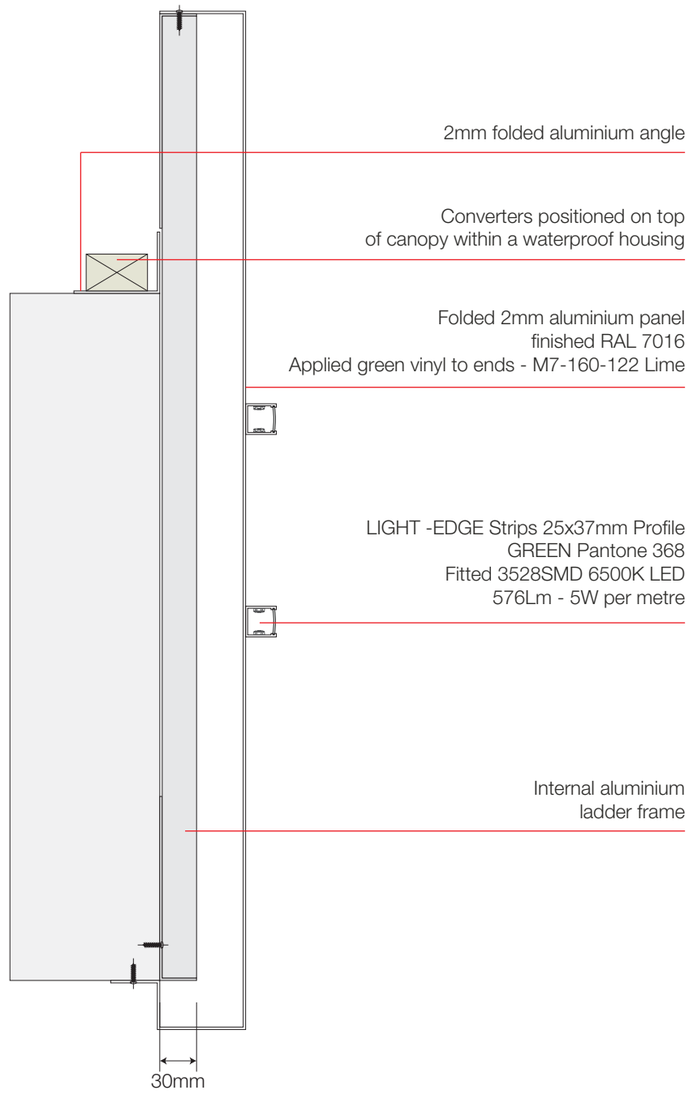

1:5 @ A3

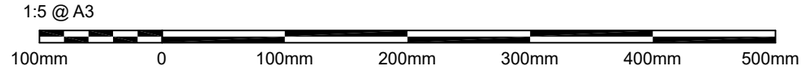

NIS SIGNS
NIS Signs (Leicester) Ltd
51 Marlow Rd, Leicester, LE3 2BQ
0116 270 6228
info@signs-nis.co.uk
www.signs-nis.co.uk

Client: EG OTM

Address: Centurian Way
Cleckheaton Services
BD19 3QE

Drawing no: 24-123

Job location: U:\Jobs\EG OTM\Sites\Cleckheaton\Cleckheaton (Centurion House)\Drawings\Drawing files

Drawn by: DB | **Rev:** 4 | **Date:** 08/03/24

Revision notes: 0) Initial issue
1) EV OTM Branding added - SR - 28/03/24
2) Revisions - SR - 16/05/24
4) EV logo changed to white J.E. 07/06/24

All site dimensions to be verified prior to manufacture.

Do not scale from this drawing Copyright 2024.
This document is the property of NIS Signs
and must not be used, reproduced or disclosed
to any persons without the written consent of NIS Signs.

1 2 3 4

EG Letter Section -Scale 1:5@ A3

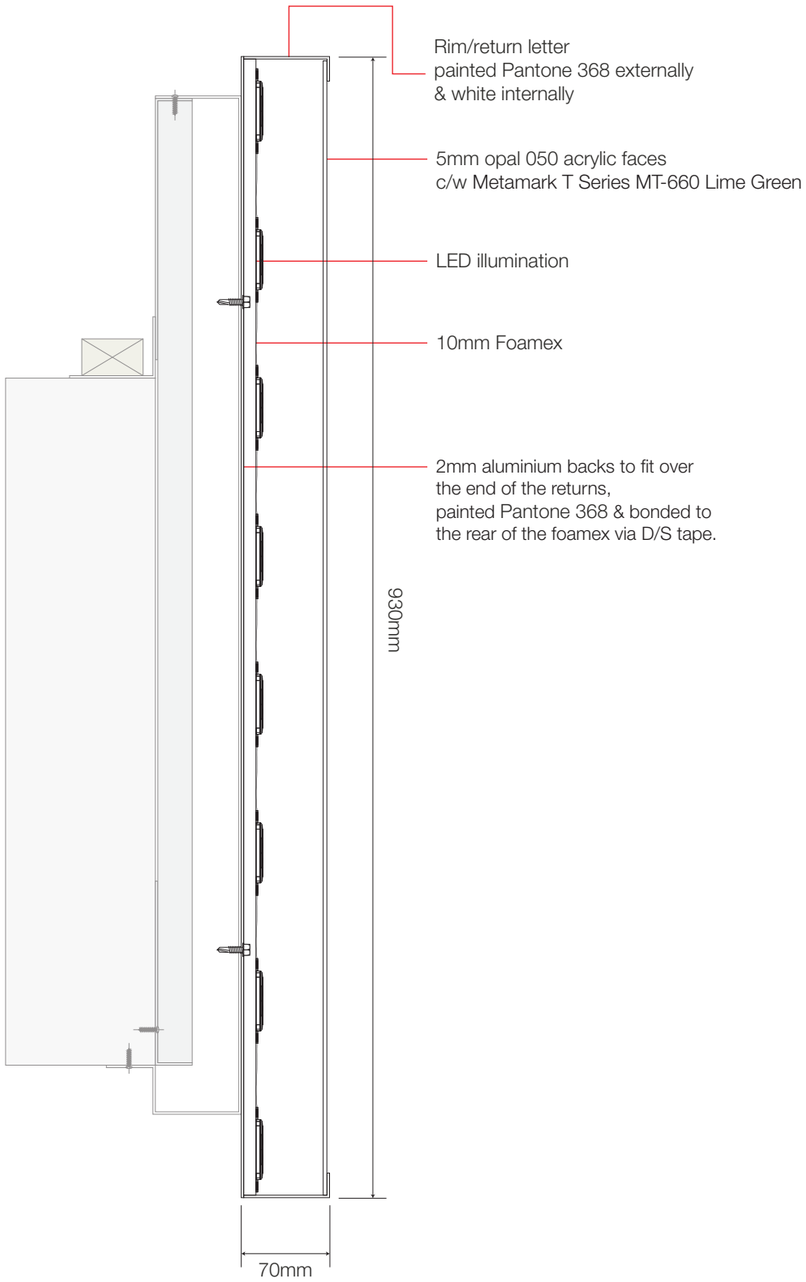

on the move letters Section -Scale 1:5@ A3

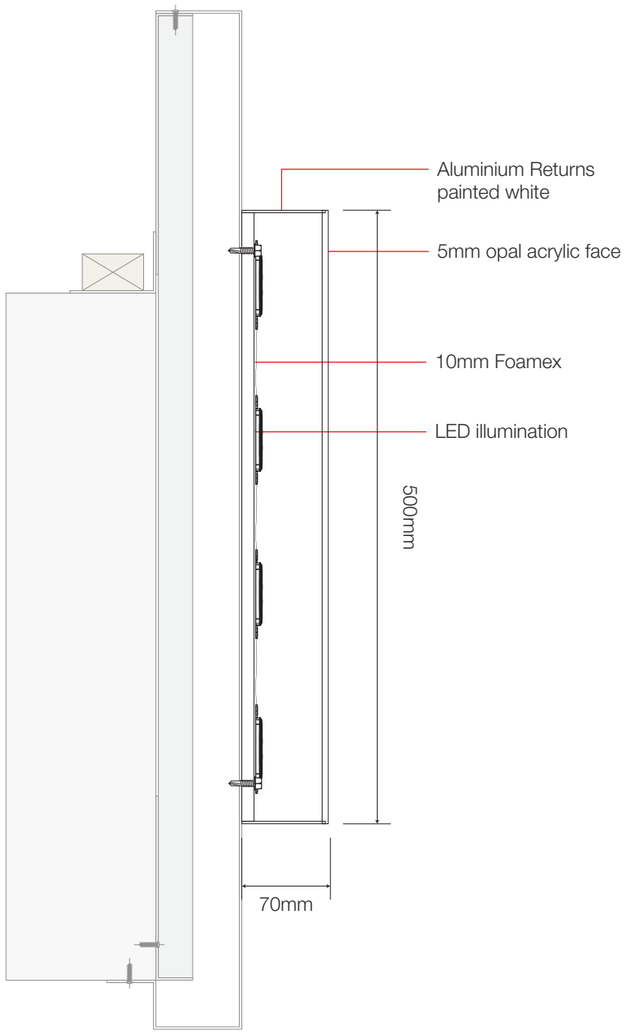

Chevron Section -Scale 1:5@ A3

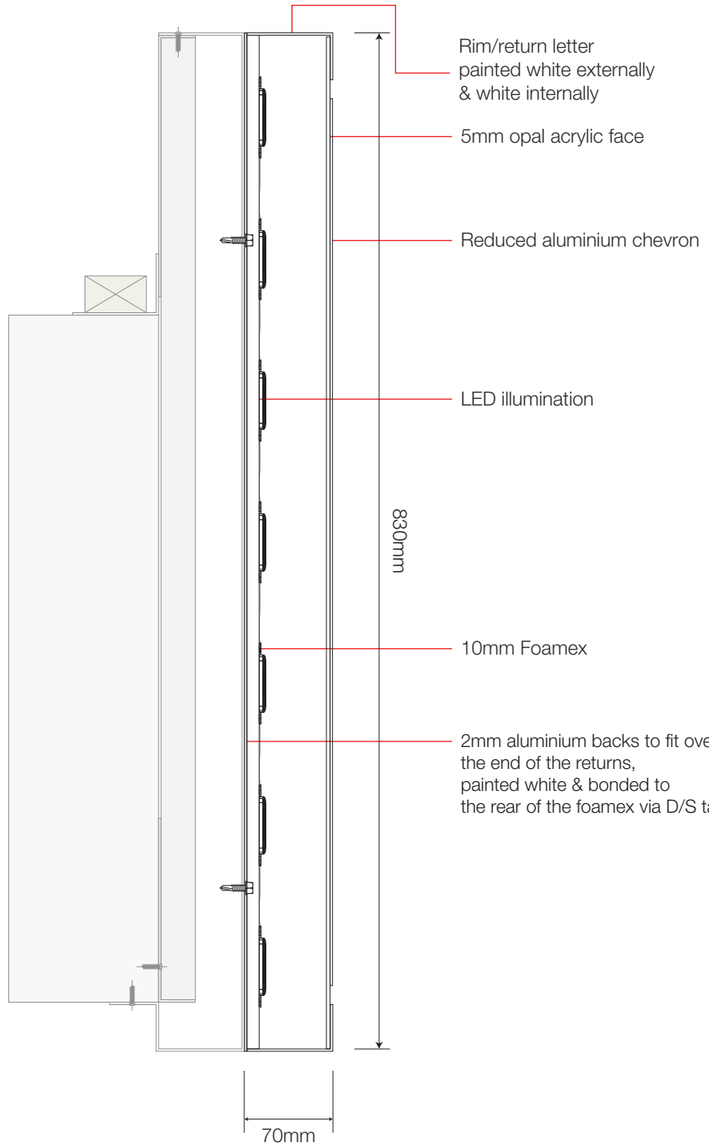

1:5 @ A3

100mm 0 100mm 200mm 300mm 400mm 500mm

NIS SIGNS
NIS Signs (Leicester) Ltd
51 Marlow Rd, Leicester, LE3 2BQ
0116 270 6228
info@signs-nis.co.uk
www.signs-nis.co.uk

Client: EG OTM

Address: Centurian Way
Cleckheaton Services
BD19 3QE

Drawing no: 24-123

Job location: U:\Jobs\EG OTM\Sites\Cleckheaton\Cleckheaton (Centurion House)\Drawings\Drawing files

Drawn by: DB **Rev:** 4 **Date:** 08/03/24

Revision notes: 0) Initial issue
1) EV OTM Branding added - SR - 28/03/24
2) Revisions - SR - 16/05/24
4) EV logo changed to white J.E. 07/06/24

All site dimensions to be verified prior to manufacture.

Do not scale from this drawing Copyright 2024.
This document is the property of NIS Signs
and must not be used, reproduced or disclosed
to any persons without the written consent of NIS Signs.

5 **EG PIDS** - 1:50

Fabricated EG panels 2250mm x 1325mm finished RAL 7016 grey with 70mm deep built up rim/return letters painted RAL 6018 with green acrylic faces.
Fret cut texts " on the move" backed with 5mm opal 050 & illuminated with LED modules.
Bottom panels finished RAL 7016 grey.
Side cappings to have folded, illuminated aluminium trough finished RAL 7016 grey with a fabricated acrylic insert with blockout vinyl chevrons to the top.
Face applied brand prints to brand box area TBC.

Plan Section - Side capping - 1:2@A3

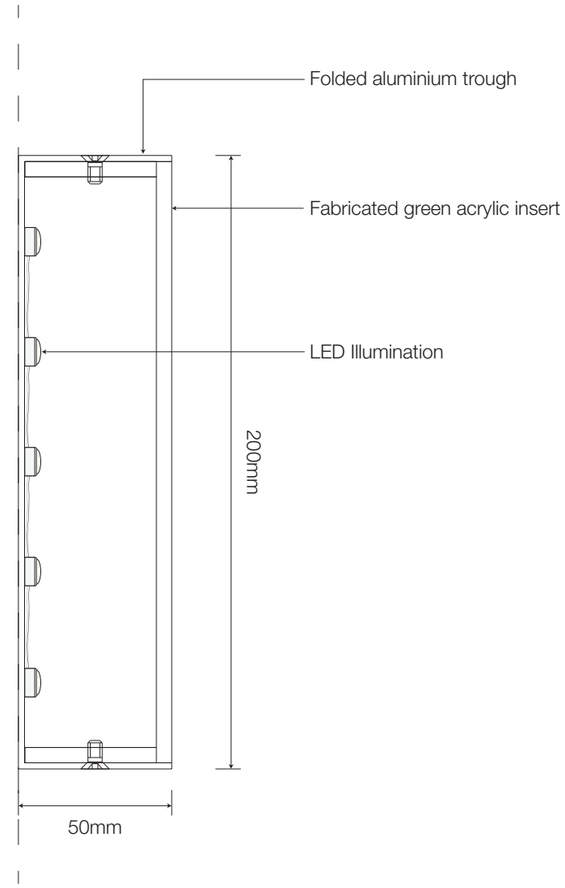

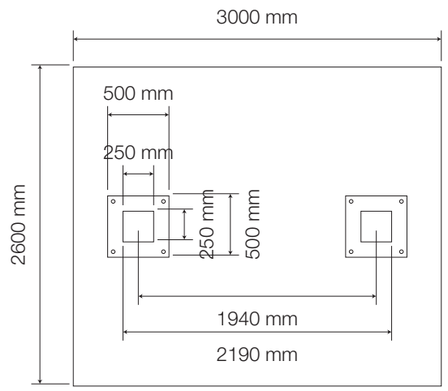

1:50 @ A3

1m 0 1m 2m 3m 4m 5m

NIS SIGNS
NIS Signs (Leicester) Ltd
51 Marlow Rd, Leicester, LE3 2BQ
0116 270 6228
info@signs-nis.co.uk
www.signs-nis.co.uk

Client: EG OTM	**Drawing no:** 24-123		
Address: Centurian Way Cleckheaton Services BD19 3QE	**Job location:** U:\Jobs\EG OTM\Sites\Cleckheaton\Cleckheaton (Centurion House)\Drawings\Drawing files		
	Drawn by: DB	**Rev:** 4	**Date:** 08/03/24

Revision notes:
0) Initial issue
1) EV OTM Branding added - SR - 28/03/24
2) Revisions - SR - 16/05/24
4) EV logo changed to white J.E. 07/06/24

All site dimensions to be verified prior to manufacture.

Do not scale from this drawing Copyright 2024.
This document is the property of NIS Signs
and must not be used, reproduced or disclosed
to any persons without the written consent of NIS Signs.

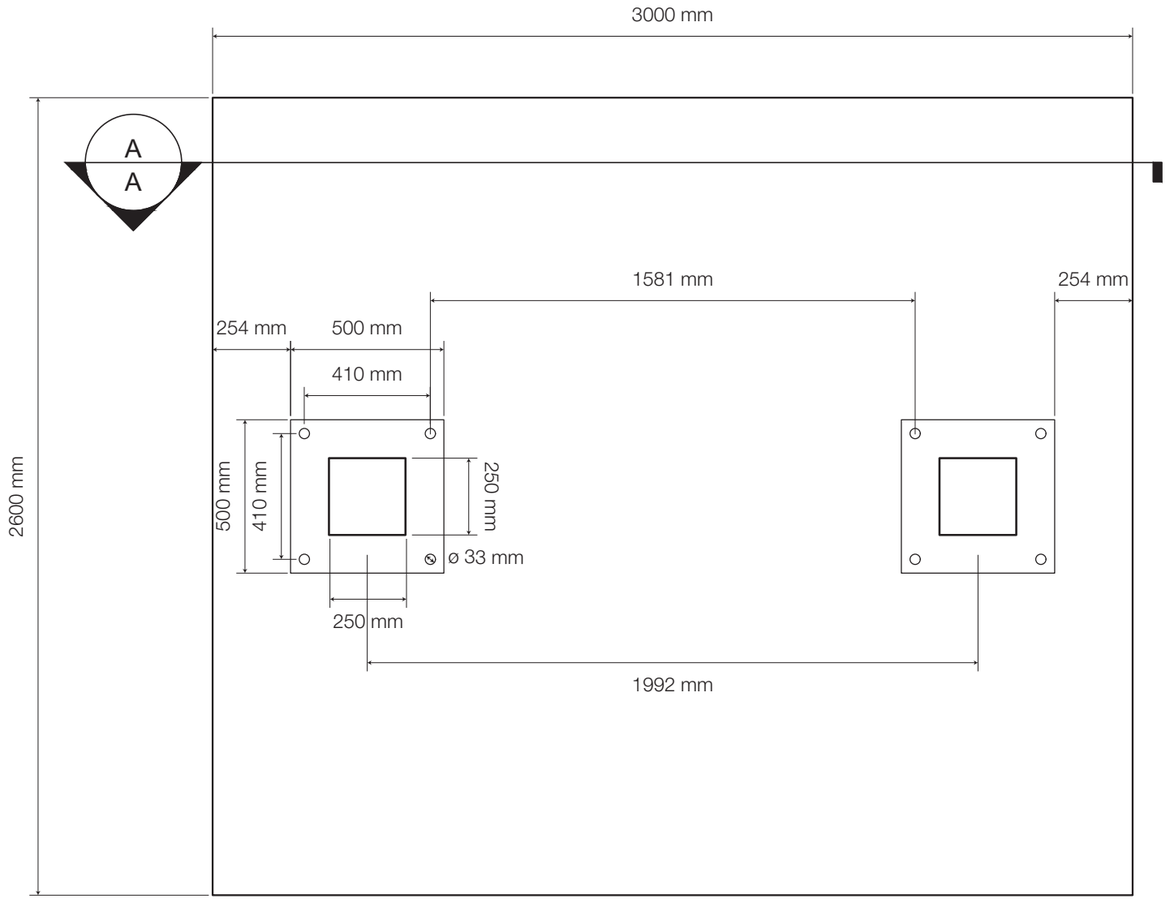

5

1 BASE PAD DESIGN
(SCALE 1:20)

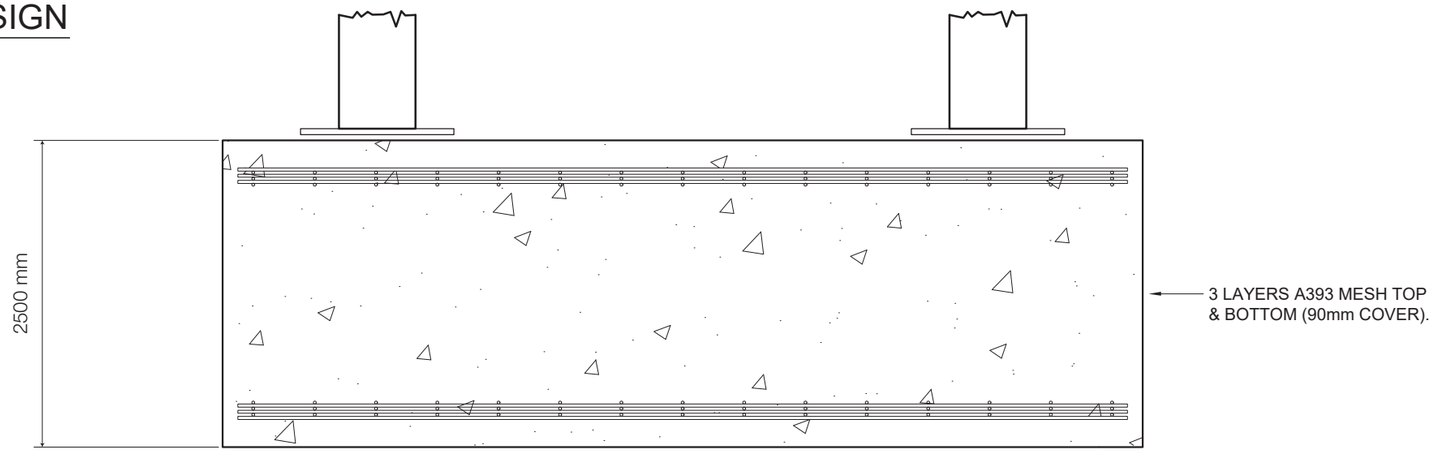

5

3 SECTION A-A
(SCALE 1:20)

1:20 @ A3

400mm 0 400mm 800mm 1200mm 1600mm 2000mm

NIS SIGNS
NIS Signs (Leicester) Ltd
51 Marlow Rd, Leicester, LE3 2BQ
0116 270 6228
info@signs-nis.co.uk
www.signs-nis.co.uk

Client: EG OTM

Address: Centurian Way
Cleckheaton Services
BD19 3QE

Drawing no: 24-123

Job location: U:\Jobs\EG OTM\Sites\Cleckheaton\Cleckheaton (Centurion House)\Drawings\Drawing files

Drawn by: DB | **Rev:** 4 | **Date:** 08/03/24

Revision notes: 0) Initial issue
1) EV OTM Branding added - SR - 28/03/24
2) Revisions - SR - 16/05/24
4) EV logo changed to white J.E. 07/06/24

All site dimensions to be verified prior to manufacture.

Do not scale from this drawing Copyright 2024.
This document is the property of NIS Signs
and must not be used, reproduced or disclosed
to any persons without the written consent of NIS Signs.

Double Sided Pedestrian Crossing Post Signs - Scale 1:20 @ A3
4 OFF POST SIGNS
3mm thick aluminium panels finished white c/w sign-fix channel to rear.
Face printed graphic onto digital reflective media c/w gloss over laminate.
76mm diameter posts.
All supplied with clips and straps for fixing.

6 7

2 OFF
Side 1 (Road side) **Side 2**

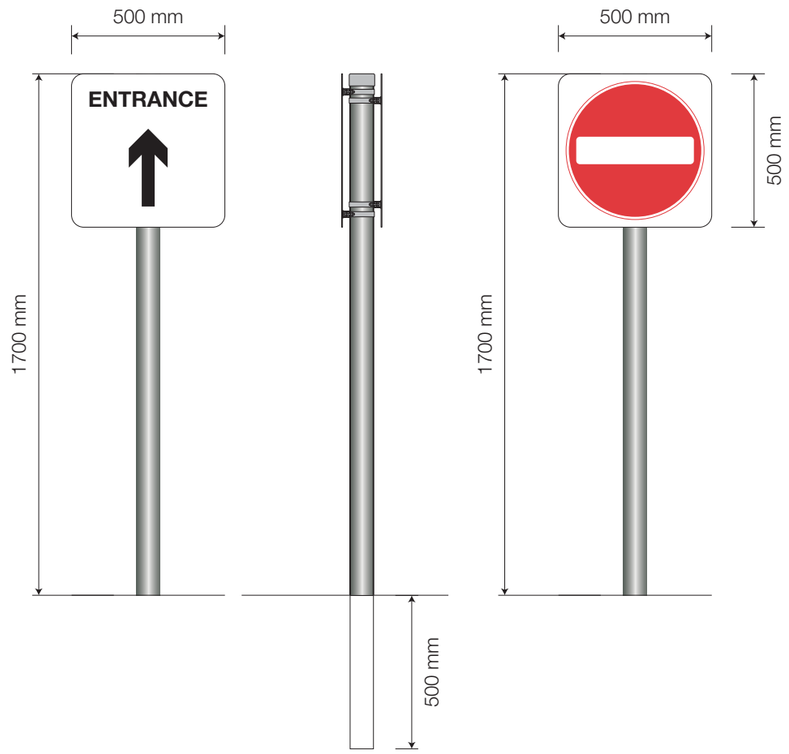

8 9

2 OFF
Side 1 (Road side) **Side 2**

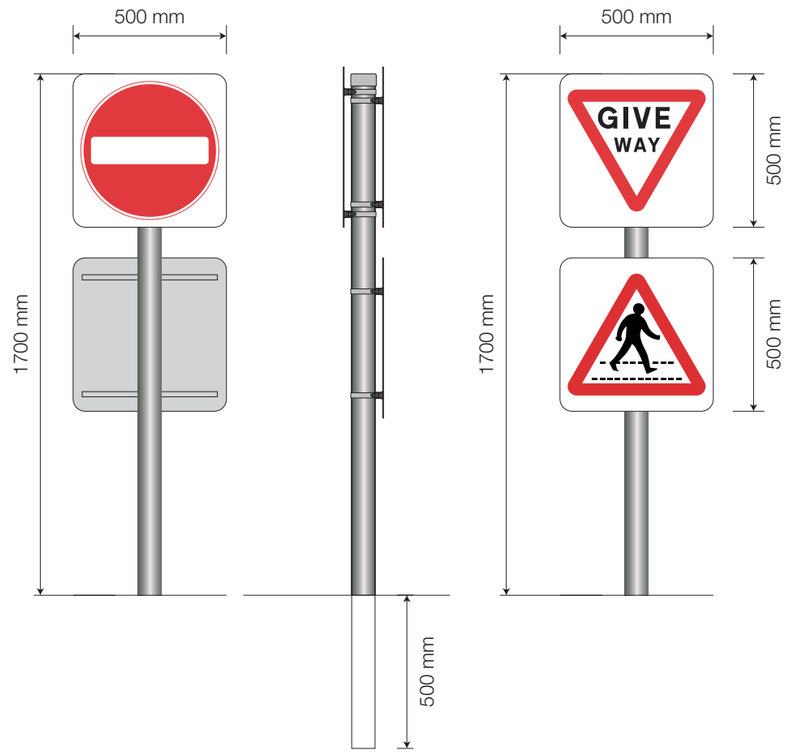

1:20 @ A3

400mm 0 400mm 800mm 1200mm 1600mm 2000mm

NIS SIGNS
NIS Signs (Leicester) Ltd
51 Marlow Rd, Leicester, LE3 2BQ
0116 270 6228
info@signs-nis.co.uk
www.signs-nis.co.uk

Client: EG OTM

Address: Centurian Way
Cleckheaton Services
BD19 3QE

Drawing no: 24-123

Job location: U:\Jobs\EG OTM\Sites\Cleckheaton\Cleckheaton (Centurion House)\Drawings\Drawing files

Drawn by: DB **Rev:** 4 **Date:** 08/03/24

Revision notes:
0) Initial issue
1) EV OTM Branding added - SR - 28/03/24
2) Revisions - SR - 16/05/24
4) EV logo changed to white J.E. 07/06/24

All site dimensions to be verified prior to manufacture.

Do not scale from this drawing Copyright 2024.
This document is the property of NIS Signs
and must not be used, reproduced or disclosed
to any persons without the written consent of NIS Signs.