


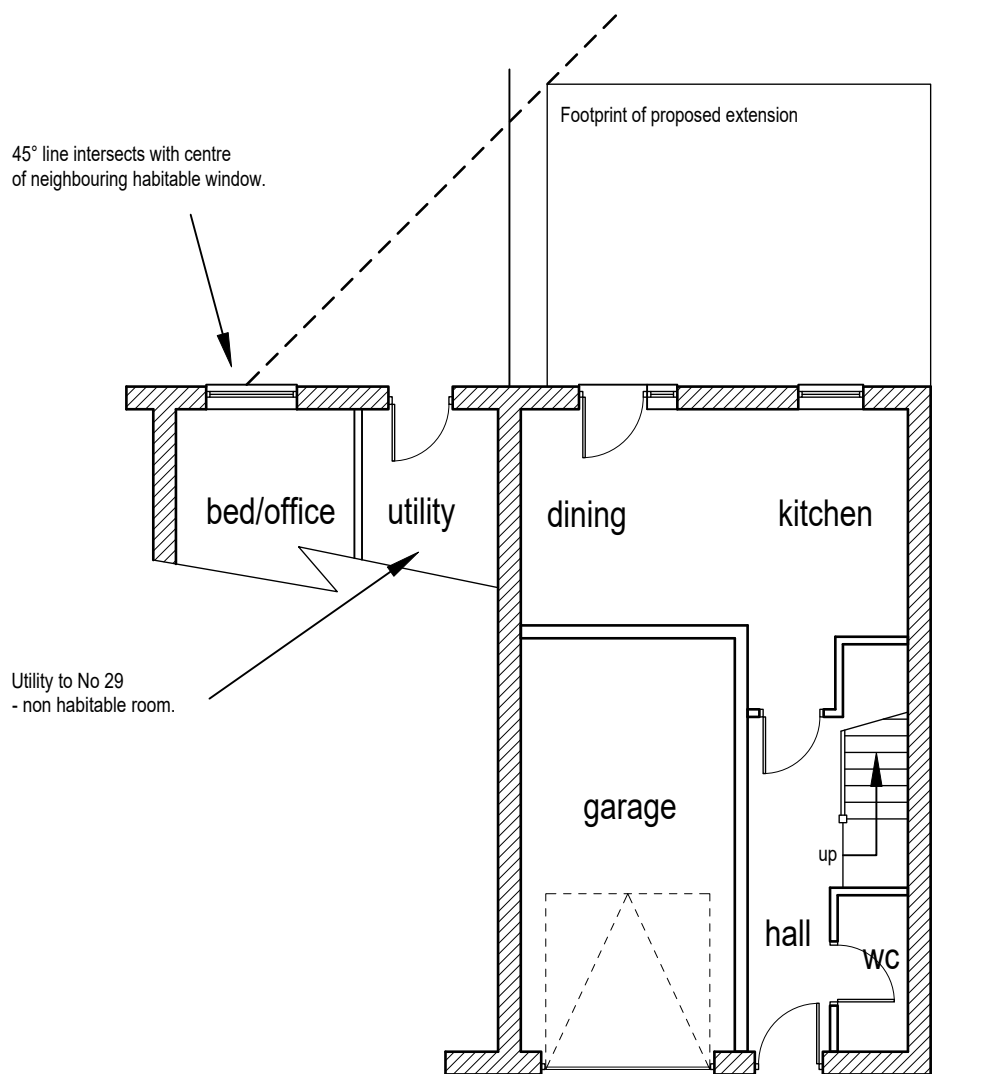

Proposed layout (1:100)