




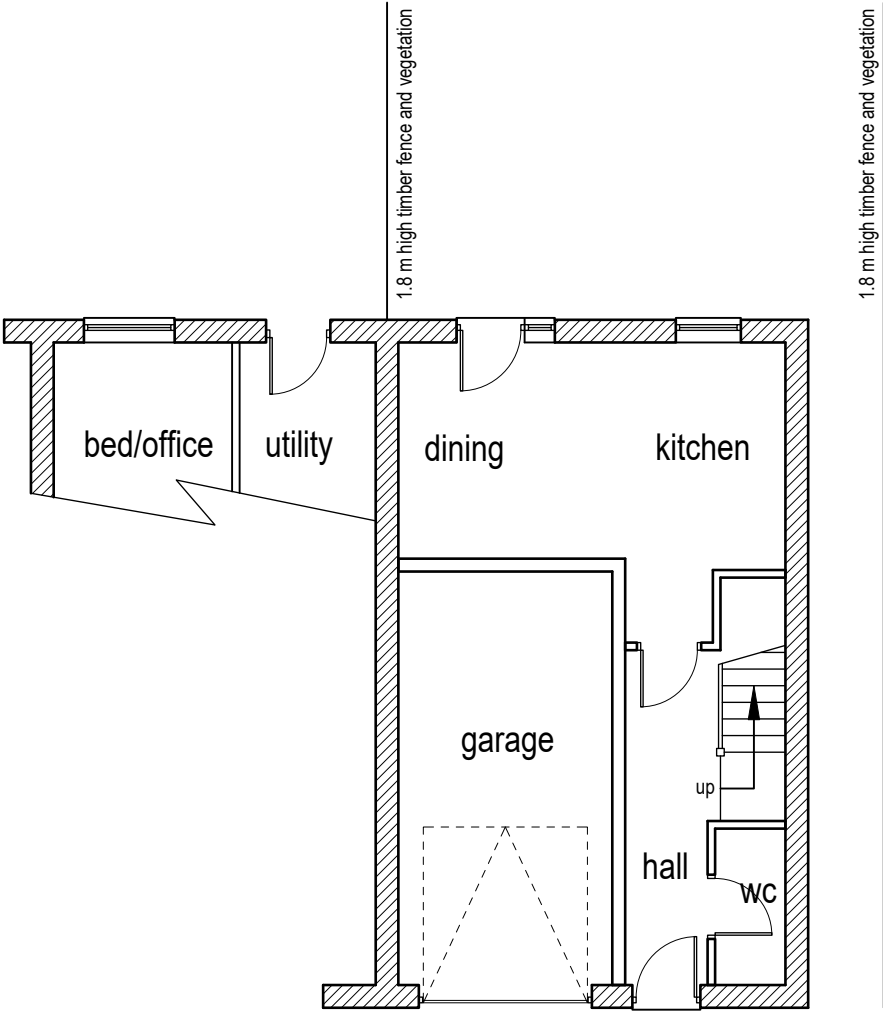


Existing ground floor layout (1:100)

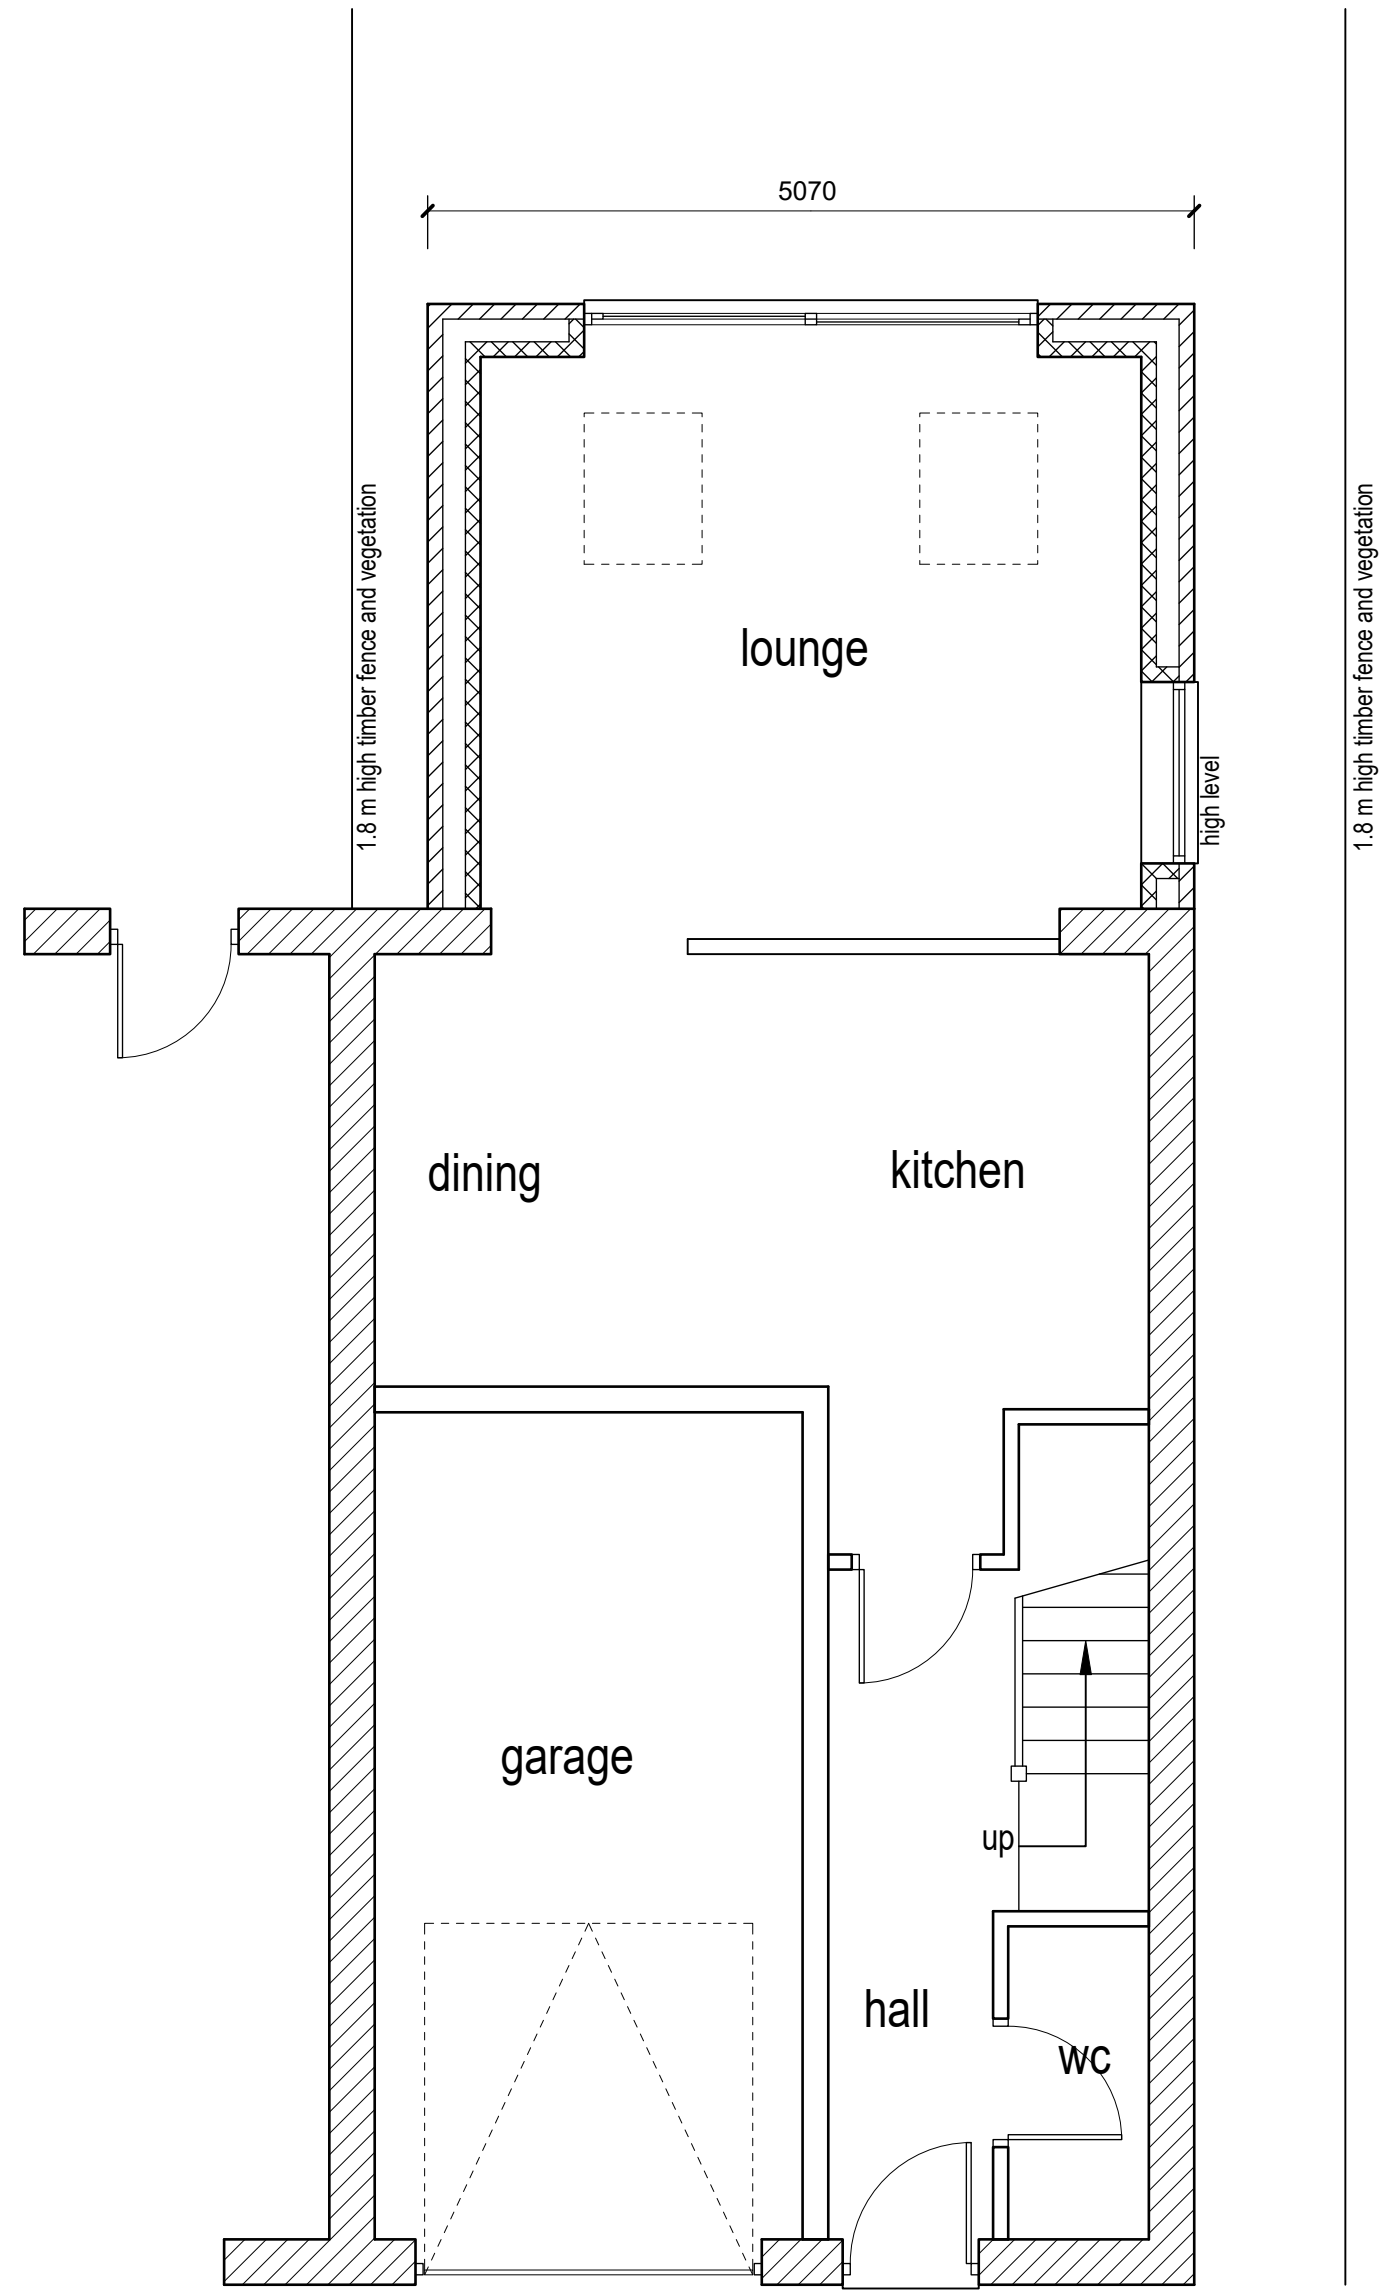


Proposed ground floor layout (1:50)

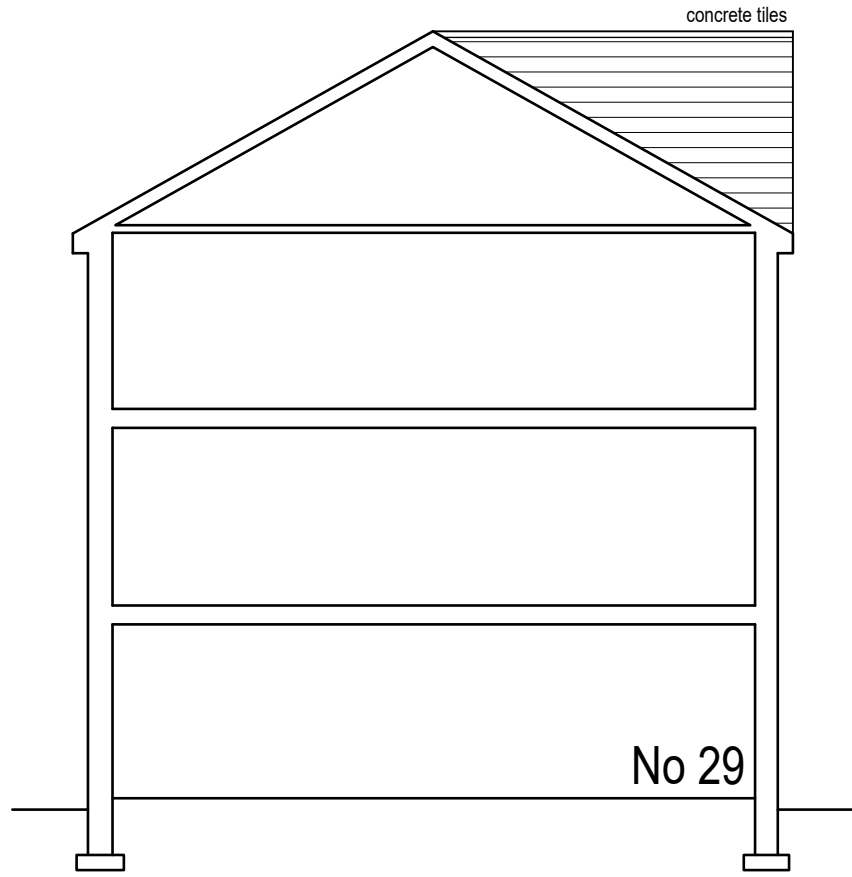


Existing sectional elevation (1:100)

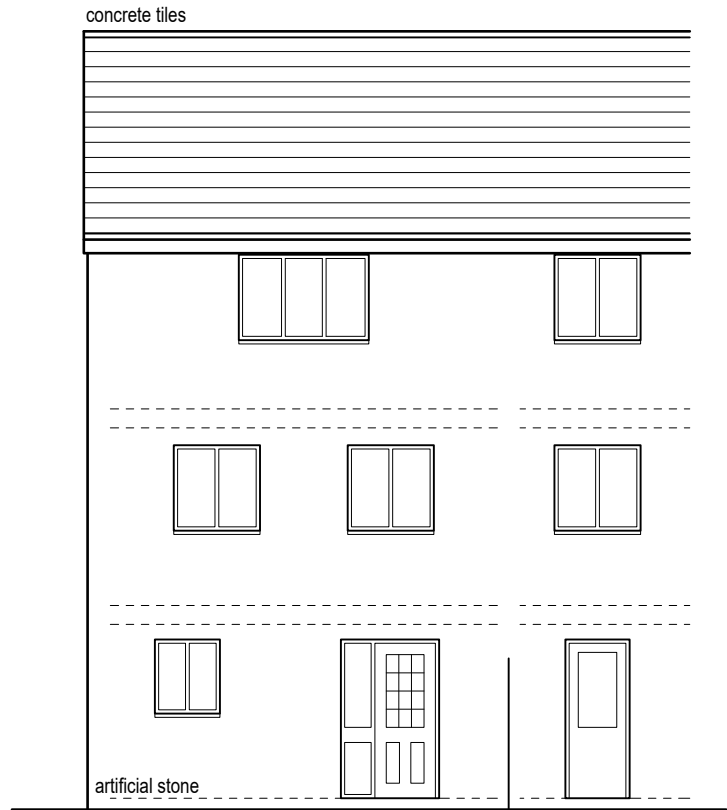


Existing rear/west facing elevation (1:100)

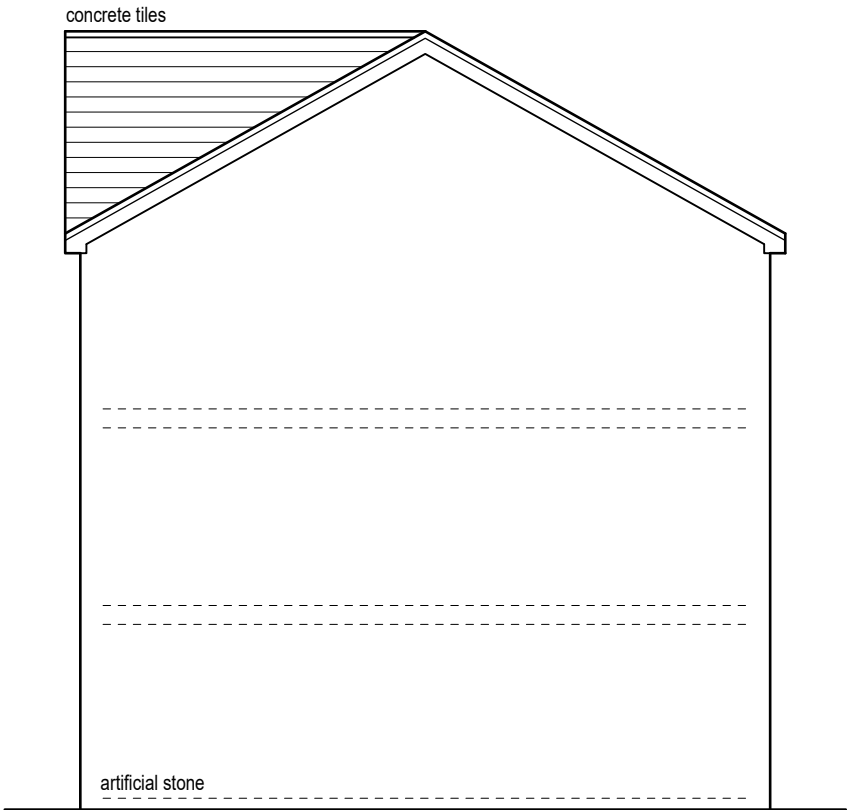


Existing side/south facing elevation (1:100)

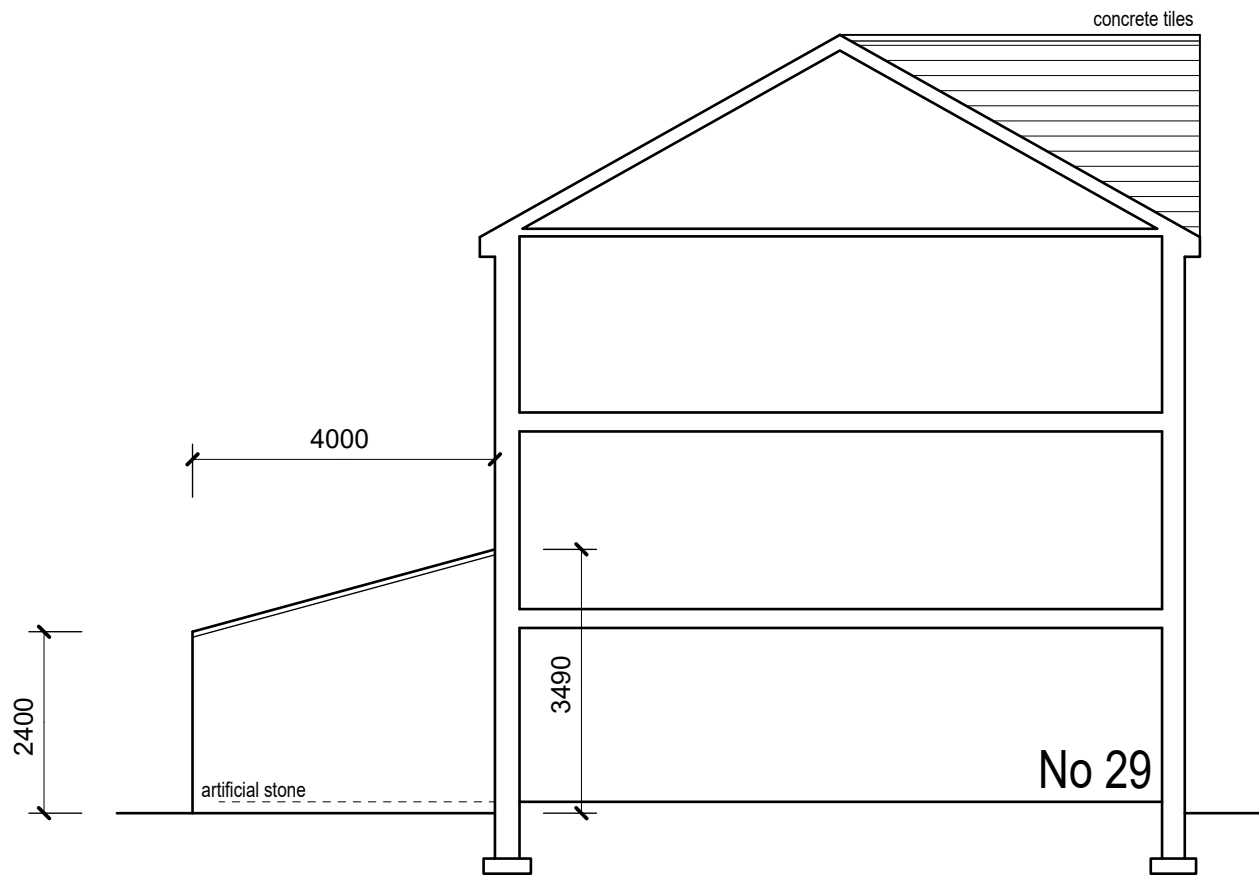

Proposed sectional elevation (1:100)

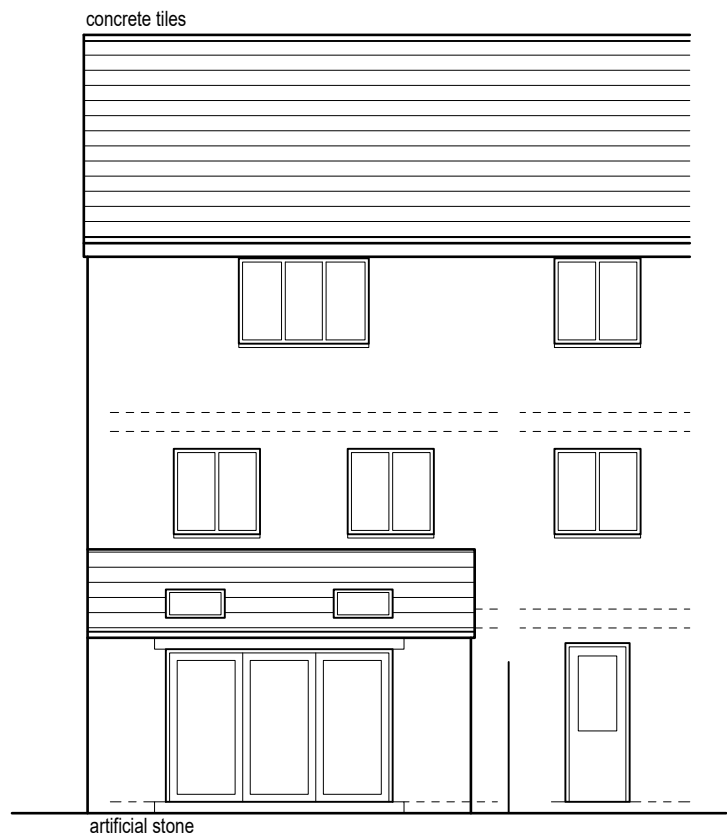


Proposed rear/west facing elevation (1:100)

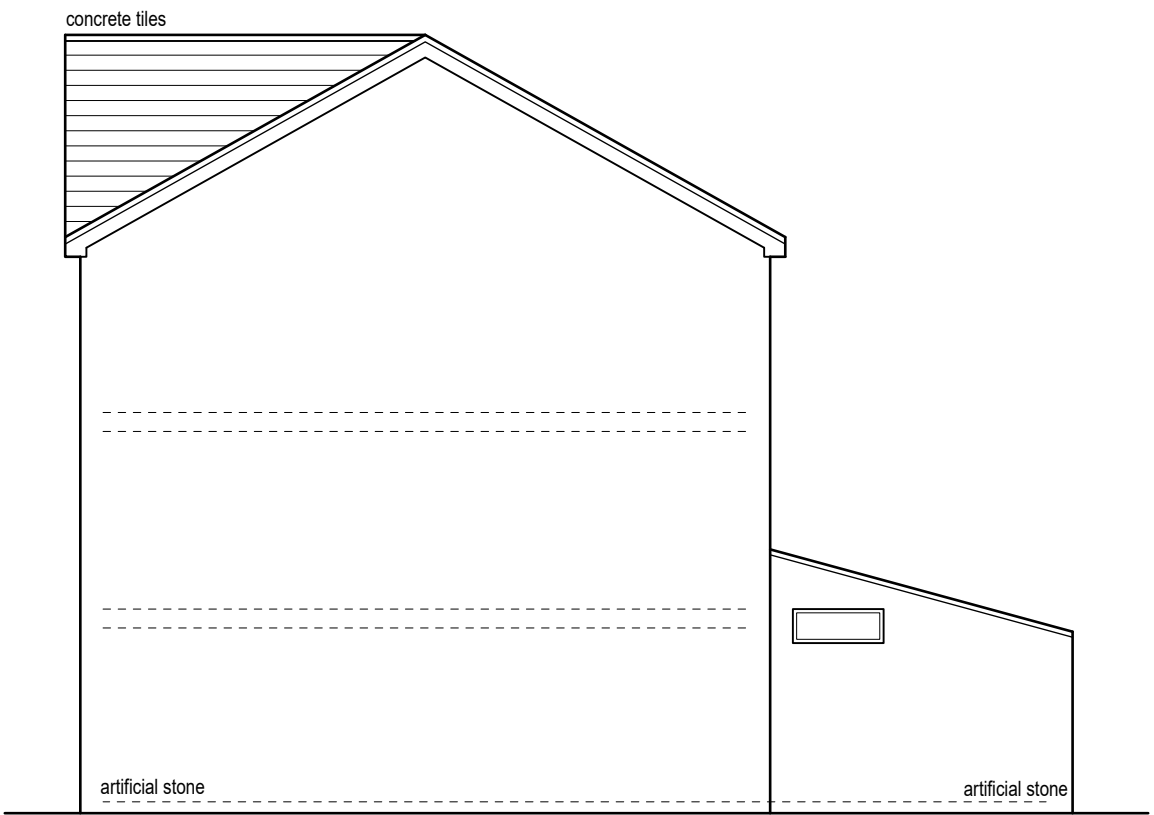


Proposed side/south facing elevation (1:100)



Block plan (1:500)

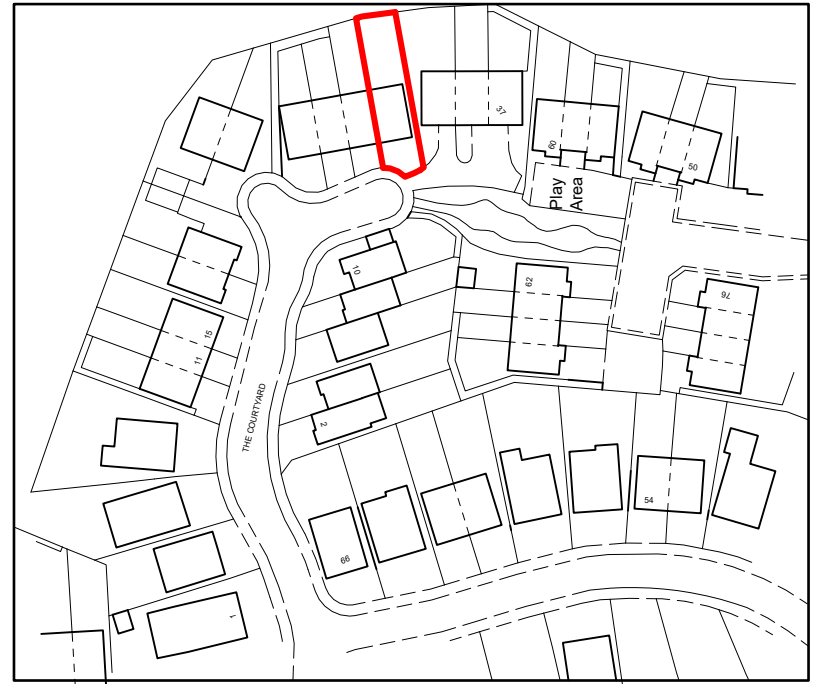

Location plan (1:1250)

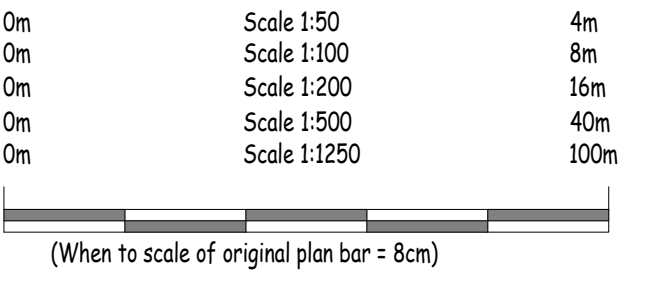

Notes:
1. Setting out to be the responsibility of contractor.
2. Contractor to pay particular attention to pitch of roof and headroom at stairs.
3. Any discrepancies to be reported to Colne Valley Design.



Colne Valley Design
8 Meadow Lane
Slaithwaite
Huddersfield HD7 5EX

Tel: 01484 842097
Mobile: 07867 803312
E-mail: mitchell@sbhomes.co.uk

Proprietor: S.A. Mitchell (ACIOB)

Project
Proposed extension.

For
Mr & Mrs A Smith.

Address
31 The Courtyrad
Fenay Bridge
HD8 0FT.

Title
Planning Drawing.

Job No.
24 J 21.

Drawing number
01 A.

Date
June 2024.