



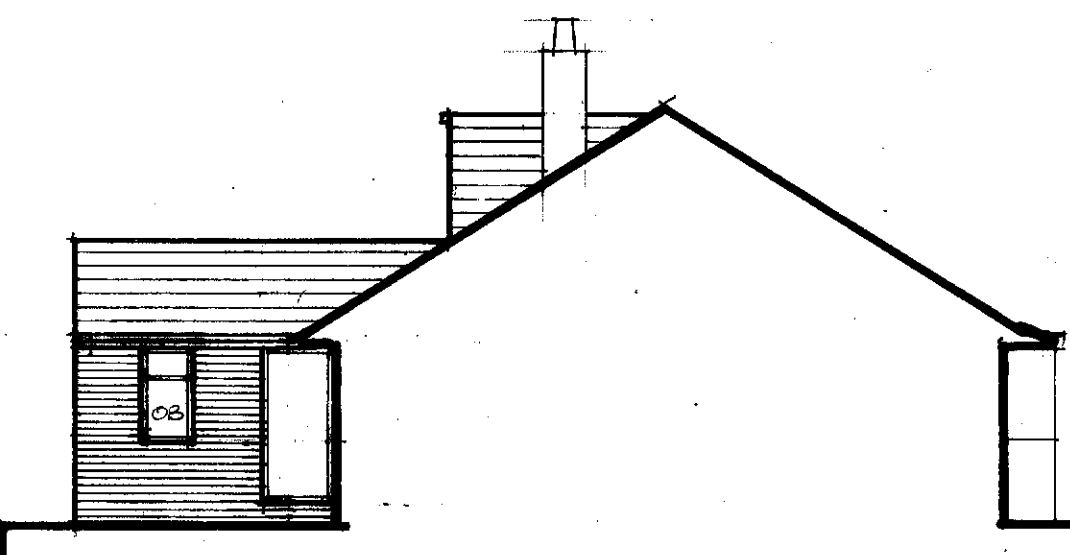


SIDE 1:100

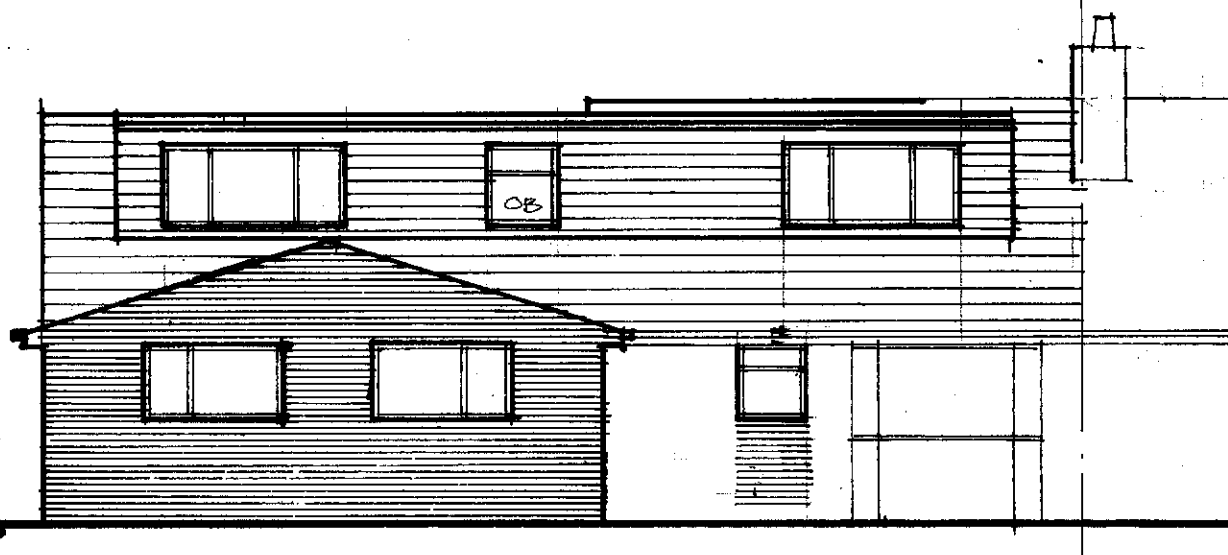


REAR 1:100

CONC ROOF TILES & FITTINGS TO MATCH EXISTING.
VERTICAL TILE HANGING TO DORMER TO MATCH
EXISTING ROOF.
RAINWATER GOODS FASCIA & SOFFIT TO MATCH
EXISTING.
FACING BRICK TO MATCH EXISTING.
DOUBLE GLAZED UPVC WINDOWS & DOORS
TO MATCH EXISTING.

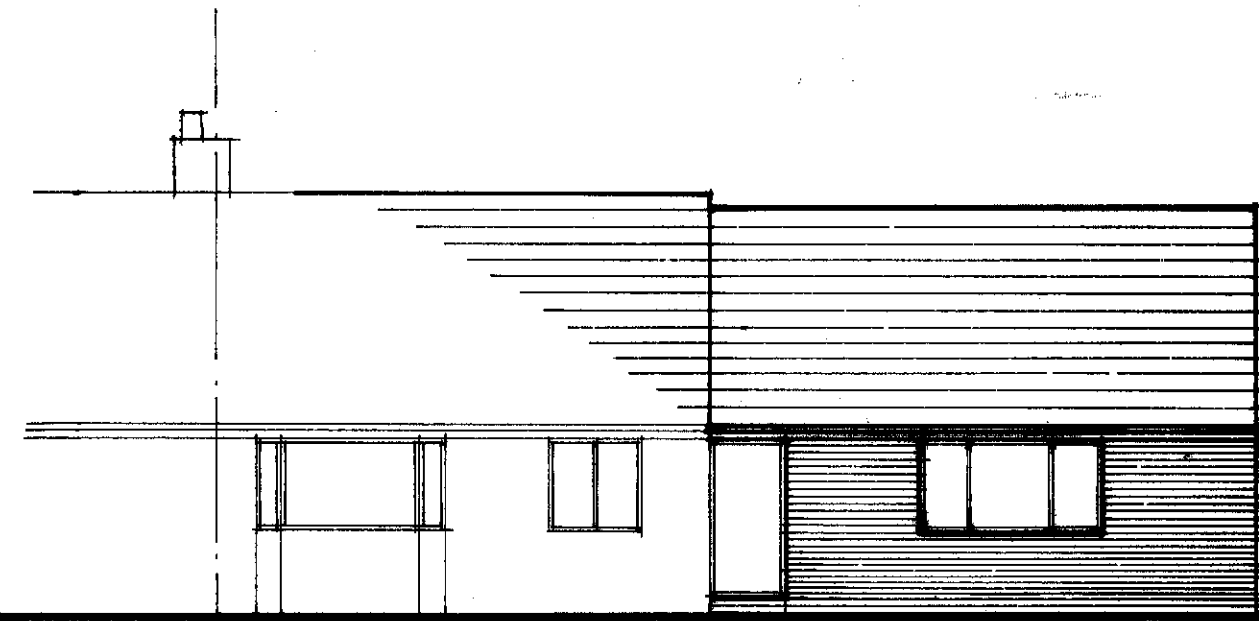

FRONT 1:100

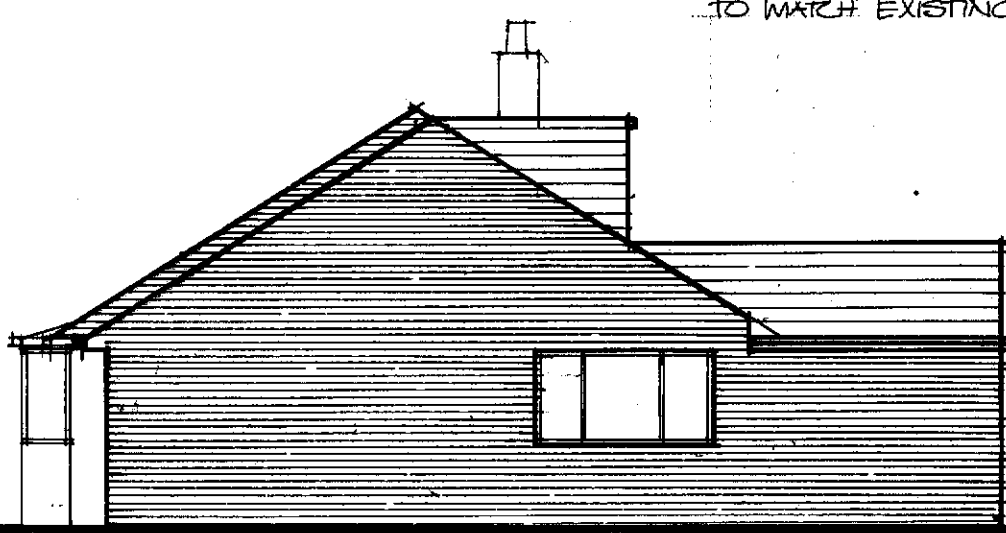

SIDE 1:100