



MILNER STREET GARAGE

LAYOUT PLAN


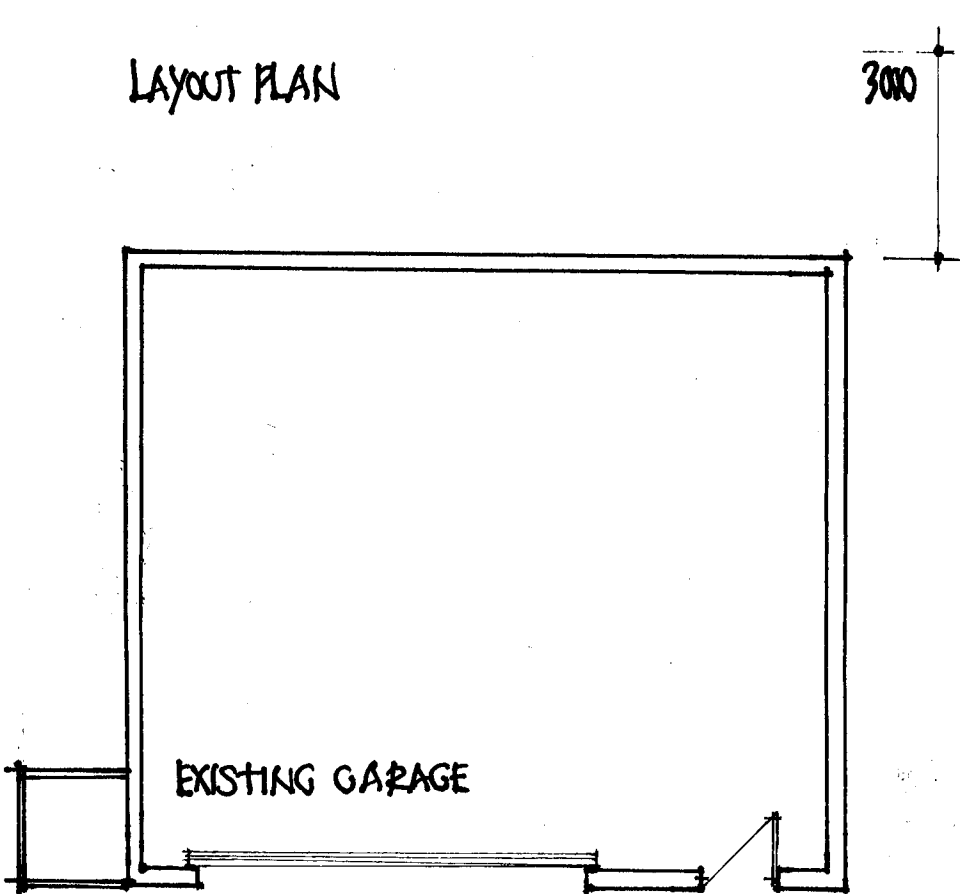


3000

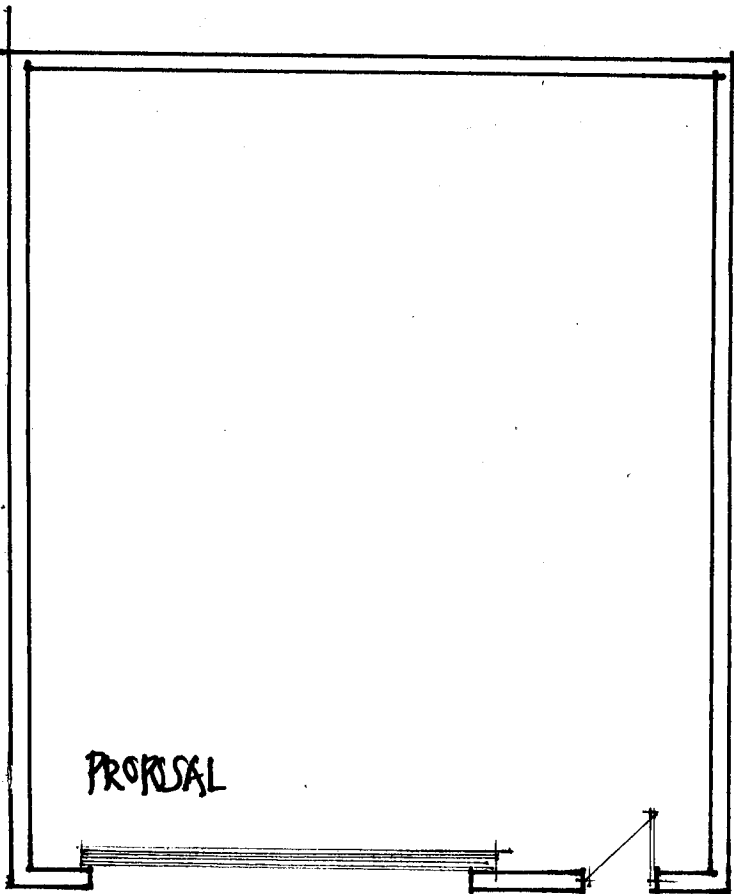


PROPOSAL


PROPOSED SIDE ELEVATIONS

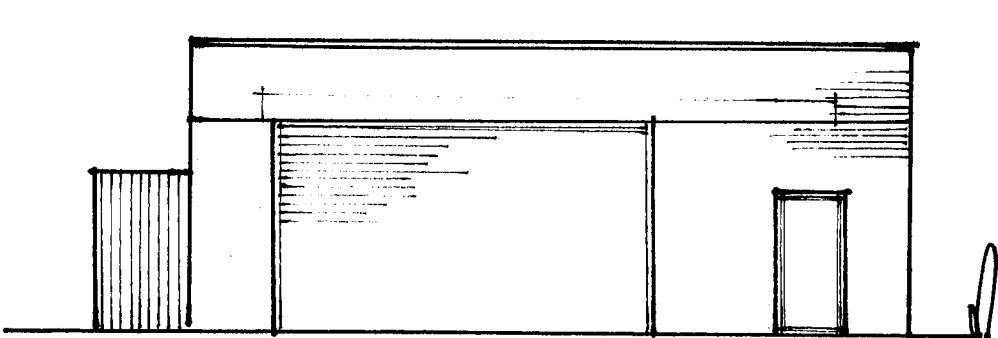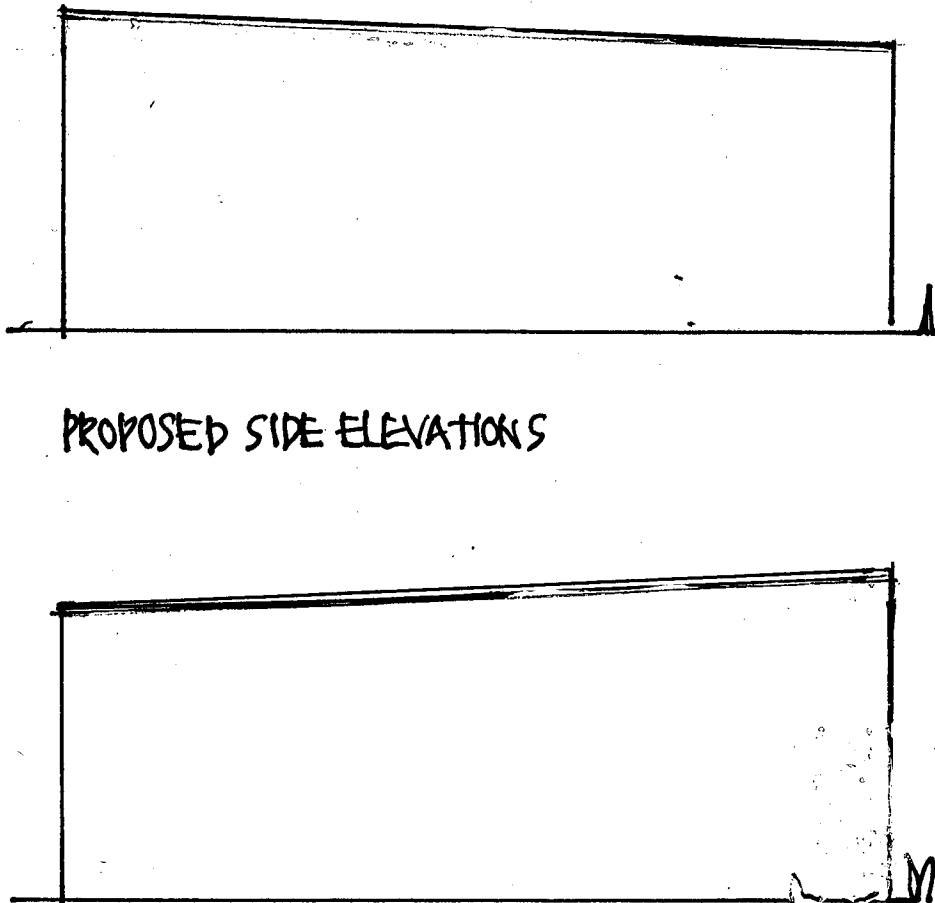


ELEVATIONS - EXISTING FRONT

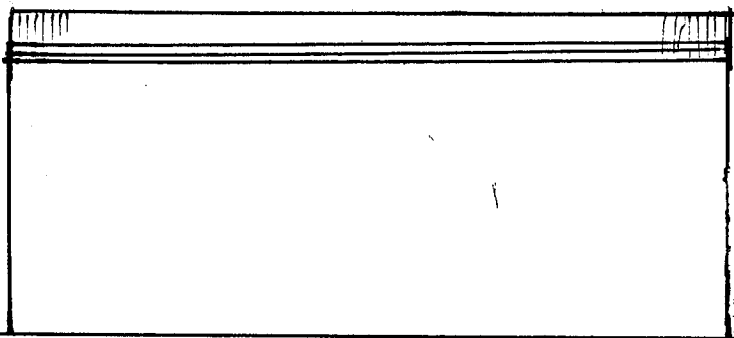


PROPOSED REAR

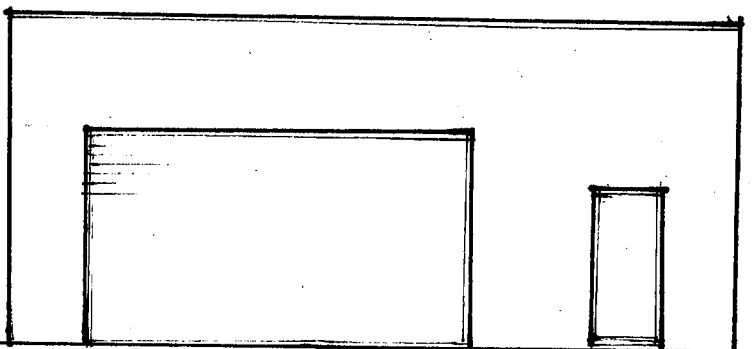


PROPOSED FRONT ELEVATION

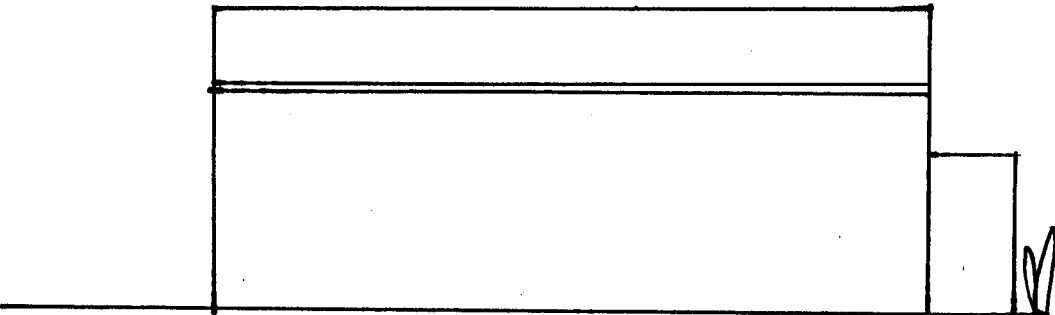

EXISTING REAR

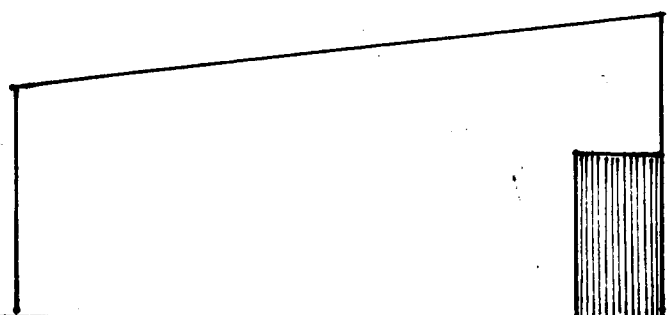

EXISTING SIDES

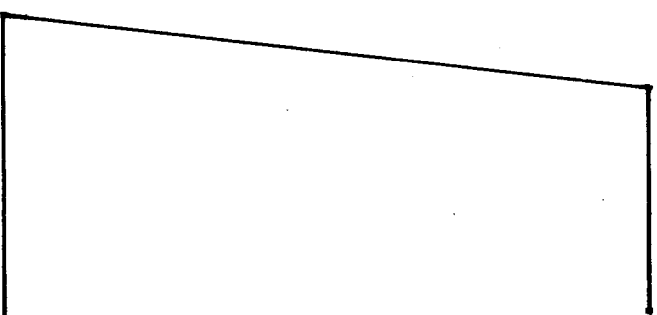

SCALE 1:100