


Fenay Bridge

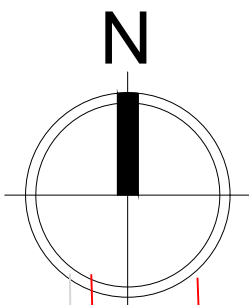

Key

- Phase #1 R&S Complete October 2024
- Phase #2 R&S Complete January 2025
- Phase #3 R&S Complete March 2025


Plot works follow this phasing plan.

All Roads and Sewers will be complete end of site approx June 2026.

Foundations will be constructed ion and inline with roads and sewers 1st staging and plot completions in phasing.

Surface Treatment Key

- Tarmac
- Concrete Block Paviours
- Grasscrete
- Grasscrete

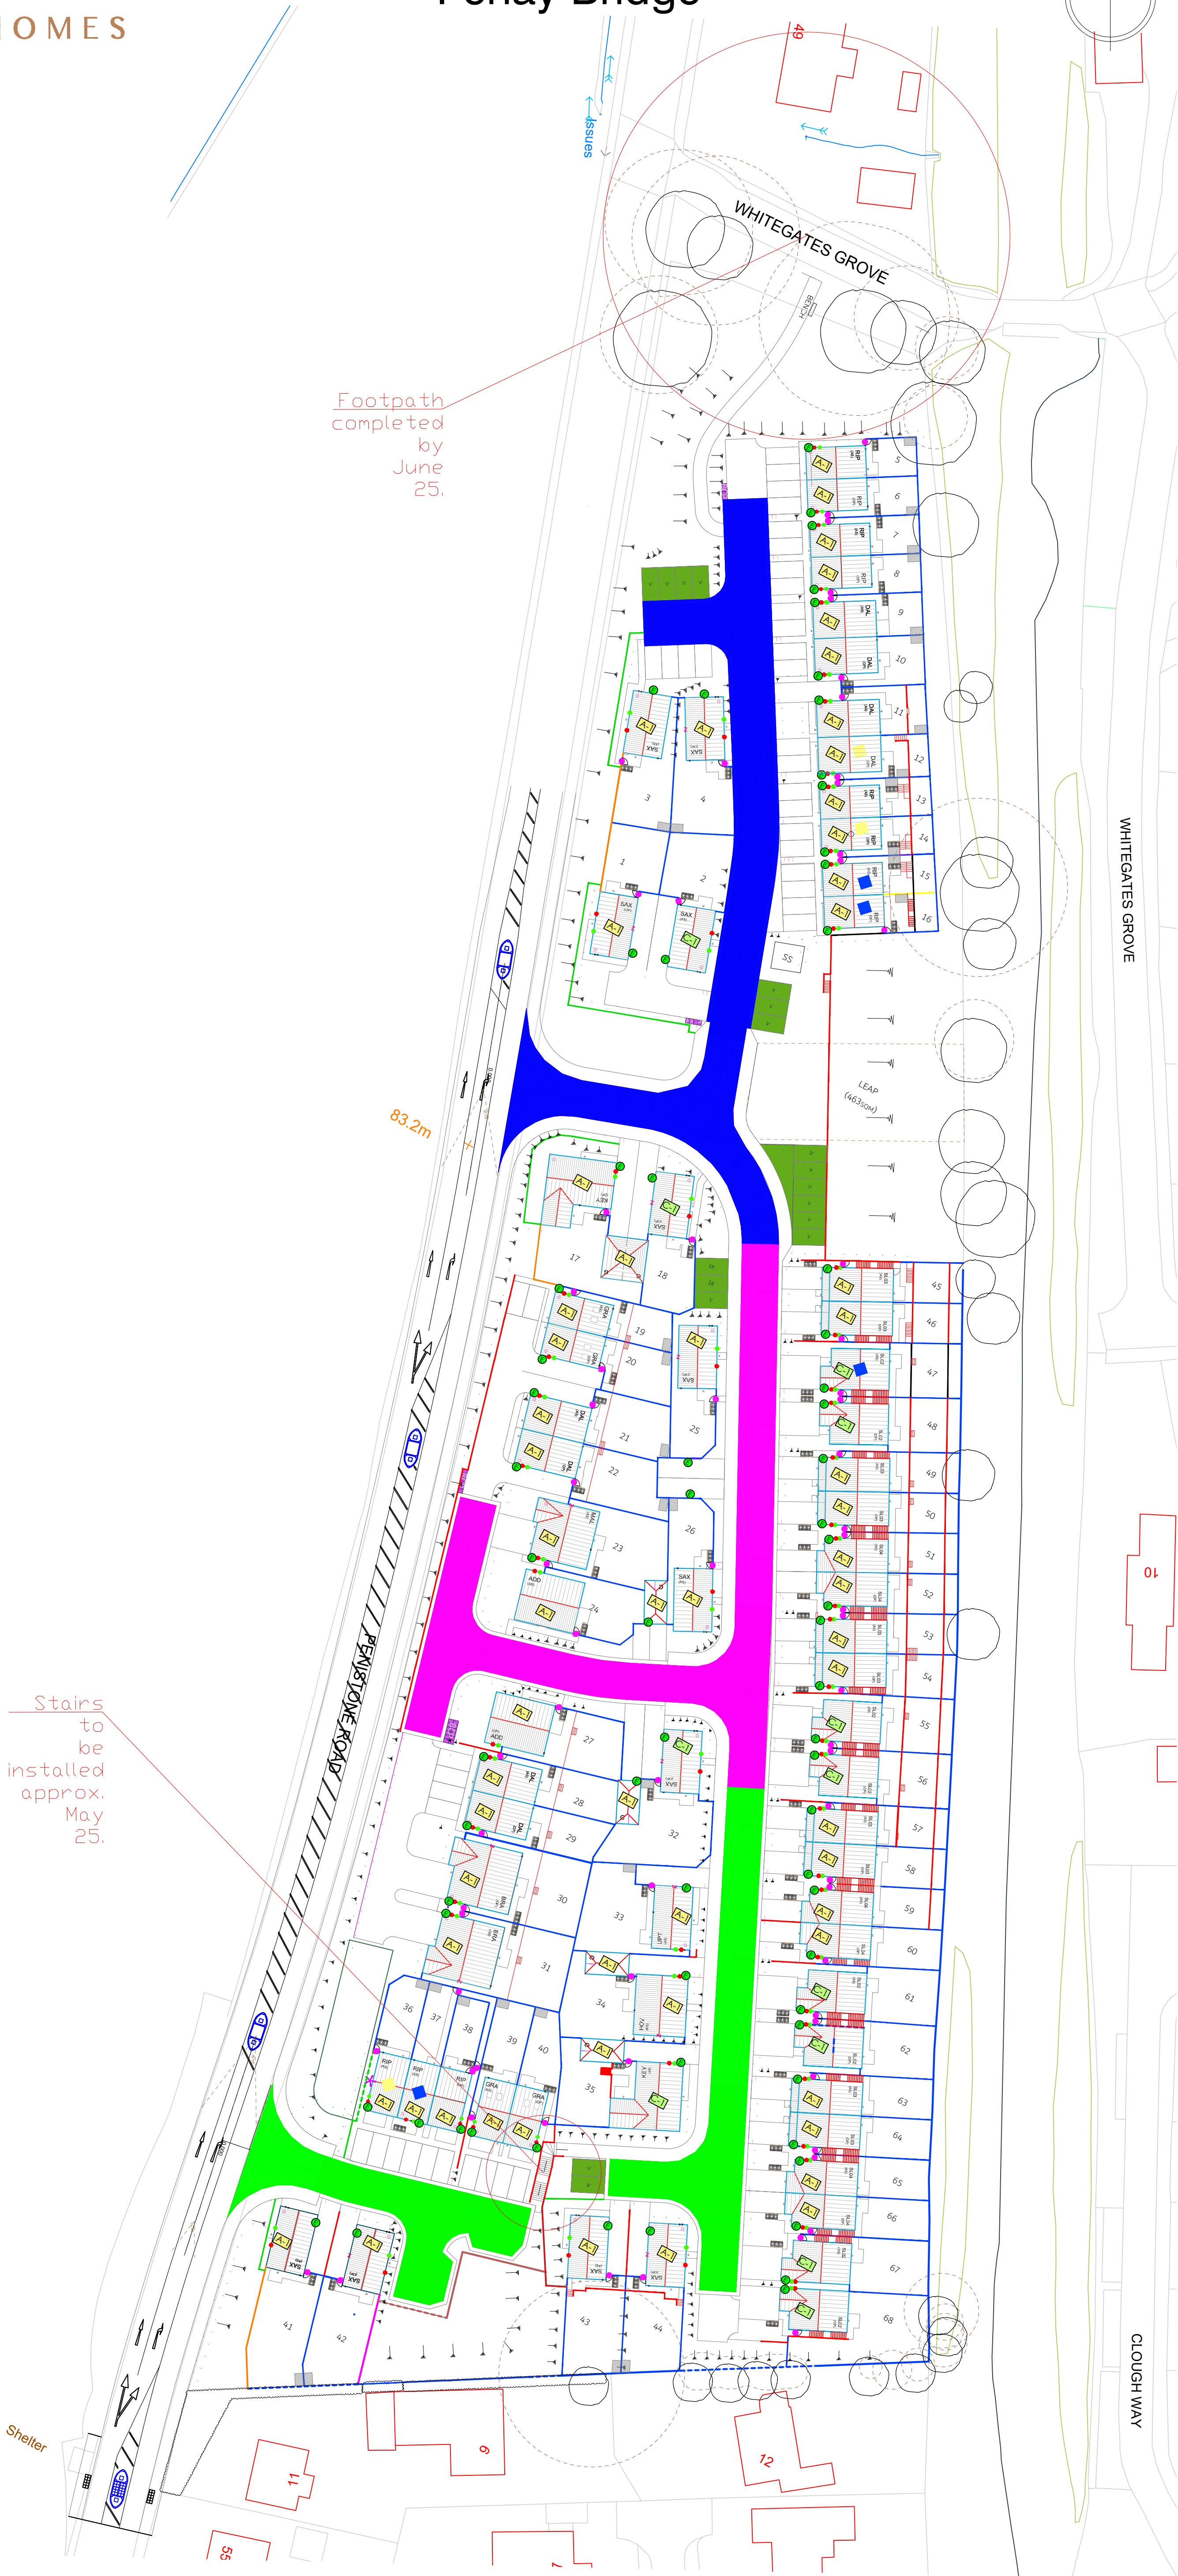

- Initial Issue - 15/08/24

Development

Fenay Bridge

Drawing Title

Phasing Layout



Thorp Arch Grange, Walton Road, Thorp Arch,
LS23 7BA
Tel 01937 543599
www.newethomes.co.uk

Scale: 1:500 @ A1

Drawn: SSB

Date: 15.08.24

File: Z078 - 001 - Fenay Bridge Phasing Layout

Drawing No. Z078 - 001

Rev -