


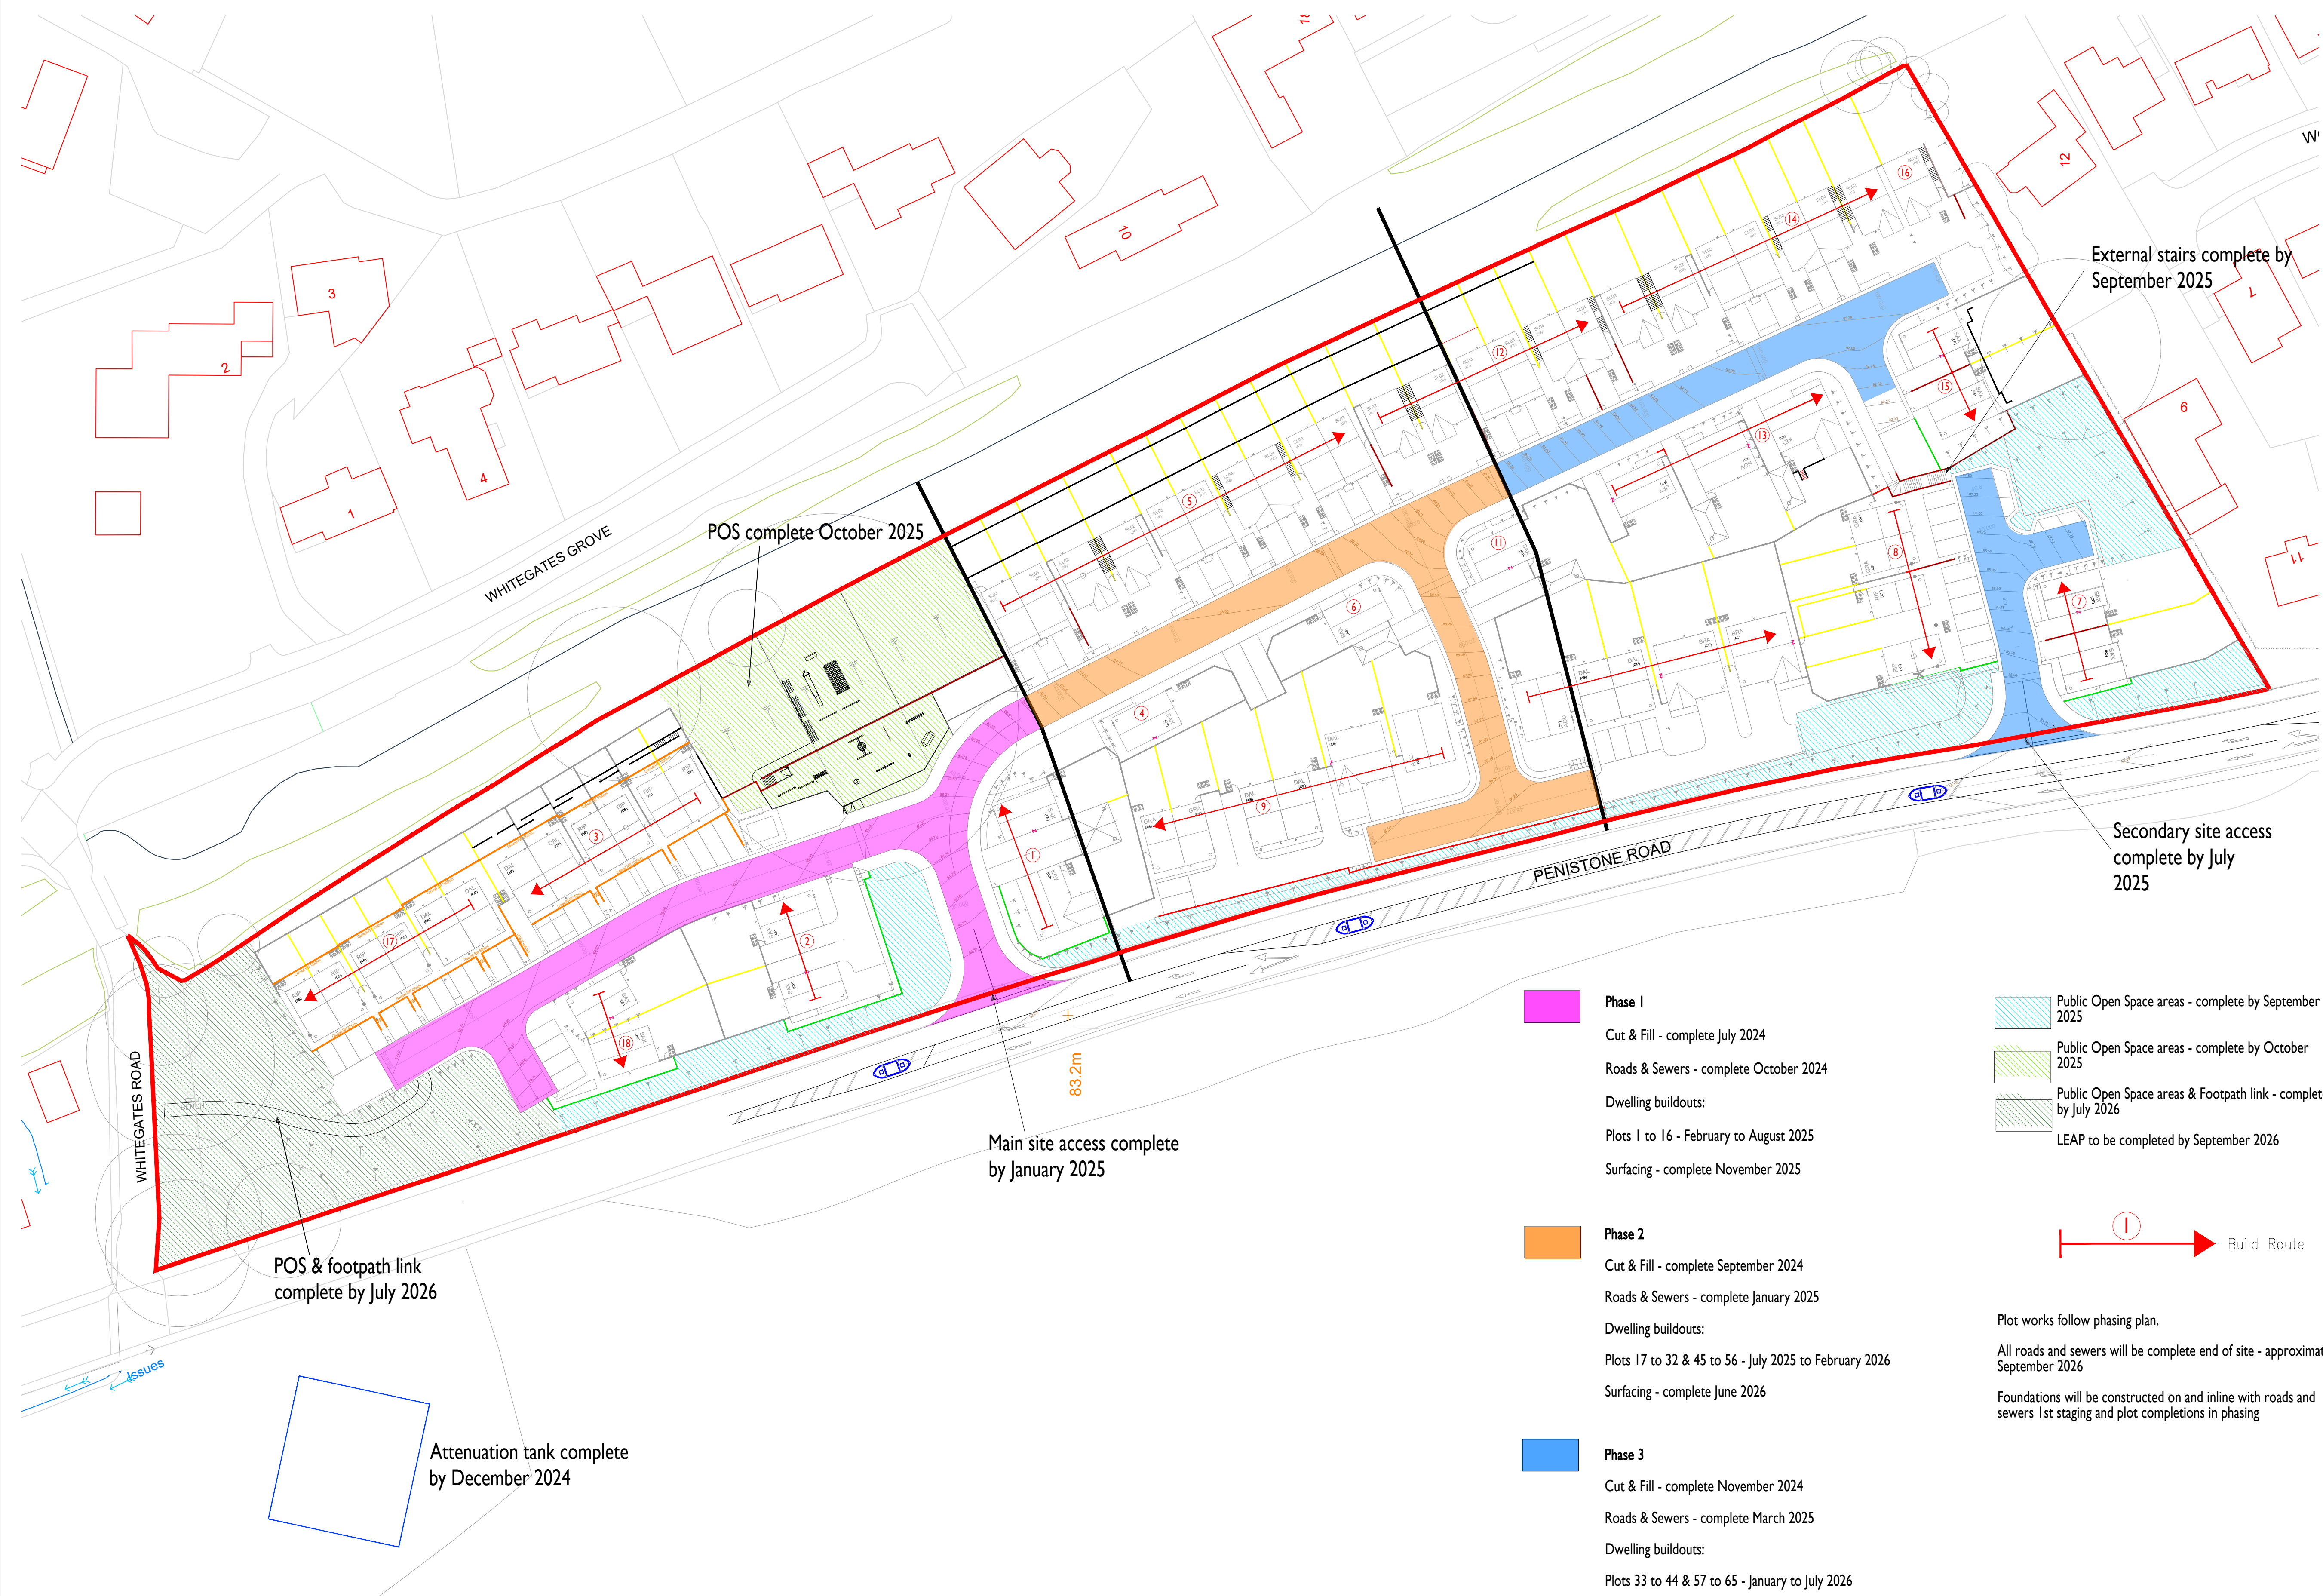

Rev A: Updates to notes for clarity 04/11/24

Development

Penistone Road,
Fenay Bridge

Drawing Title

Phasing Plan



Thorp Arch Grange, Walton Road, Thorp Arch,
LS23 7BA
Tel 01937 543599
www.newetthomes.co.uk

Scale: 1:500 @ A0 Drawn: DF Date: 22.10.24

File: Z078 - 004 - Fenay Bridge Phasing Layout

Drawing No. Z078 - 004 Rev B